


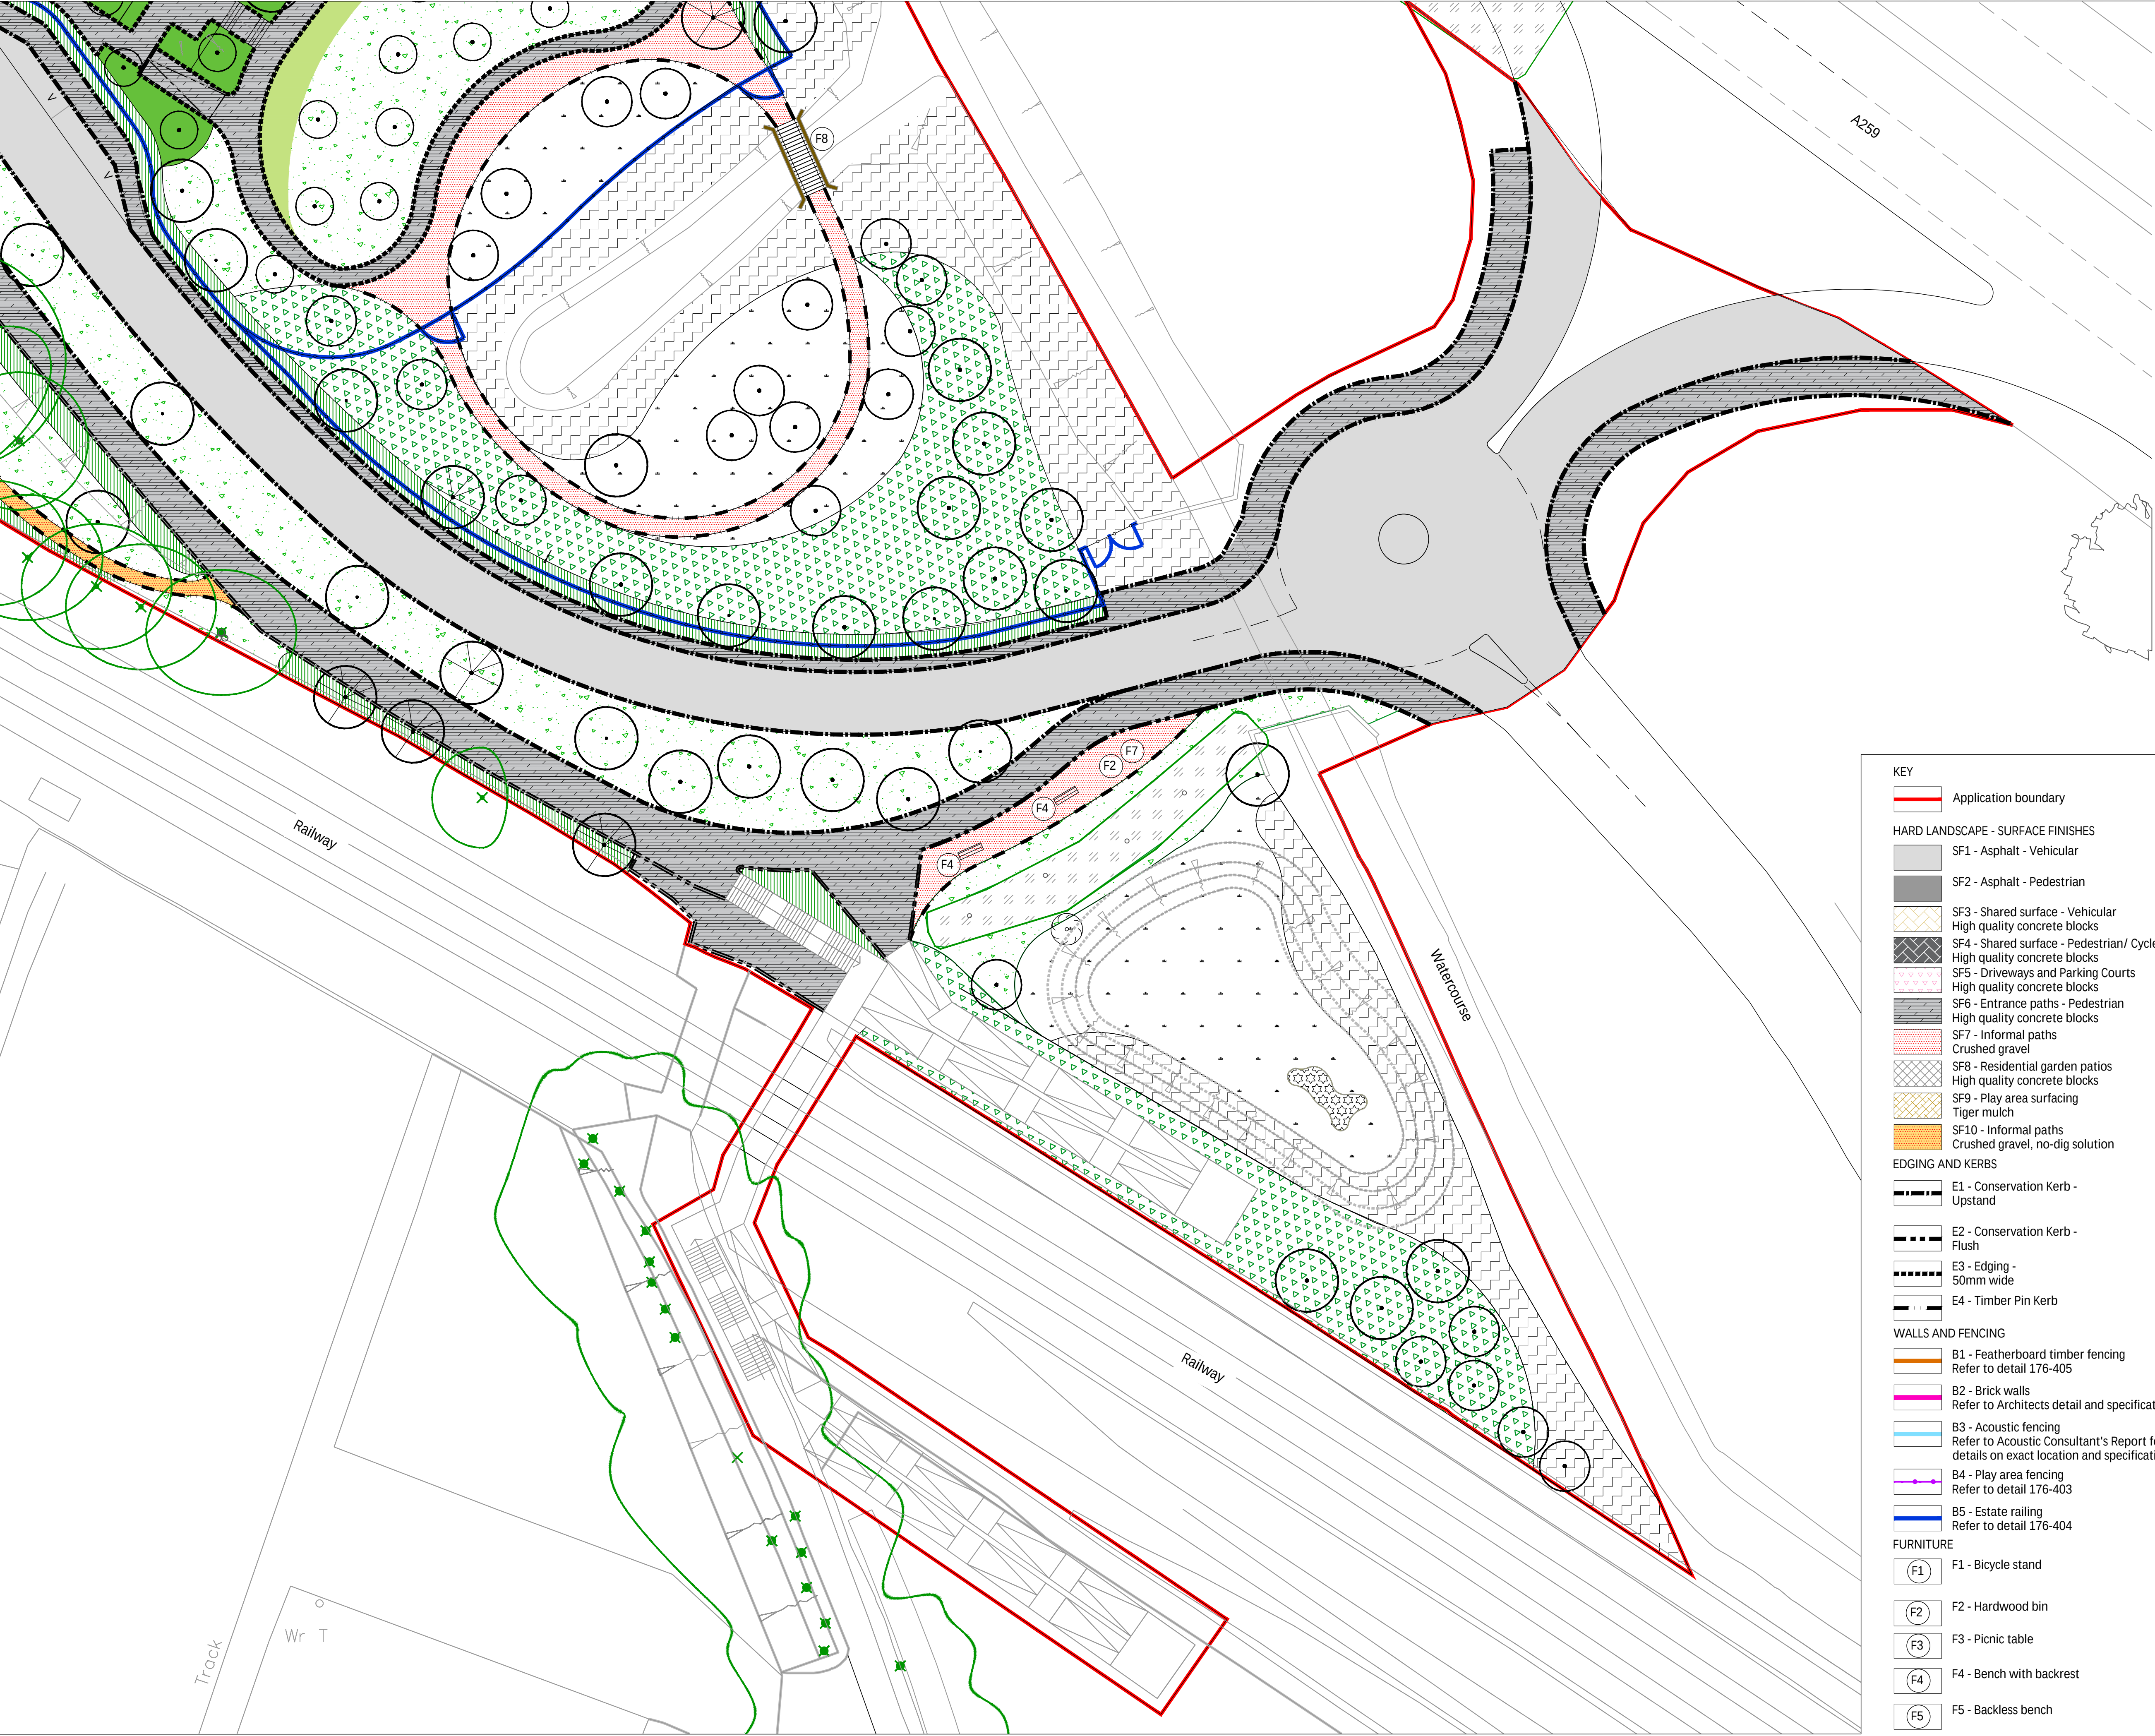

- F7

F7 - Dog waste bin
- F8

F8 - Hardwood timber bridge
- F9

F9 - Hardwood timber bollard
4No. with 1.5m spacing
- PLAY EQUIPMENT
- P1

P1 - Climbing item
Timberplay- Jackstraws see-saw
- P2

P2 - Social play item
Timberplay- Rope nest
- P3

P3 - Swing item
Timberplay- Cradle swing
- P4

P4 - Slide item
Kompan- Embankment slide
- P5

P5 - Balancing item
Timberplay- Balance blocks, Balancing beam
- P6

P6 - Rocking item
Timberplay- Double see-saw, Small see-saw,
Wobble dish
- P7

P7 - Mental stimulation item
Timberplay- Pairs
- P8

P8 - Natural play feature
Stepping logs and tree trunks
- P9

P9 - Sitting item
Timberplay- Sheep standing and Sheep resting

SOFT LANDSCAPE

Refer to Arboricultural Consultant's drawings for Tree Retention and Removal information

✕

Existing trees

///

Existing vegetation, including existing tree groups

Refer to plant schedule and planting plans for full details for the following:

- Proposed trees

•

Native Structure
Planting mix - S

•

Wet Woodland Structure
Planting mix - T

•

Ornamental hedge mix - F

•

Ornamental hedge mix - G

•

Native hedge mix - H

•

Ornamental hedge mix - i
Infrastructure landscape
Planting mixes A to D
Private Plots & Communal Gardens
Planting mixes J to O
Care Home Planting
Planting mixes U to Y

•

Pond planting mix - P

•

Pond planting mix - Q

•

Pond planting mix - R

•


Meadow grass

•

Amenity grass seed

•

Turf

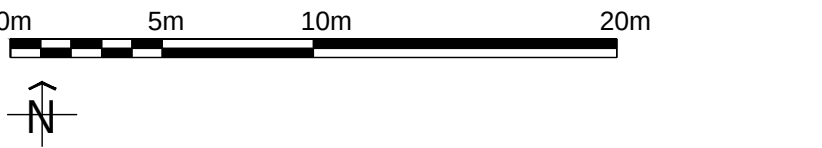

Rev	Note	Date
A	For Comment	22.01.2021
P1	For Planning	29.01.2021
P2	For Planning	23.06.2021
P3	For Planning	01.07.2021
P4	For Planning	20.10.2021

Greenhalgh

Landscape Architecture

Brook Lane
Rustington

Landscape Plan	
176-007	P4

Date	08.01.2021	Drawn by	WP/JM
Scale	1:250@A1	Checked by	IG

- KEY
- Application boundary
- HARD LANDSCAPE - SURFACE FINISHES
- SF1 - Asphalt - Vehicular

SF2 - Asphalt - Pedestrian

SF3 - Shared surface - Vehicular
High quality concrete blocks

SF4 - Shared surface - Pedestrian/ Cycle path
High quality concrete blocks

SF5 - Driveways and Parking Courts
High quality concrete blocks

SF6 - Entrance paths - Pedestrian
High quality concrete blocks

SF7 - Informal paths
Crushed gravel

SF8 - Residential garden patios
High quality concrete blocks

SF9 - Play area surfacing
Tiger mulch

SF10 - Informal paths
Crushed gravel, no-dig solution
- EDGING AND KERBS
- E1 - Conservation Kerb - Upstand

E2 - Conservation Kerb - Flush

E3 - Edging - 50mm wide

E4 - Timber Pin Kerb
- WALLS AND FENCING
- B1 - Featherboard timber fencing
Refer to detail 176-405

B2 - Brick walls
Refer to Architects detail and specification

B3 - Acoustic fencing
Refer to Acoustic Consultant's Report for details on exact location and specification

B4 - Play area fencing
Refer to detail 176-403

B5 - Estate railing
Refer to detail 176-404
- FURNITURE
- F1 - Bicycle stand

F2 - Hardwood bin

F3 - Picnic table

F4 - Bench with backrest

F5 - Backless bench

F6 - Cube seat