



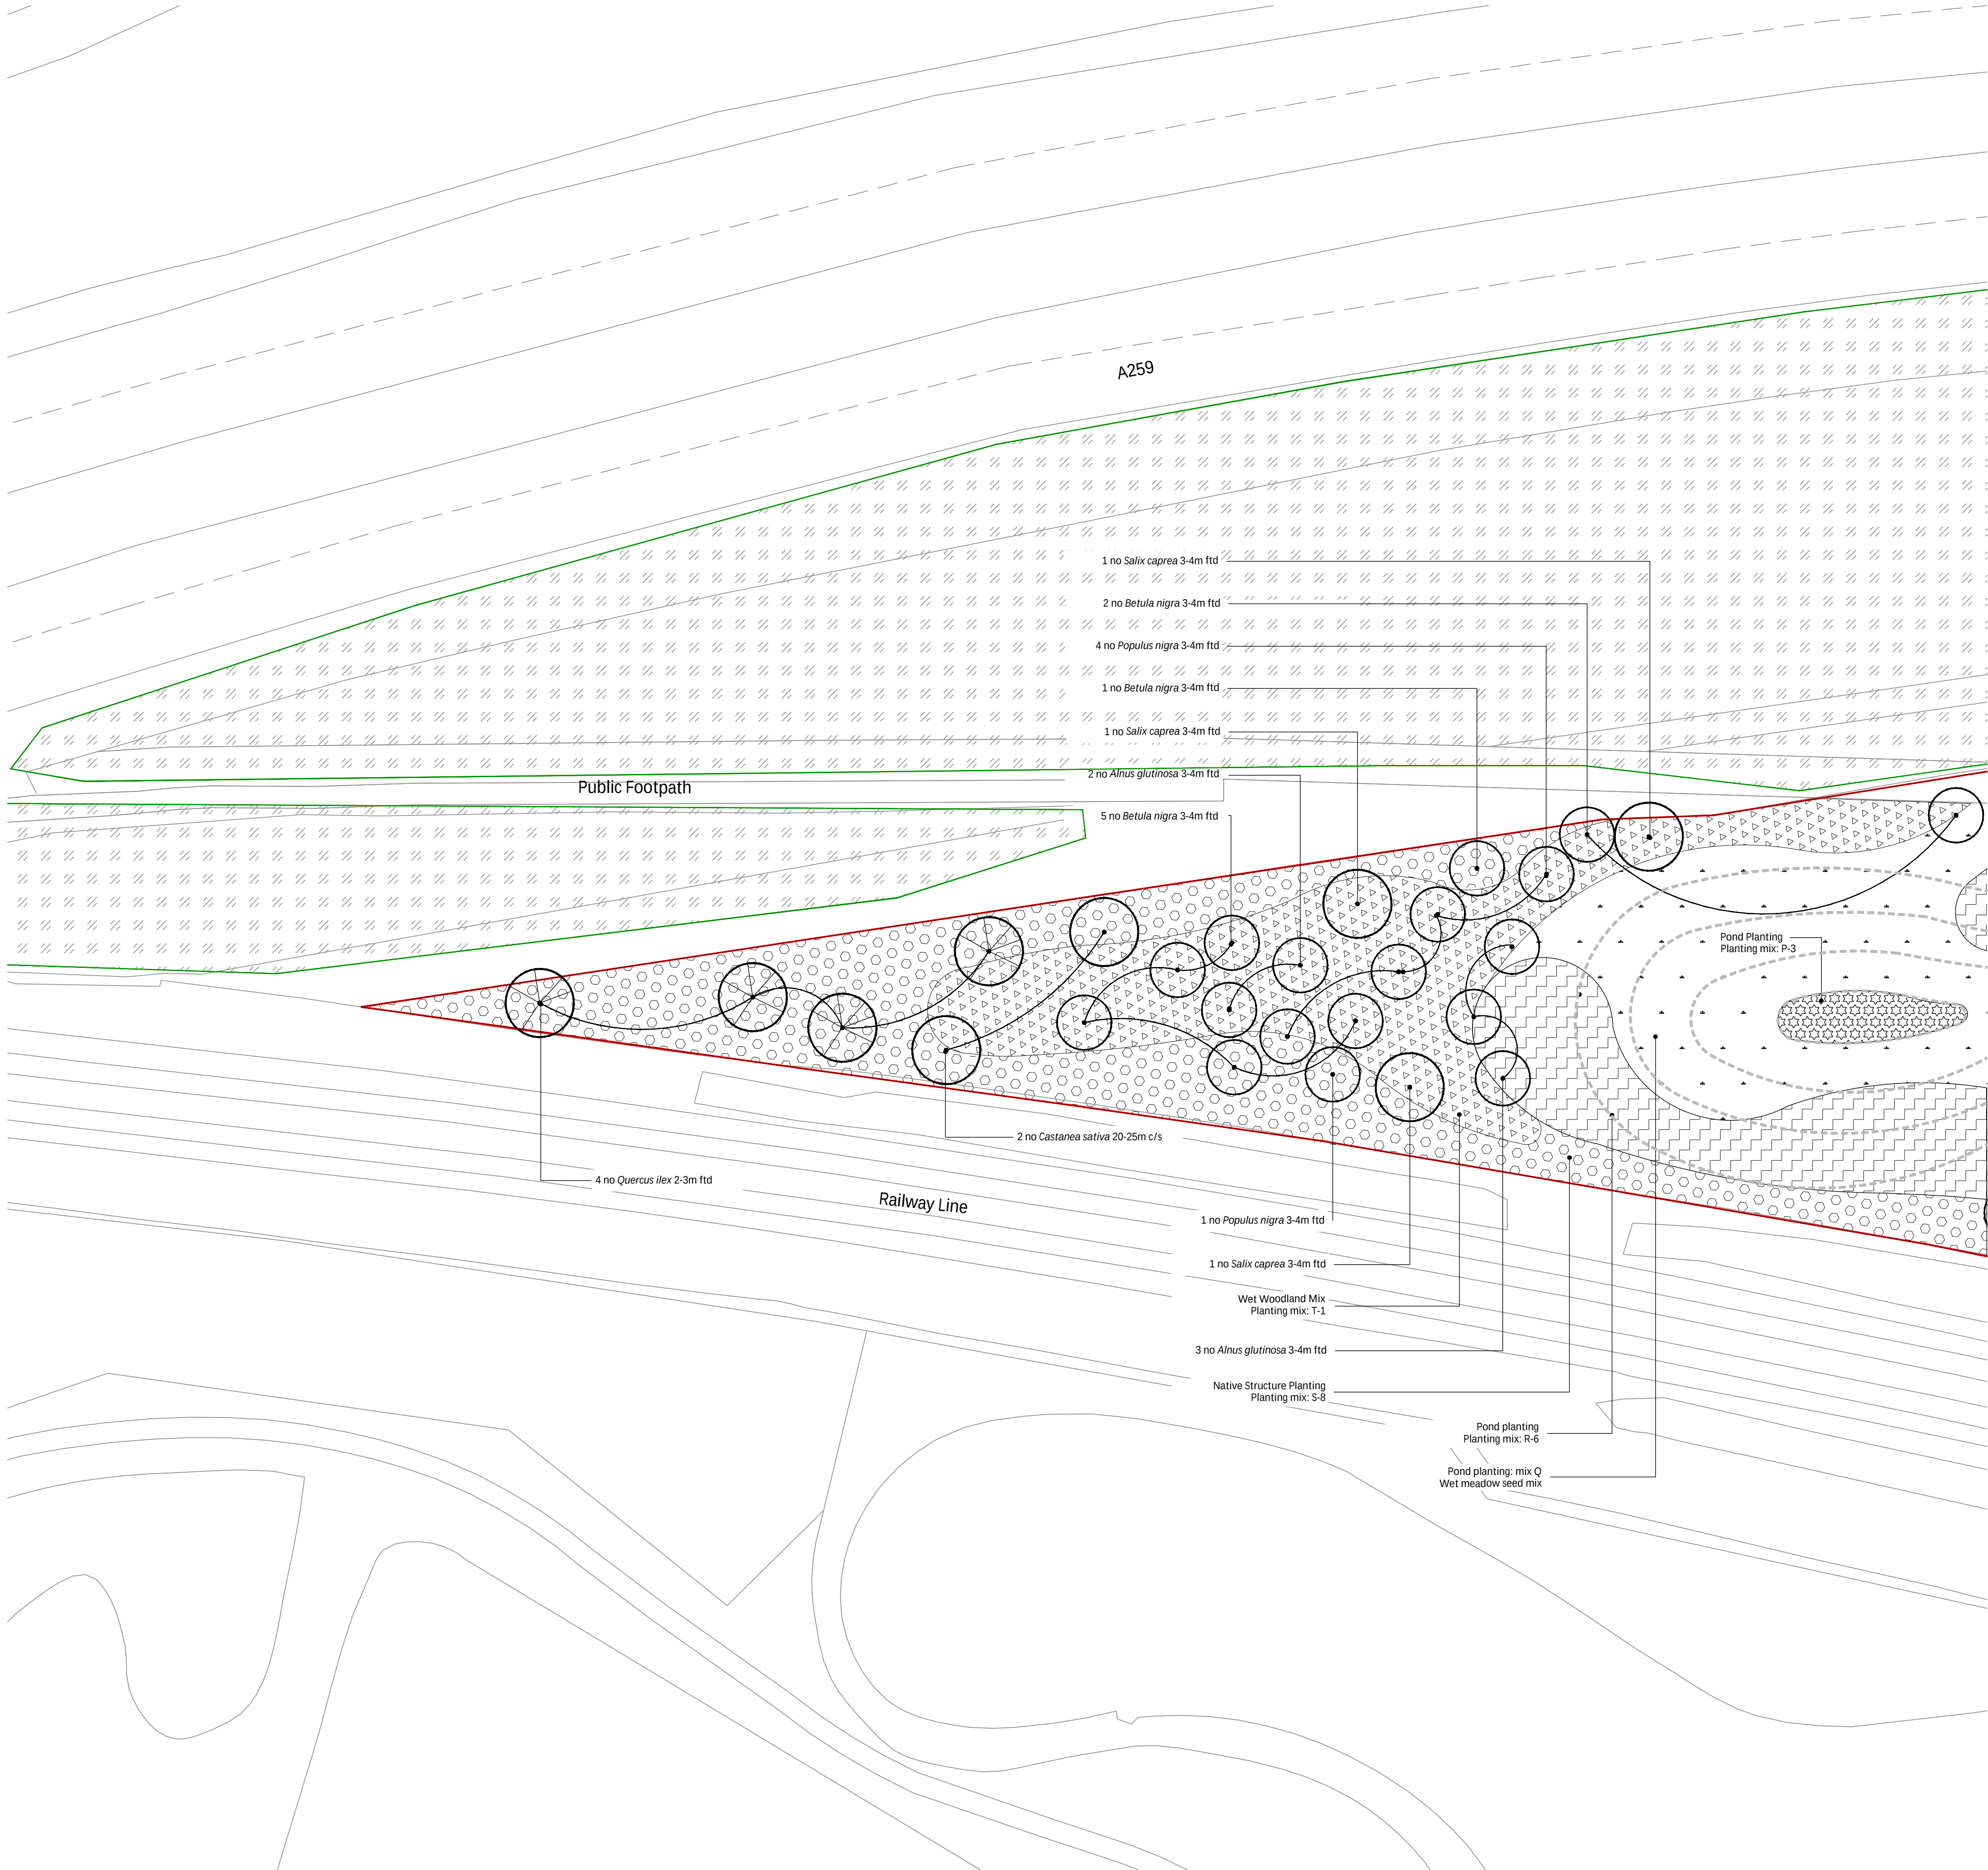

For continuation refer to drawing 176-202

DRAWING LOCATION PLAN

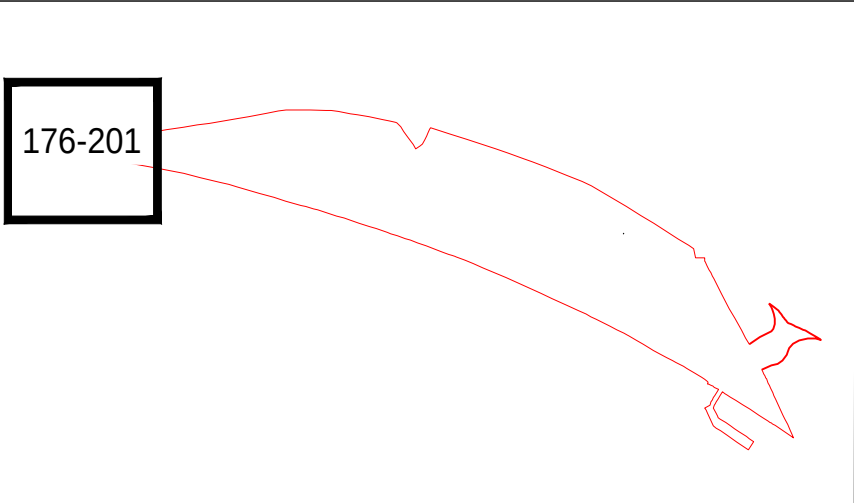

KEY:

- Application boundary
- Existing trees
- Existing vegetation including existing tree groups
- Proposed Trees (deciduous / evergreen)
- Native Structure Planting Planting mixes: S-1 to S-8
- Wet Woodland Structure Planting Planting mixes: T-1 to T-3
- Pond planting Planting mixes: P-1 to P-3
- Pond planting: mix Q Wet meadow seed mix
- Pond planting Planting mixes: R-1 to R-7



Rev	Note	Date
P1	For Planning	29.01.21
P2	For Planning	23.06.21
P3	For Planning	01.07.21
P4	For Planning	20.10.21

Greenhalgh

Landscape Architecture

Brook Lane
Rustington

Planting Plan	
176-201	P4

Date	08.01.2021	Drawn by	WP/JM
Scale	1:250@A1	Checked by	IG