


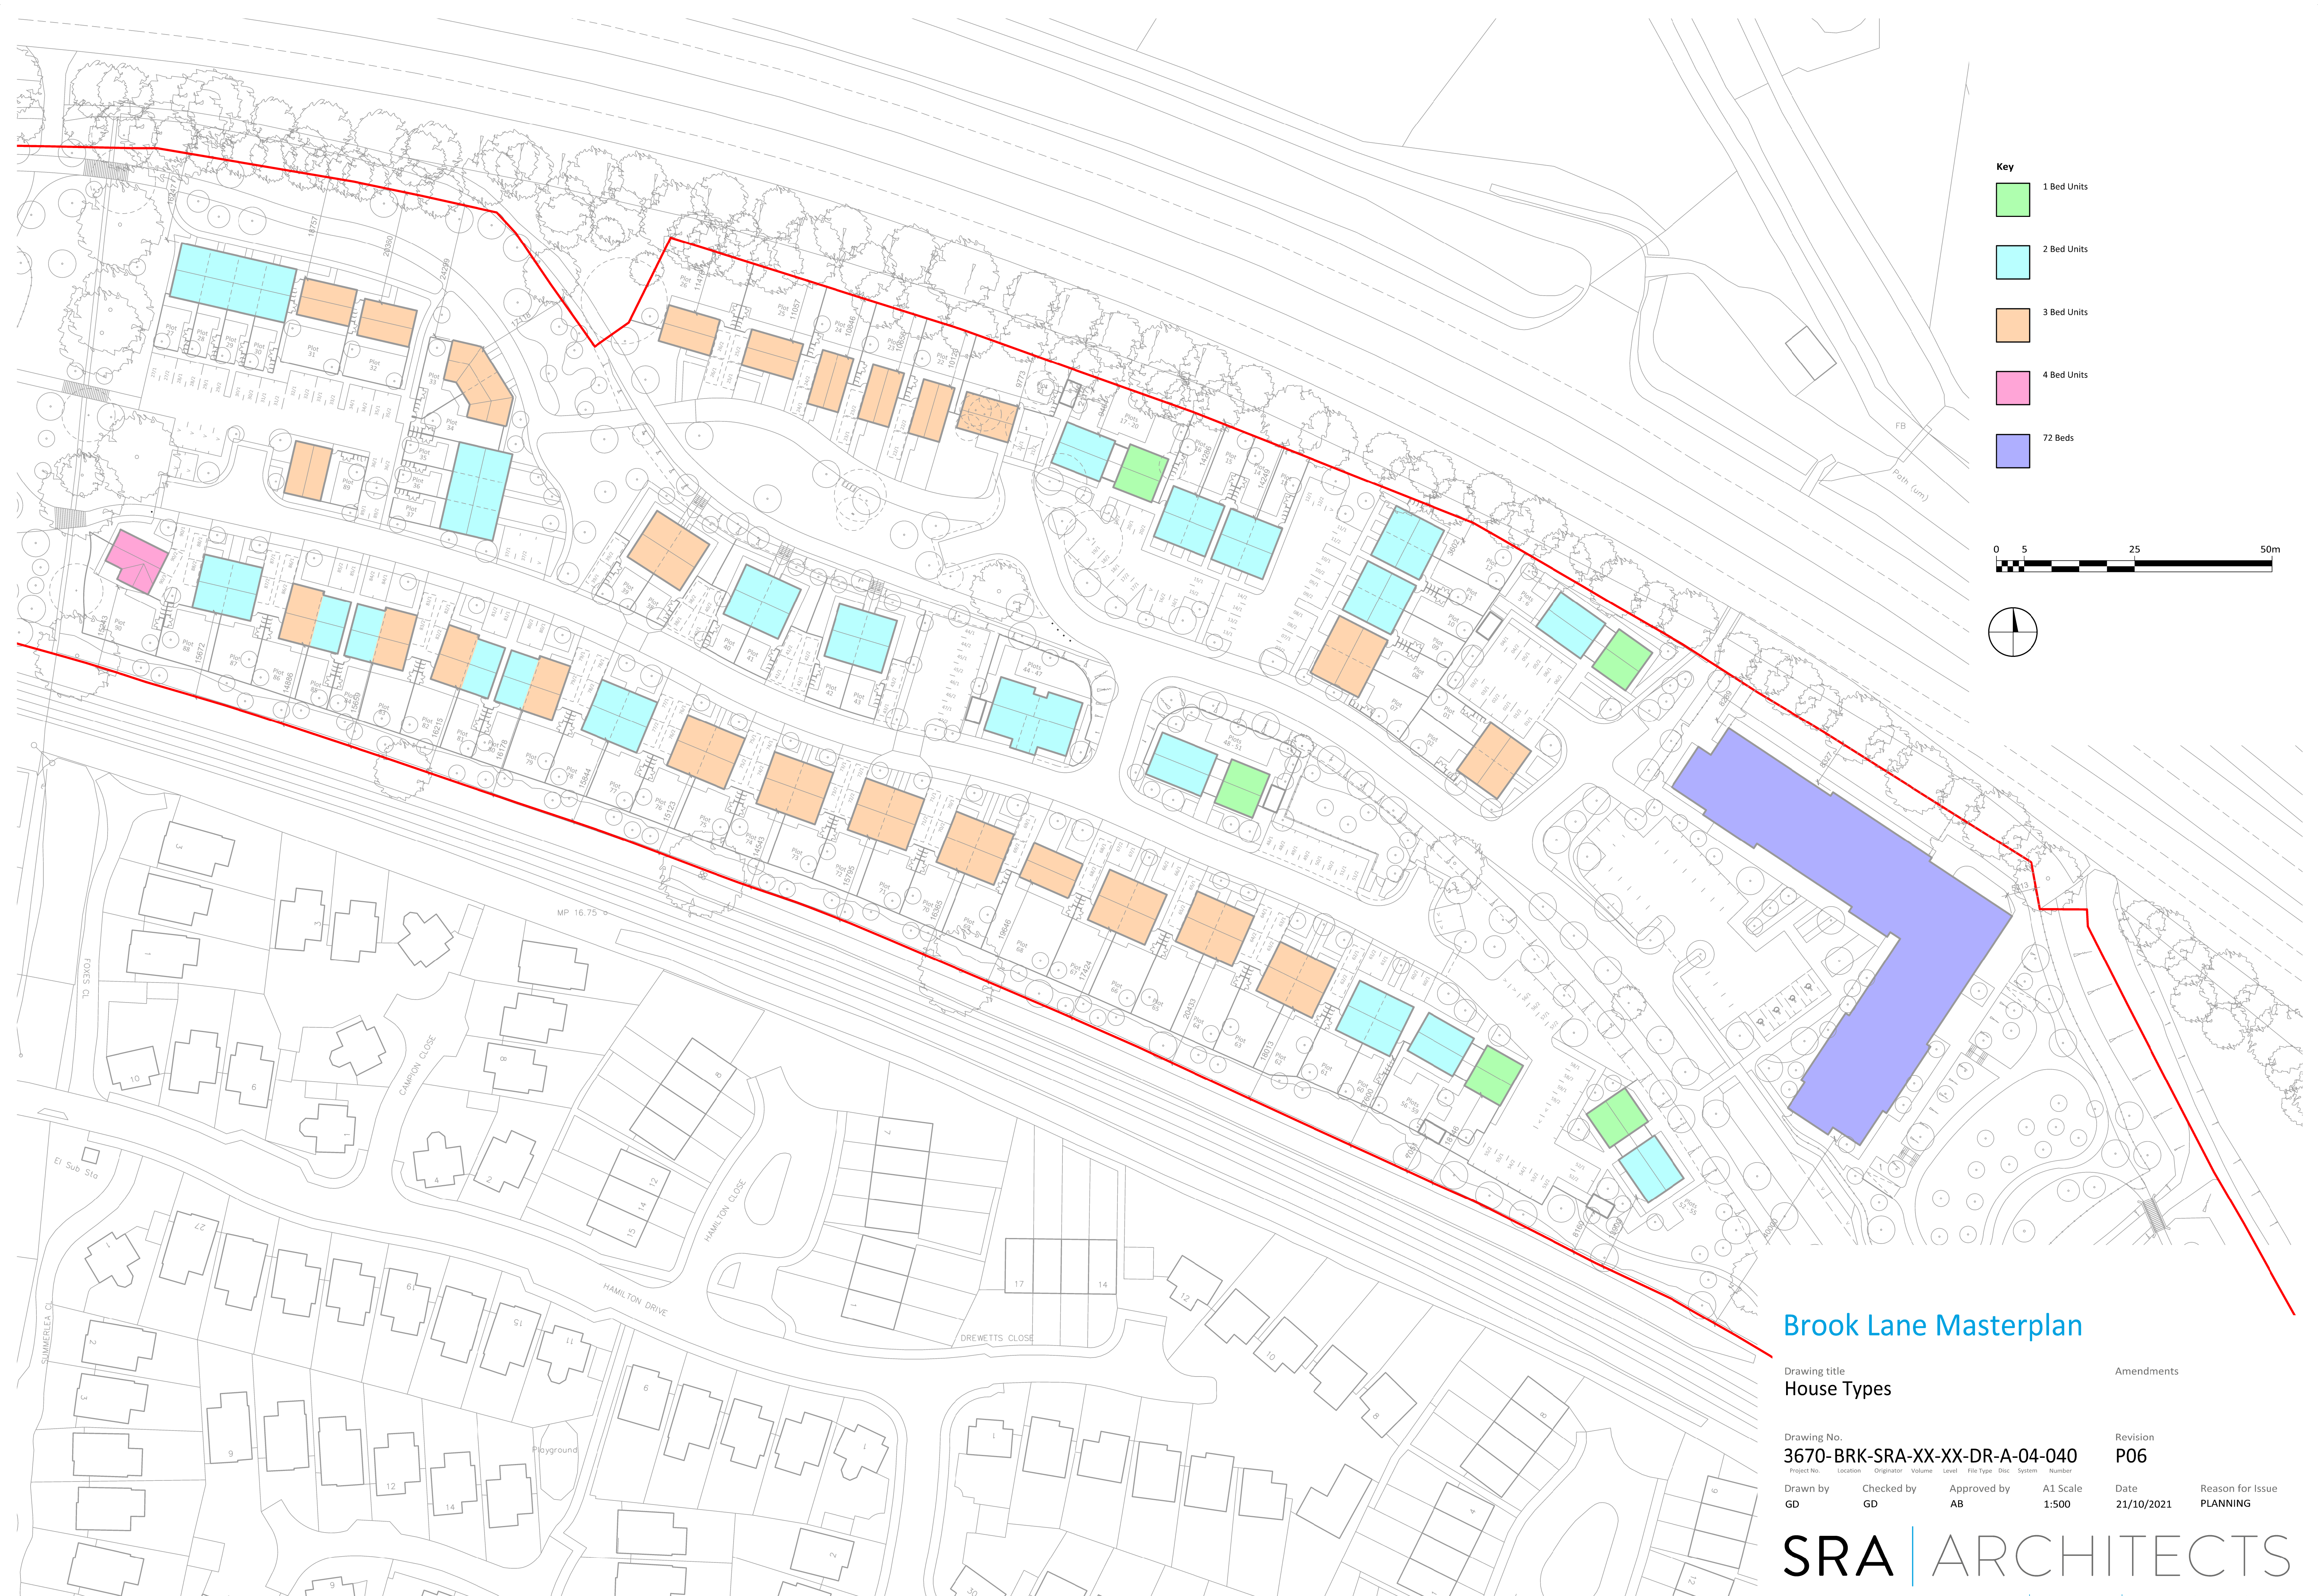

Key

- 1 Bed Units
- 2 Bed Units
- 3 Bed Units
- 4 Bed Units
- 72 Beds

0 5 25 50m

Brook Lane Masterplan

Drawing title		Amendments	
House Types			
Drawing No.		Revision	
3670-BRK-SRA-XX-XX-DR-A-04-040		P06	
Project No.	Location	Originator	Volume
GD		AB	
Checked by	Approved by	A1 Scale	Date
GD	AB	1:500	21/10/2021
Reason for Issue		PLANNING	

SRA | ARCHITECTS