


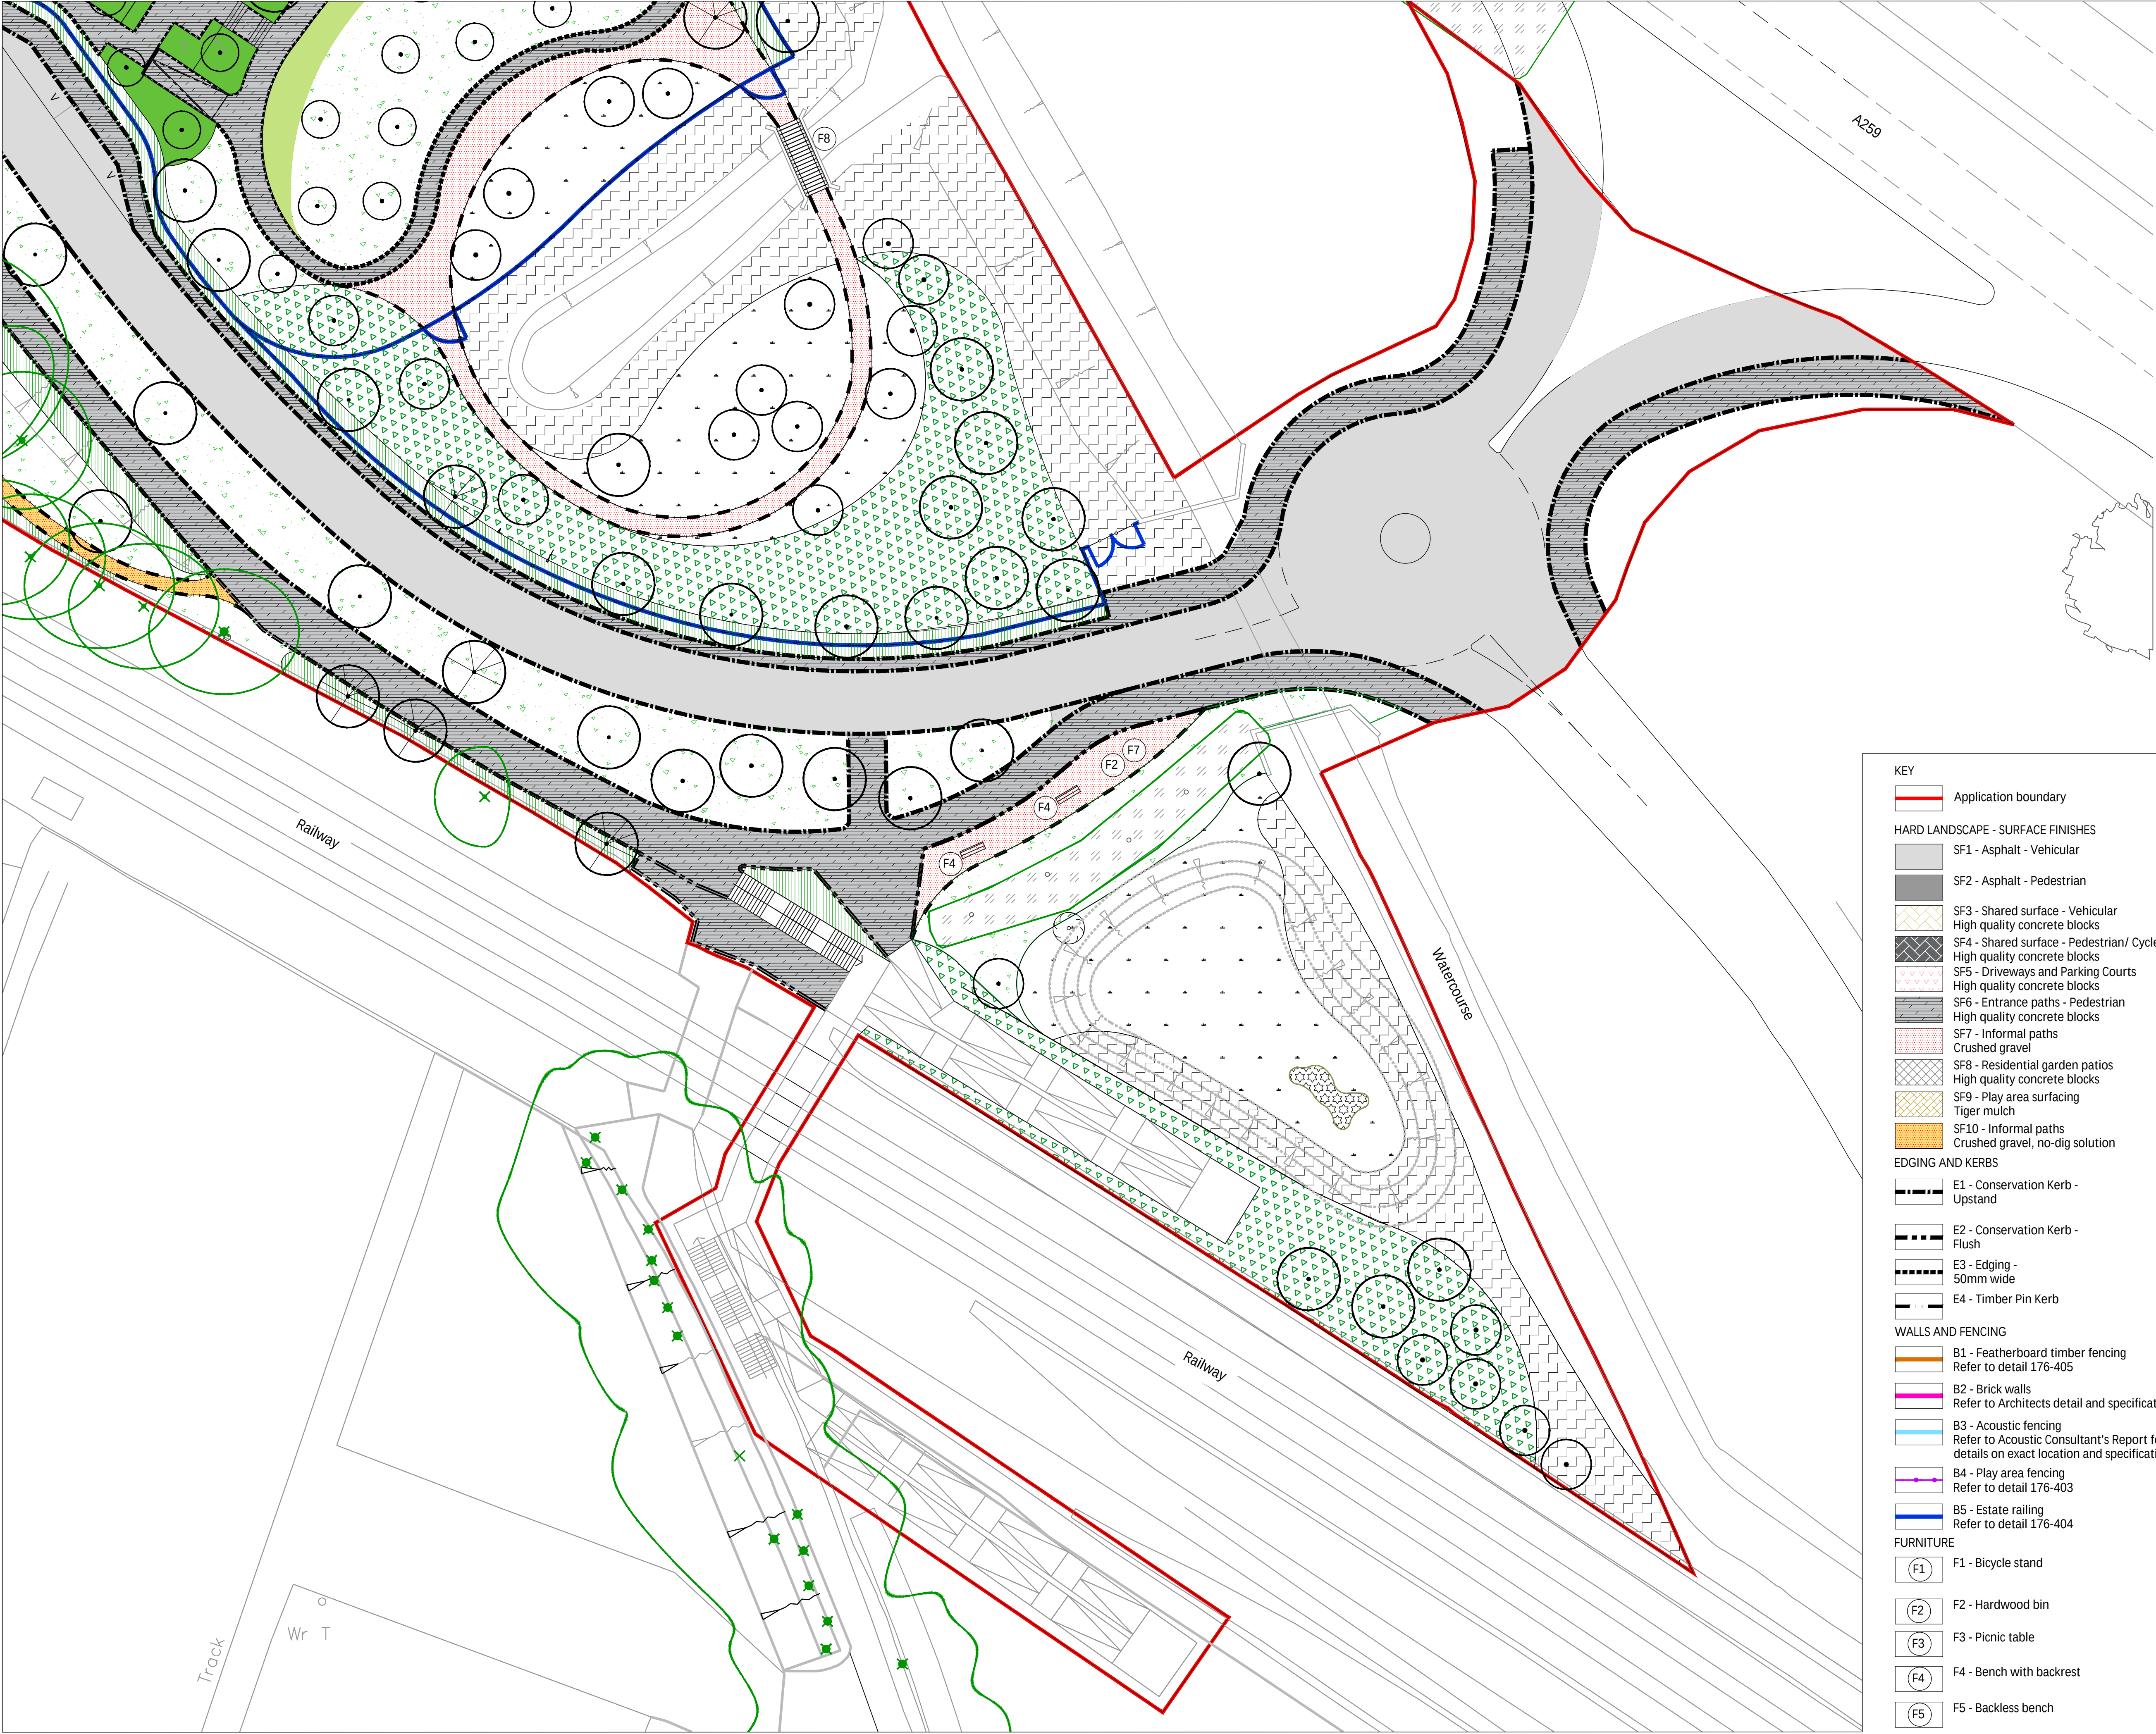

- F7

F7 - Dog waste bin
- F8

F8 - Hardwood timber bridge
- F9

F9 - Hardwood timber bollard
4No. with 1.5m spacing
- PLAY EQUIPMENT
- P1

P1 - Climbing item
Timberplay- Jackstraws see-saw
- P2

P2 - Social play item
Timberplay- Rope nest
- P3

P3 - Swing item
Timberplay- Cradle swing
- P4

P4 - Slide item
Kompan- Embankment slide
- P5

P5 - Balancing item
Timberplay- Balance blocks, Balancing beam
- P6

P6 - Rocking item
Timberplay- Double see-saw, Small see-saw,
Wobble dish
- P7

P7 - Mental stimulation item
Timberplay- Pairs
- P8

P8 - Natural play feature
Stepping logs and tree trunks
- P9

P9 - Sitting item
Timberplay- Sheep standing and Sheep resting

SOFT LANDSCAPE

Refer to Arboricultural Consultant's drawings for Tree Retention and Removal information

✕

Existing trees

///

Existing vegetation, including existing tree groups

Refer to plant schedule and planting plans for full details for the following:

- Proposed trees

○

Native Structure
Planting mix - S

△

Wet Woodland Structure
Planting mix - T

■

Ornamental hedge mix - F

■

Ornamental hedge mix - G

■

Native hedge mix - H

■

Ornamental hedge mix - i

■

Infrastructure landscape
Planting mixes A to D

■

Private Plots & Communal Gardens
Planting mixes J to O

■

Care Home Planting
Planting mixes U to Y

■

Pond planting mix - P

■

Pond planting mix - Q

■

Pond planting mix - R

■

Meadow grass

■

Amenity grass seed

■

Turf

0m5m10m20m

↑

Rev	Note	Date
A	For Comment	22.01.2021
P1	For Planning	29.01.2021
P2	For Planning	23.06.2021
P3	For Planning	01.07.2021
P4	For Planning	20.10.2021
P5	For Planning	05.11.2021

Greenhalgh

Landscape Architecture

Brook Lane Rustington

Landscape Plan	
176-007	P5

Date	08.01.2021	Drawn by	WP/JM
Scale	1:250@A1	Checked by	IG

- KEY
- Application boundary

HARD LANDSCAPE - SURFACE FINISHES

SF1 - Asphalt - Vehicular

SF2 - Asphalt - Pedestrian

SF3 - Shared surface - Vehicular
High quality concrete blocks

SF4 - Shared surface - Pedestrian/ Cycle path
High quality concrete blocks

SF5 - Driveways and Parking Courts
High quality concrete blocks

SF6 - Entrance paths - Pedestrian
High quality concrete blocks

SF7 - Informal paths
Crushed gravel

SF8 - Residential garden patios
High quality concrete blocks

SF9 - Play area surfacing
Tiger mulch

SF10 - Informal paths
Crushed gravel, no-dig solution

EDGING AND KERBS

E1 - Conservation Kerb - Upstand

E2 - Conservation Kerb - Flush

E3 - Edging - 50mm wide

E4 - Timber Pin Kerb

WALLS AND FENCING

B1 - Featherboard timber fencing
Refer to detail 176-405

B2 - Brick walls
Refer to Architects detail and specification

B3 - Acoustic fencing
Refer to Acoustic Consultant's Report for details on exact location and specification

B4 - Play area fencing
Refer to detail 176-403

B5 - Estate railing
Refer to detail 176-404

FURNITURE

F1 - Bicycle stand

F2 - Hardwood bin

F3 - Picnic table

F4 - Bench with backrest

F5 - Backless bench

F6 - Cube seat

ARUN DISTRICT COUNCIL A2692LRES