


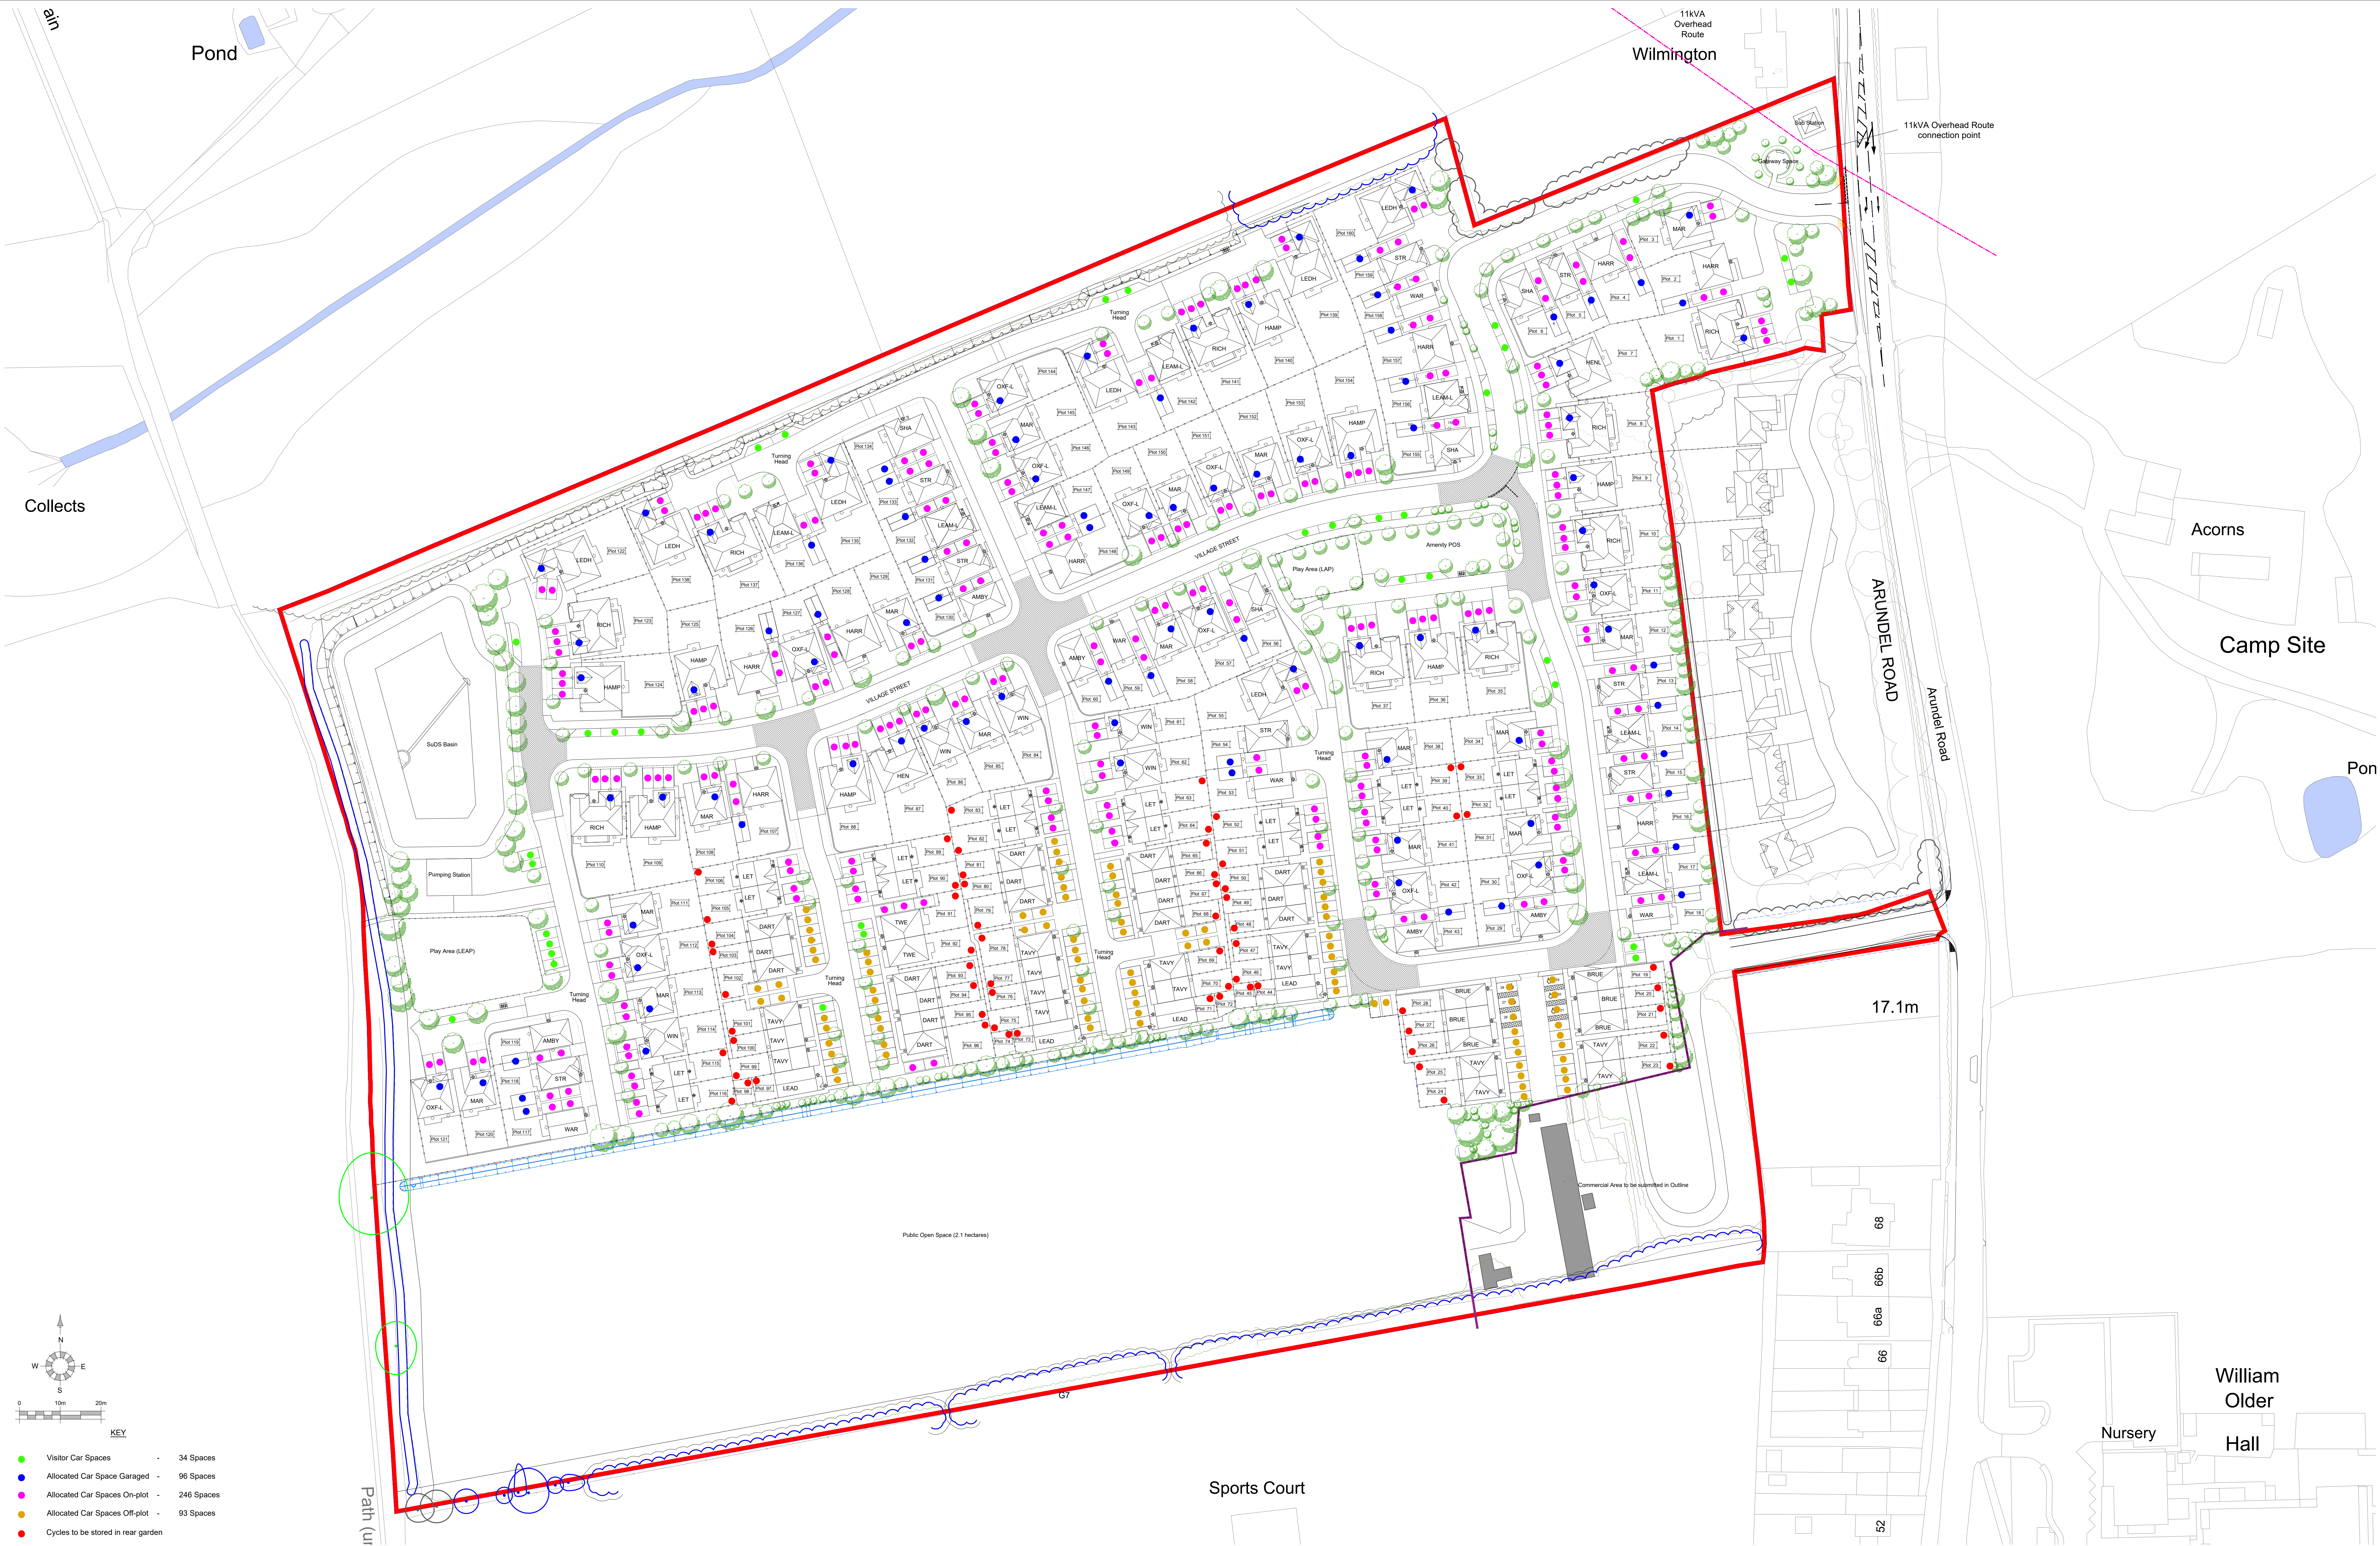

REV. DATE		REVISIONS		BY		REV. DATE		REVISIONS		BY		REV. DATE		REVISIONS		BY		STATUS	
A		22.12.21						Updated to suit layout P101C											
				RDP															

CLIENT:	Redrow Homes		PROJECT:	Arundel Road, Angmering	
SCALE:	1:100 (A0 ORIGINAL)		DRAWING:	Proposed Car Parking Plan	
DRAWN:	RDP	20232	P107	A	
DATE:	22.11.21				



architecture planning masterplanning

Broadmeade House, Farnham Business Park,
Weydon Lane, Farnham, Surrey GU14 8DT.
info@osparchitecture.com www.osparchitecture.com
Tel: 01252 267878

Preliminary

OS Licence No. 100097007