


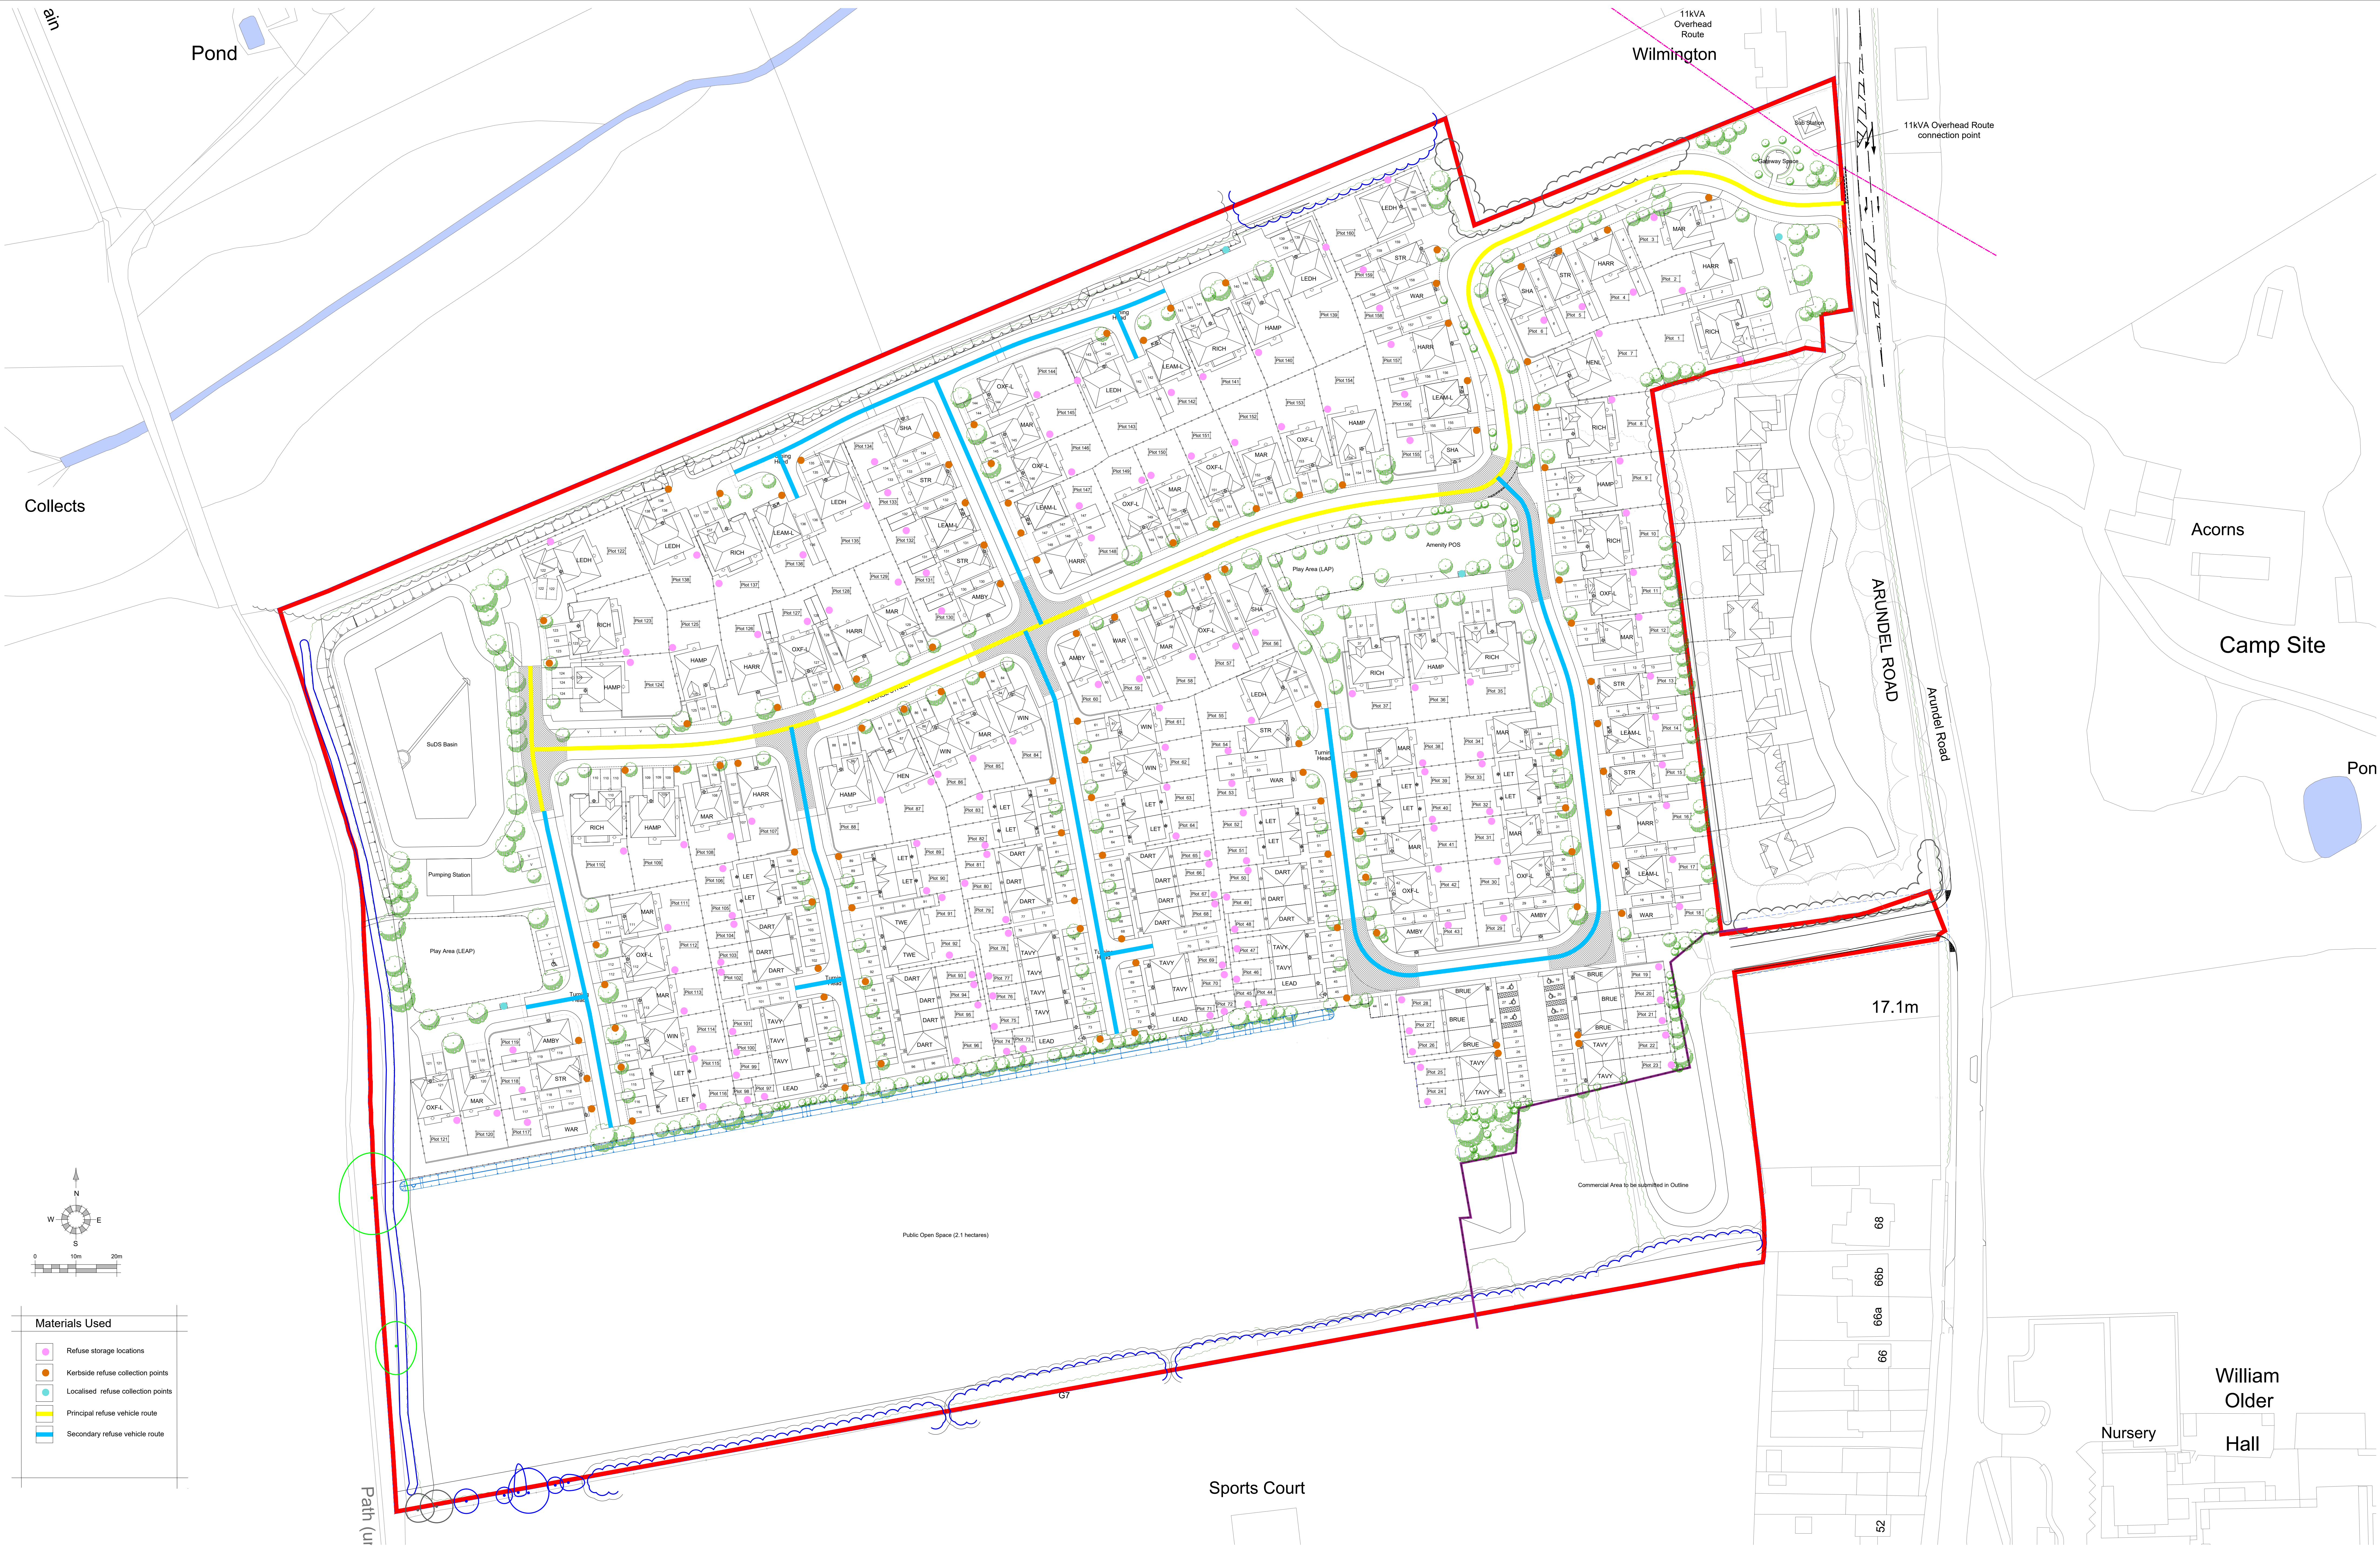

REV. DATE		REVISIONS:		BY RDP	REV. DATE	REVISIONS:	BY	REV. DATE	REVISIONS:	BY	STATUS:	CLIENT: Redrow Homes		PROJECT: Arundel Road, Angmering		 architecture planning masterplanning Broadmeade House, Farnham Business Park, Weydon Lane, Farnham, Surrey GU14 8DT. info@osparchitecture.com www.osparchitecture.com Tel: 01252 267878		
A	22.12.21	Updated to suit layout P101C										SCALE: 1:500 (A0 ORIGINAL)		DRAWING: Refuse Strategy Layout				
DRAWN: RDP		20232		BY	REV. DATE	REVISIONS:	BY	REV. DATE	REVISIONS:	BY	STATUS:	DATE: 10.11.21		P106			A	
A		22.12.21										DATE: 10.11.21		P106			A	

© COPYRIGHT EXISTS ON THE DESIGN AND INFORMATION SHOWN ON THIS DRAWING

This drawing may be issued or cross referenced to the scale bar for planning application purposes only. Do not scale for any other purpose. Use figured dimensions only. Subject to site survey and all necessary consents. All dimensions to be checked by user and any discrepancies, errors or omissions to be reported to the Architect before work commences. This drawing is to be read in conjunction with all other relevant materials.

OS Licence No. 10009707