




Plots
As: 19-21, 26-28
Handed:

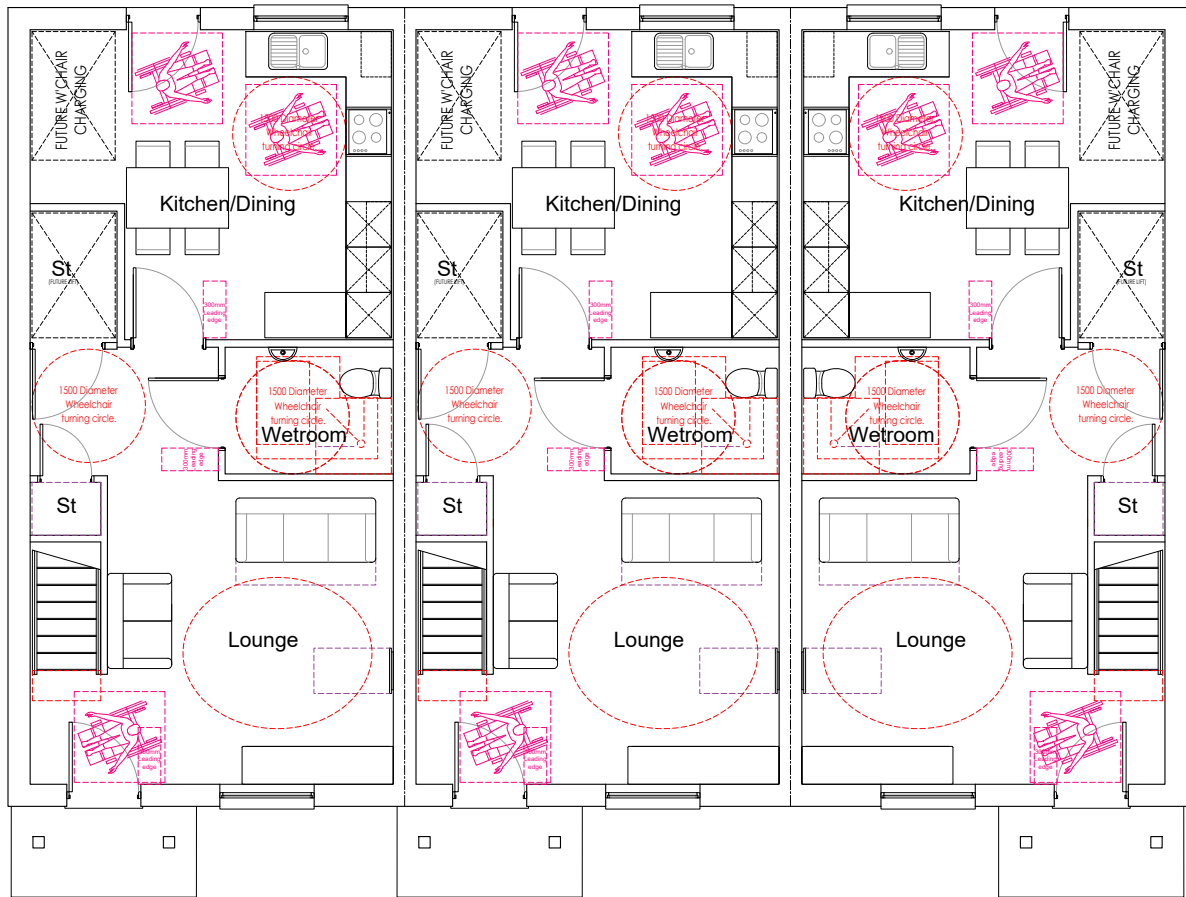

Ground Floor Plan

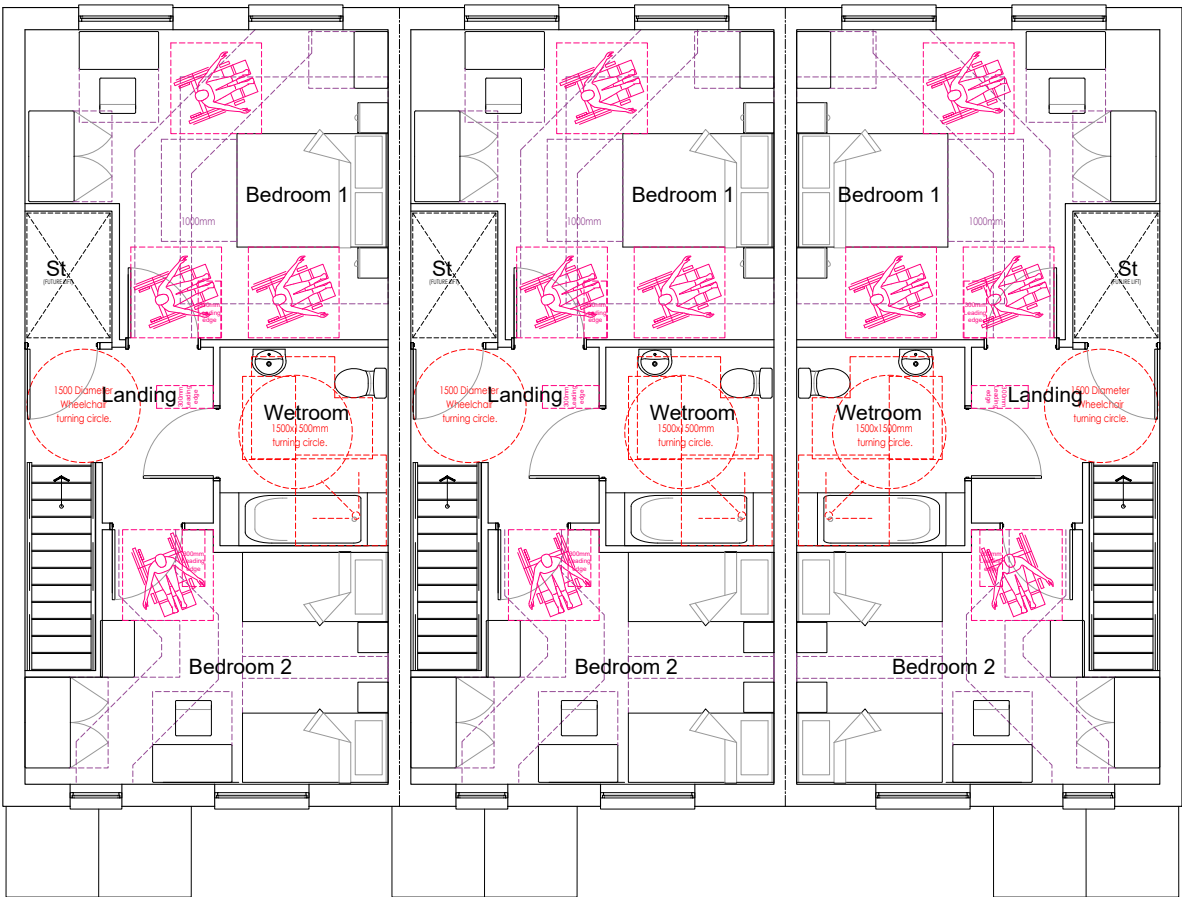

First Floor Plan

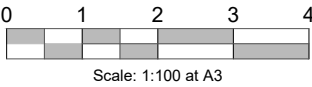

Brue
Heritage Collection
F Series
1032ft² 95.88m²



REV.	DATE	REVISIONS:	BY	STATUS:

Planning

This drawing may be scaled or cross referenced to the scale bar for planning application purposes only. Do not scale for any other purpose, use figured dimensions only. Subject to site survey and all necessary consents. All dimensions to be checked by user and any discrepancies, errors or omissions to be reported to the Architect before work commences. This drawing is to be read in conjunction with all other relevant materials.
OS Licence No. 100007327

CLIENT:	Redrow Homes	PROJECT:	Arundel Road, Angmering
SCALE:	1:100 (A3 ORIGINAL)	DRAWING:	Brue - Floor Plans
DRAWN:	RDP	20232	P139
DATE:	Nov 2021		—



architecture planning masterplanning

Broadmede House, Farnham Business Park,
Weydon Lane, Farnham, Surrey GU9 8QT.
info@osparchitecture.com www.osparchitecture.com
Tel: 01252 267878