




Plots
As:
Handed: 7,87

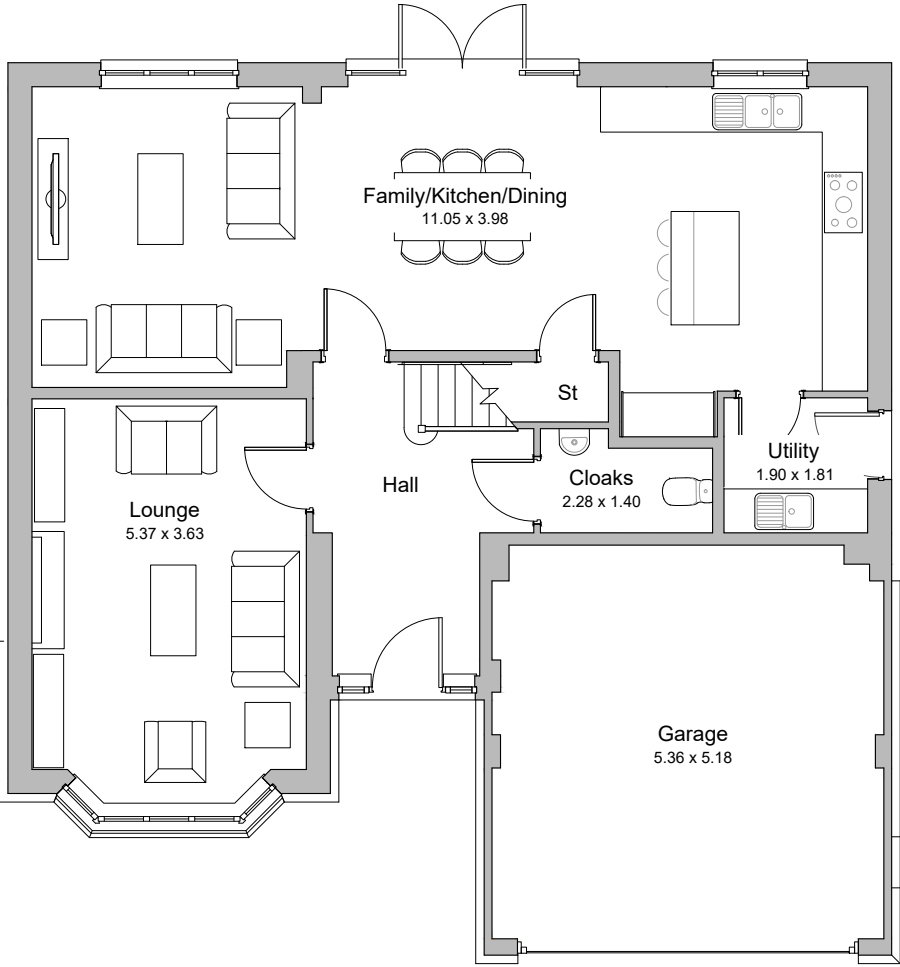

Ground Floor Plan

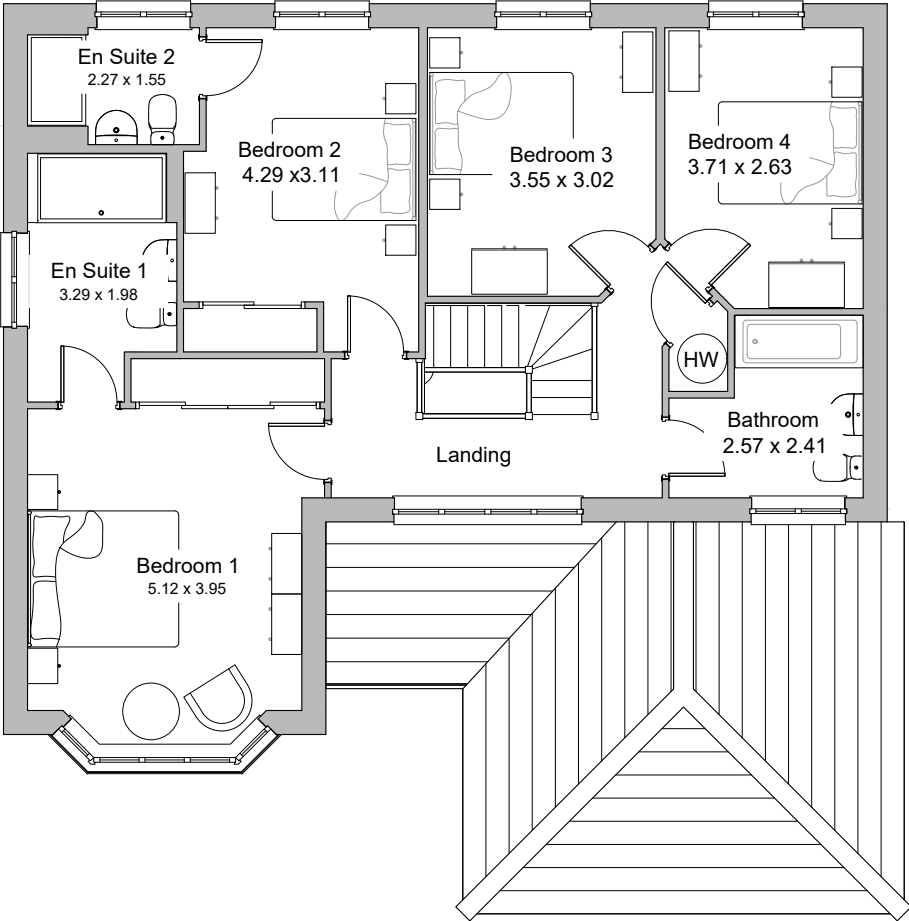

First Floor Plan

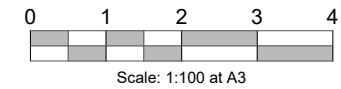

Henley
Heritage Collection
F Series
1769ft² 164.35m²

Date: May 2019
EF_HENL_DM.6
Rev A



REV.	DATE	REVISIONS:

BY	STATUS:

Planning

CLIENT:	Redrow Homes
SCALE:	1:100 (A3 ORIGINAL)
DRAWN:	RDP
DATE:	Nov 2021

PROJECT:	Arundel Road, Angmering
DRAWING:	Henley - Floor Plans
P117	—



architecture planning masterplanning

Broadmede House, Farnham Business Park,
Weydon Lane, Farnham, Surrey GU9 8QT.
info@osparchitecture.com www.osparchitecture.com
Tel: 01252 267878