




Plots
As: 9,88,109,124,125,154
Handed: 36,140

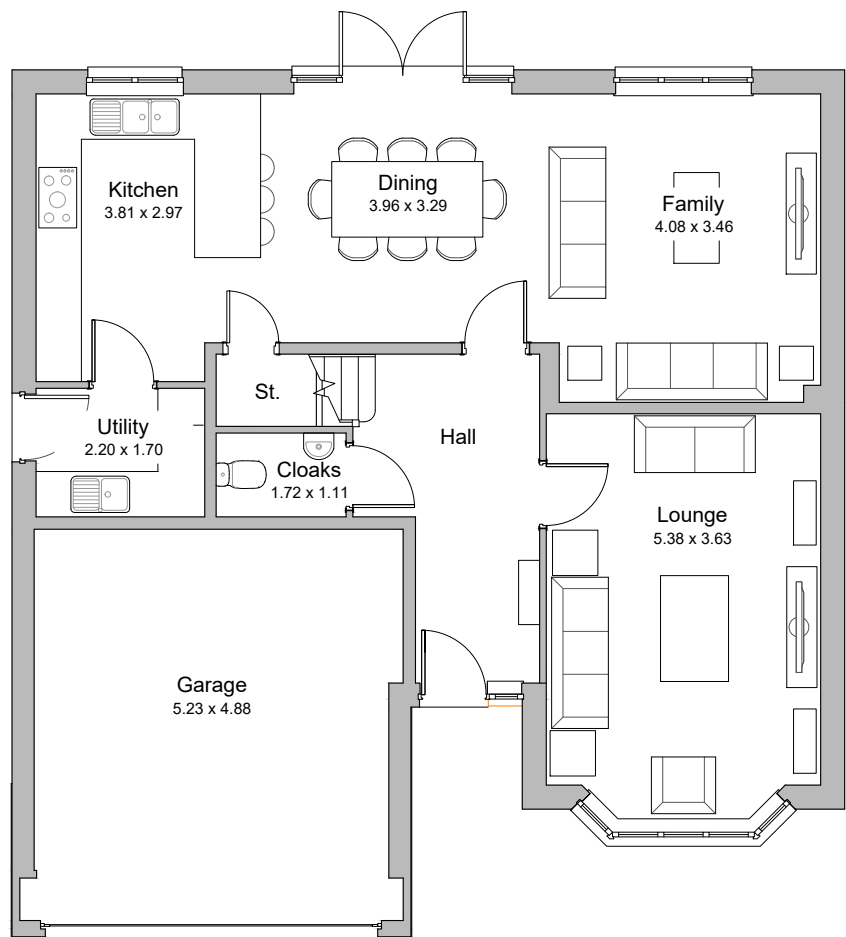

Ground Floor Plan

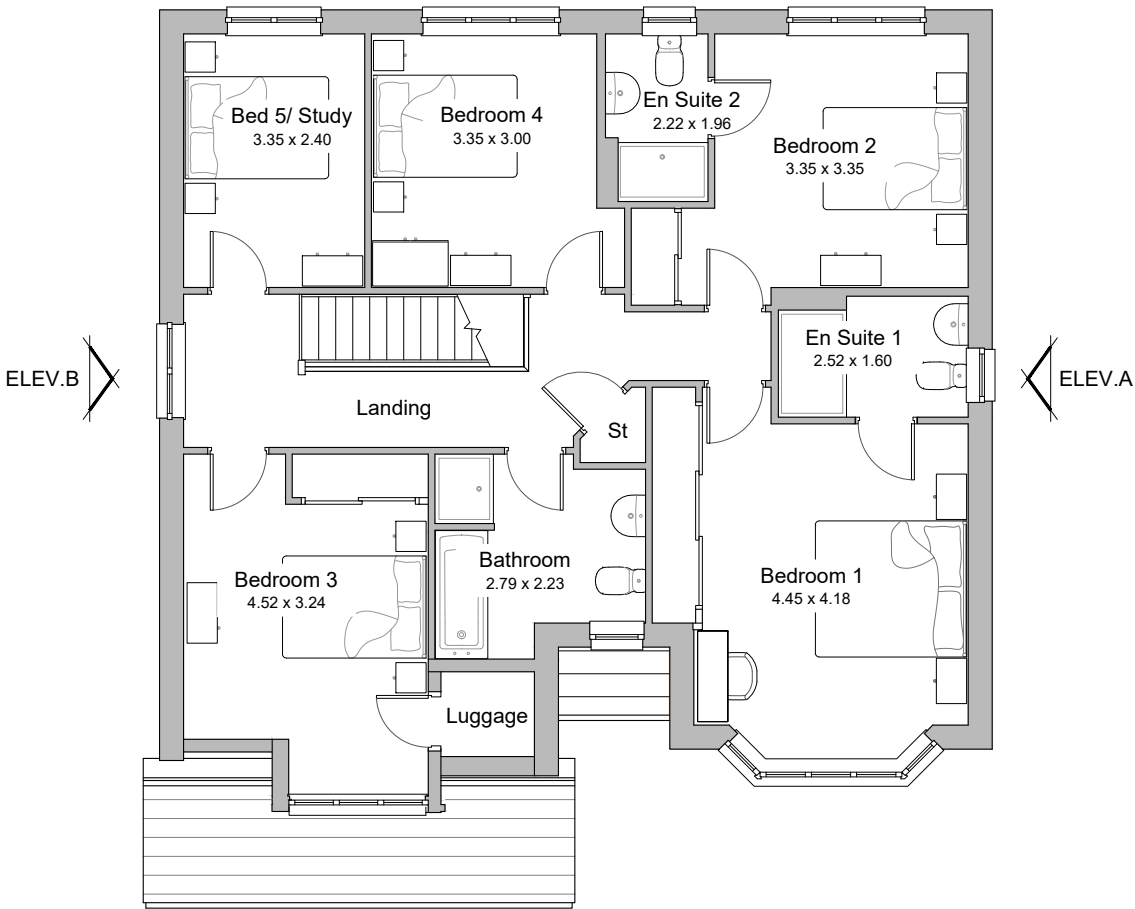

First Floor Plan

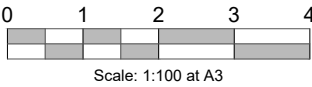

Hampstead
Heritage Collection
F Series
1850ft 171.84m²

Date: Oct 2020
EF_HAMP_DM.1



REV.	DATE	REVISIONS:

BY	STATUS:
	Planning

CLIENT:	Redrow Homes
SCALE:	1:100 (A3 ORIGINAL)
DRAWN:	RDP
DATE:	Nov 2021

PROJECT:	Arundel Road, Angmering
DRAWING:	Hampstead - Floor Plans
P111	—



architecture planning masterplanning

Broadmede House, Farnham Business Park,
Weydon Lane, Farnham, Surrey GU9 8QT.
info@osparchitecture.com www.osparchitecture.com
Tel: 01252 267878