

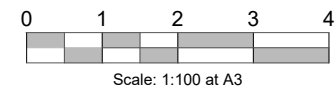


Plots	
As:	32,33,39,40,51,52,63,64,82, 83,89,90,105,106,115,116
Handed:	

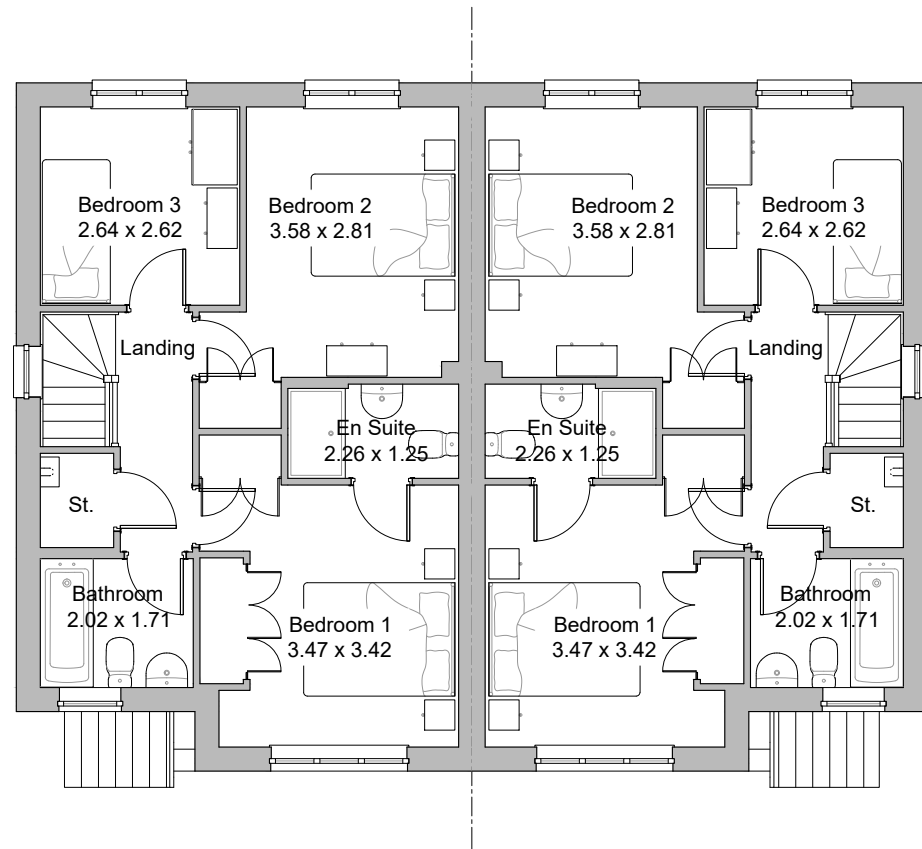

Letchworth
Heritage Collection
F Series
984ft² 91.39m²

Date: May 2019
EF_LETC_SM_5_Rev B

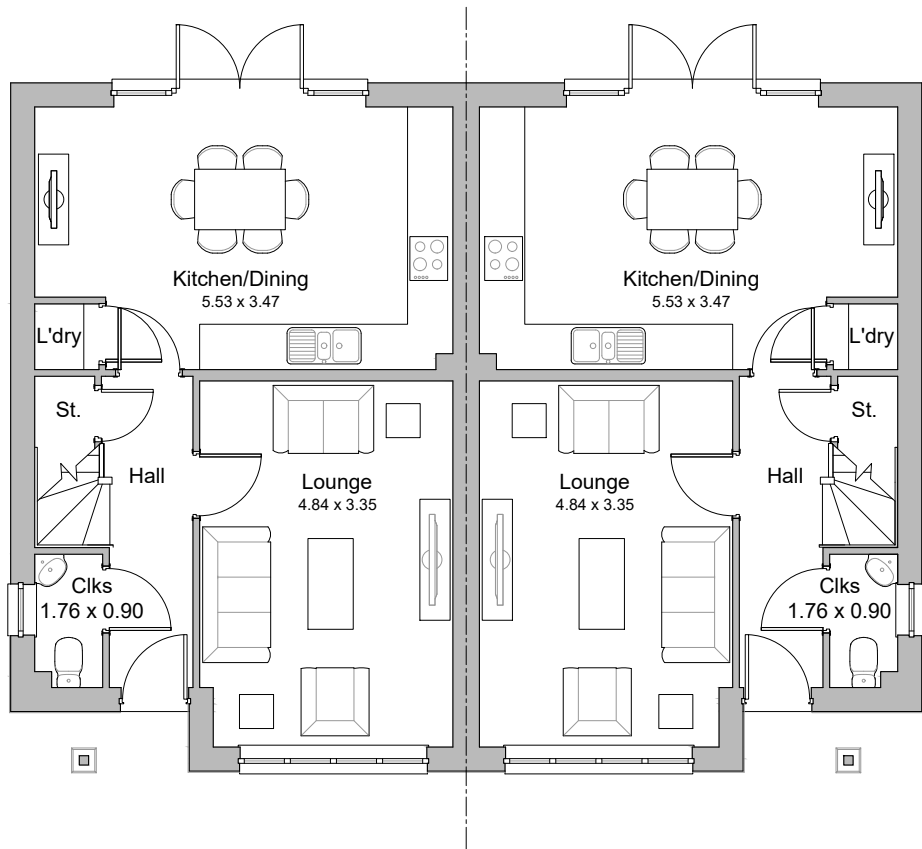

REV.	DATE	REVISIONS:	BY	STATUS:
				Planning

© COPYRIGHT EXISTS ON THE DESIGNS AND INFORMATION SHOWN ON THIS DRAWING

This drawing may be scaled or cross referenced to the scale bar for planning application purposes only. Do not scale for any other purpose, use figured dimensions only. Subject to site survey and all necessary consents. All dimensions to be checked by user and any discrepancies, errors or omissions to be reported to the Architect before work commences. This drawing is to be read in conjunction with all other relevant materials.

OS Licence No. 100007327

CLIENT:	Redrow Homes	PROJECT:	Arundel Road, Angmering
SCALE:	1:100 (A3 ORIGINAL)	DRAWING:	Letchworth - Floor Plans
DRAWN:	RDP		
DATE:	Nov 2021	20232	P122



architecture planning masterplanning

Broadmede House, Farnham Business Park,
Weydon Lane, Farnham, Surrey GU9 8QT.
info@osparchitecture.com www.osparchitecture.com
Tel: 01252 267878

ARUN DISTRICT COUNCIL A/270/21/OUT