




Plots
As: 35,37,123,137,141
Handed: 1,8,10,110

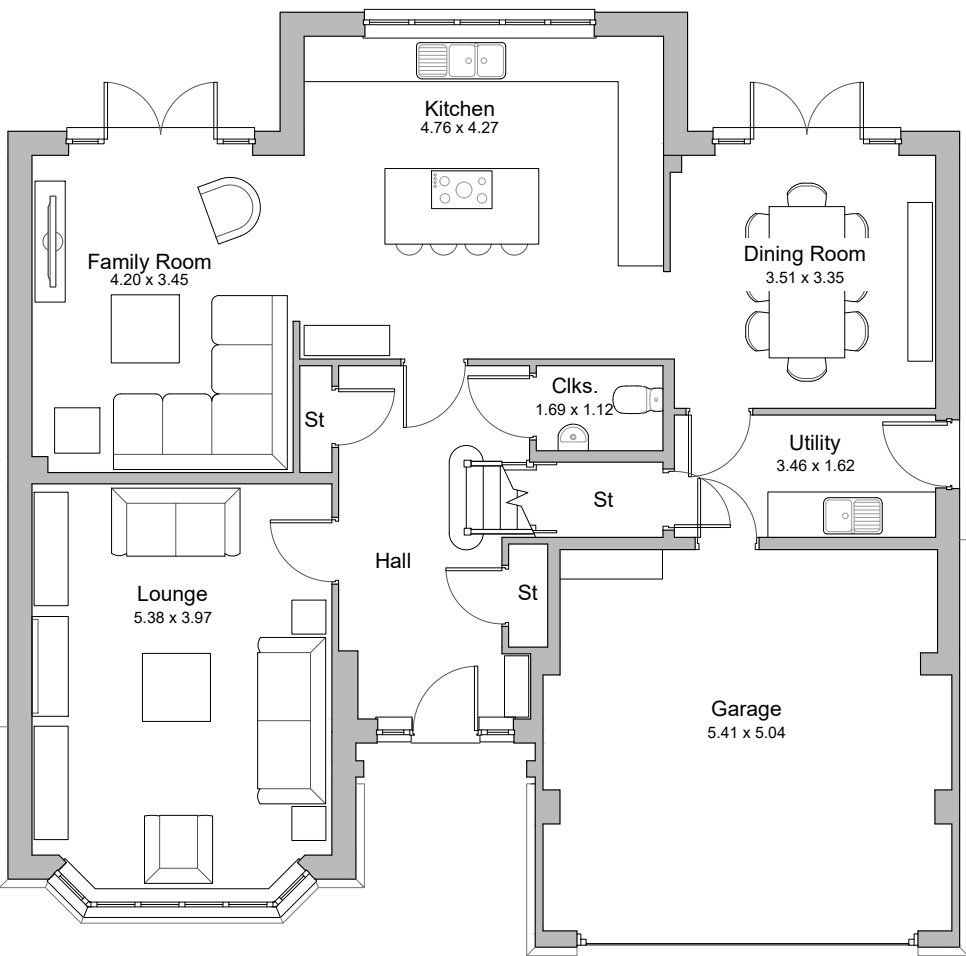

Ground Floor Plan

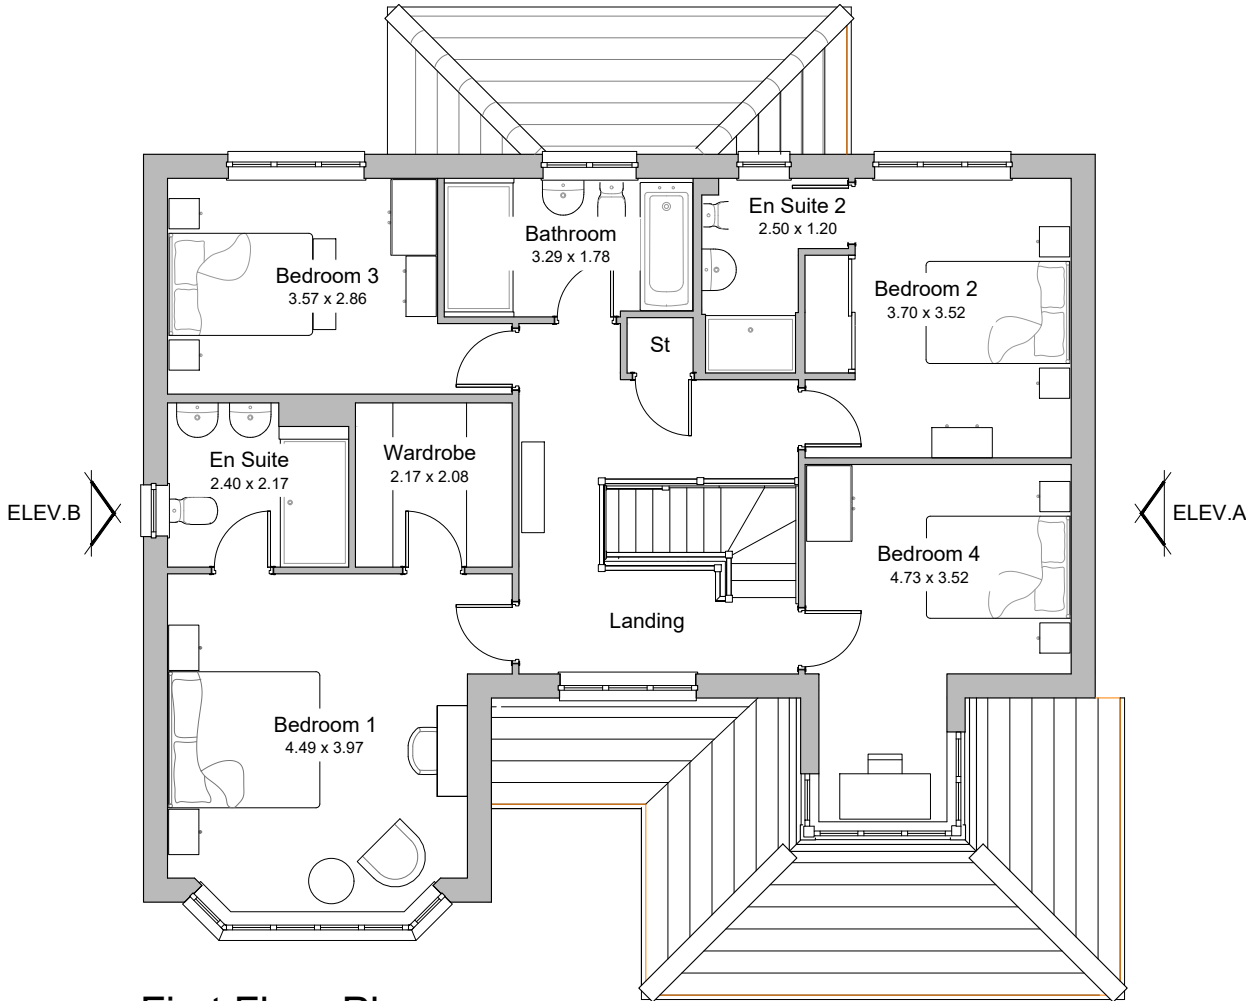

First Floor Plan

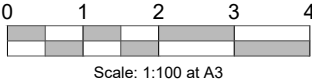

Richmond
Heritage Collection
F Series
2030R* 188.57m²

Date: May 2019
EF_RICH_DM.6
Rev A



REV.	DATE	REVISIONS:

BY	STATUS:

Planning

CLIENT:	Redrow Homes
SCALE:	1:100 (A3 ORIGINAL)
DRAWN:	RDP
DATE:	Nov 2021

PROJECT:	Arundel Road, Angmering
DRAWING:	Richmond - Floor Plans
P129	—



architecture planning masterplanning
Broadmeade House, Farnham Business Park,
Weydon Lane, Farnham, Surrey GU9 8QT.
info@osparchitecture.com www.osparchitecture.com
Tel: 01252 267878

This drawing may be scaled or cross referenced to the scale bar for planning application purposes only. Do not scale for any other purpose, use figured dimensions only. Subject to site survey and all necessary consents. All dimensions to be checked by user and any discrepancies, errors or omissions to be reported to the Architect before work commences. This drawing is to be read in conjunction with all other relevant materials.
OS Licence No. 100007327

© COPYRIGHT EXISTS ON THE DESIGNS AND INFORMATION SHOWN ON THIS DRAWING