



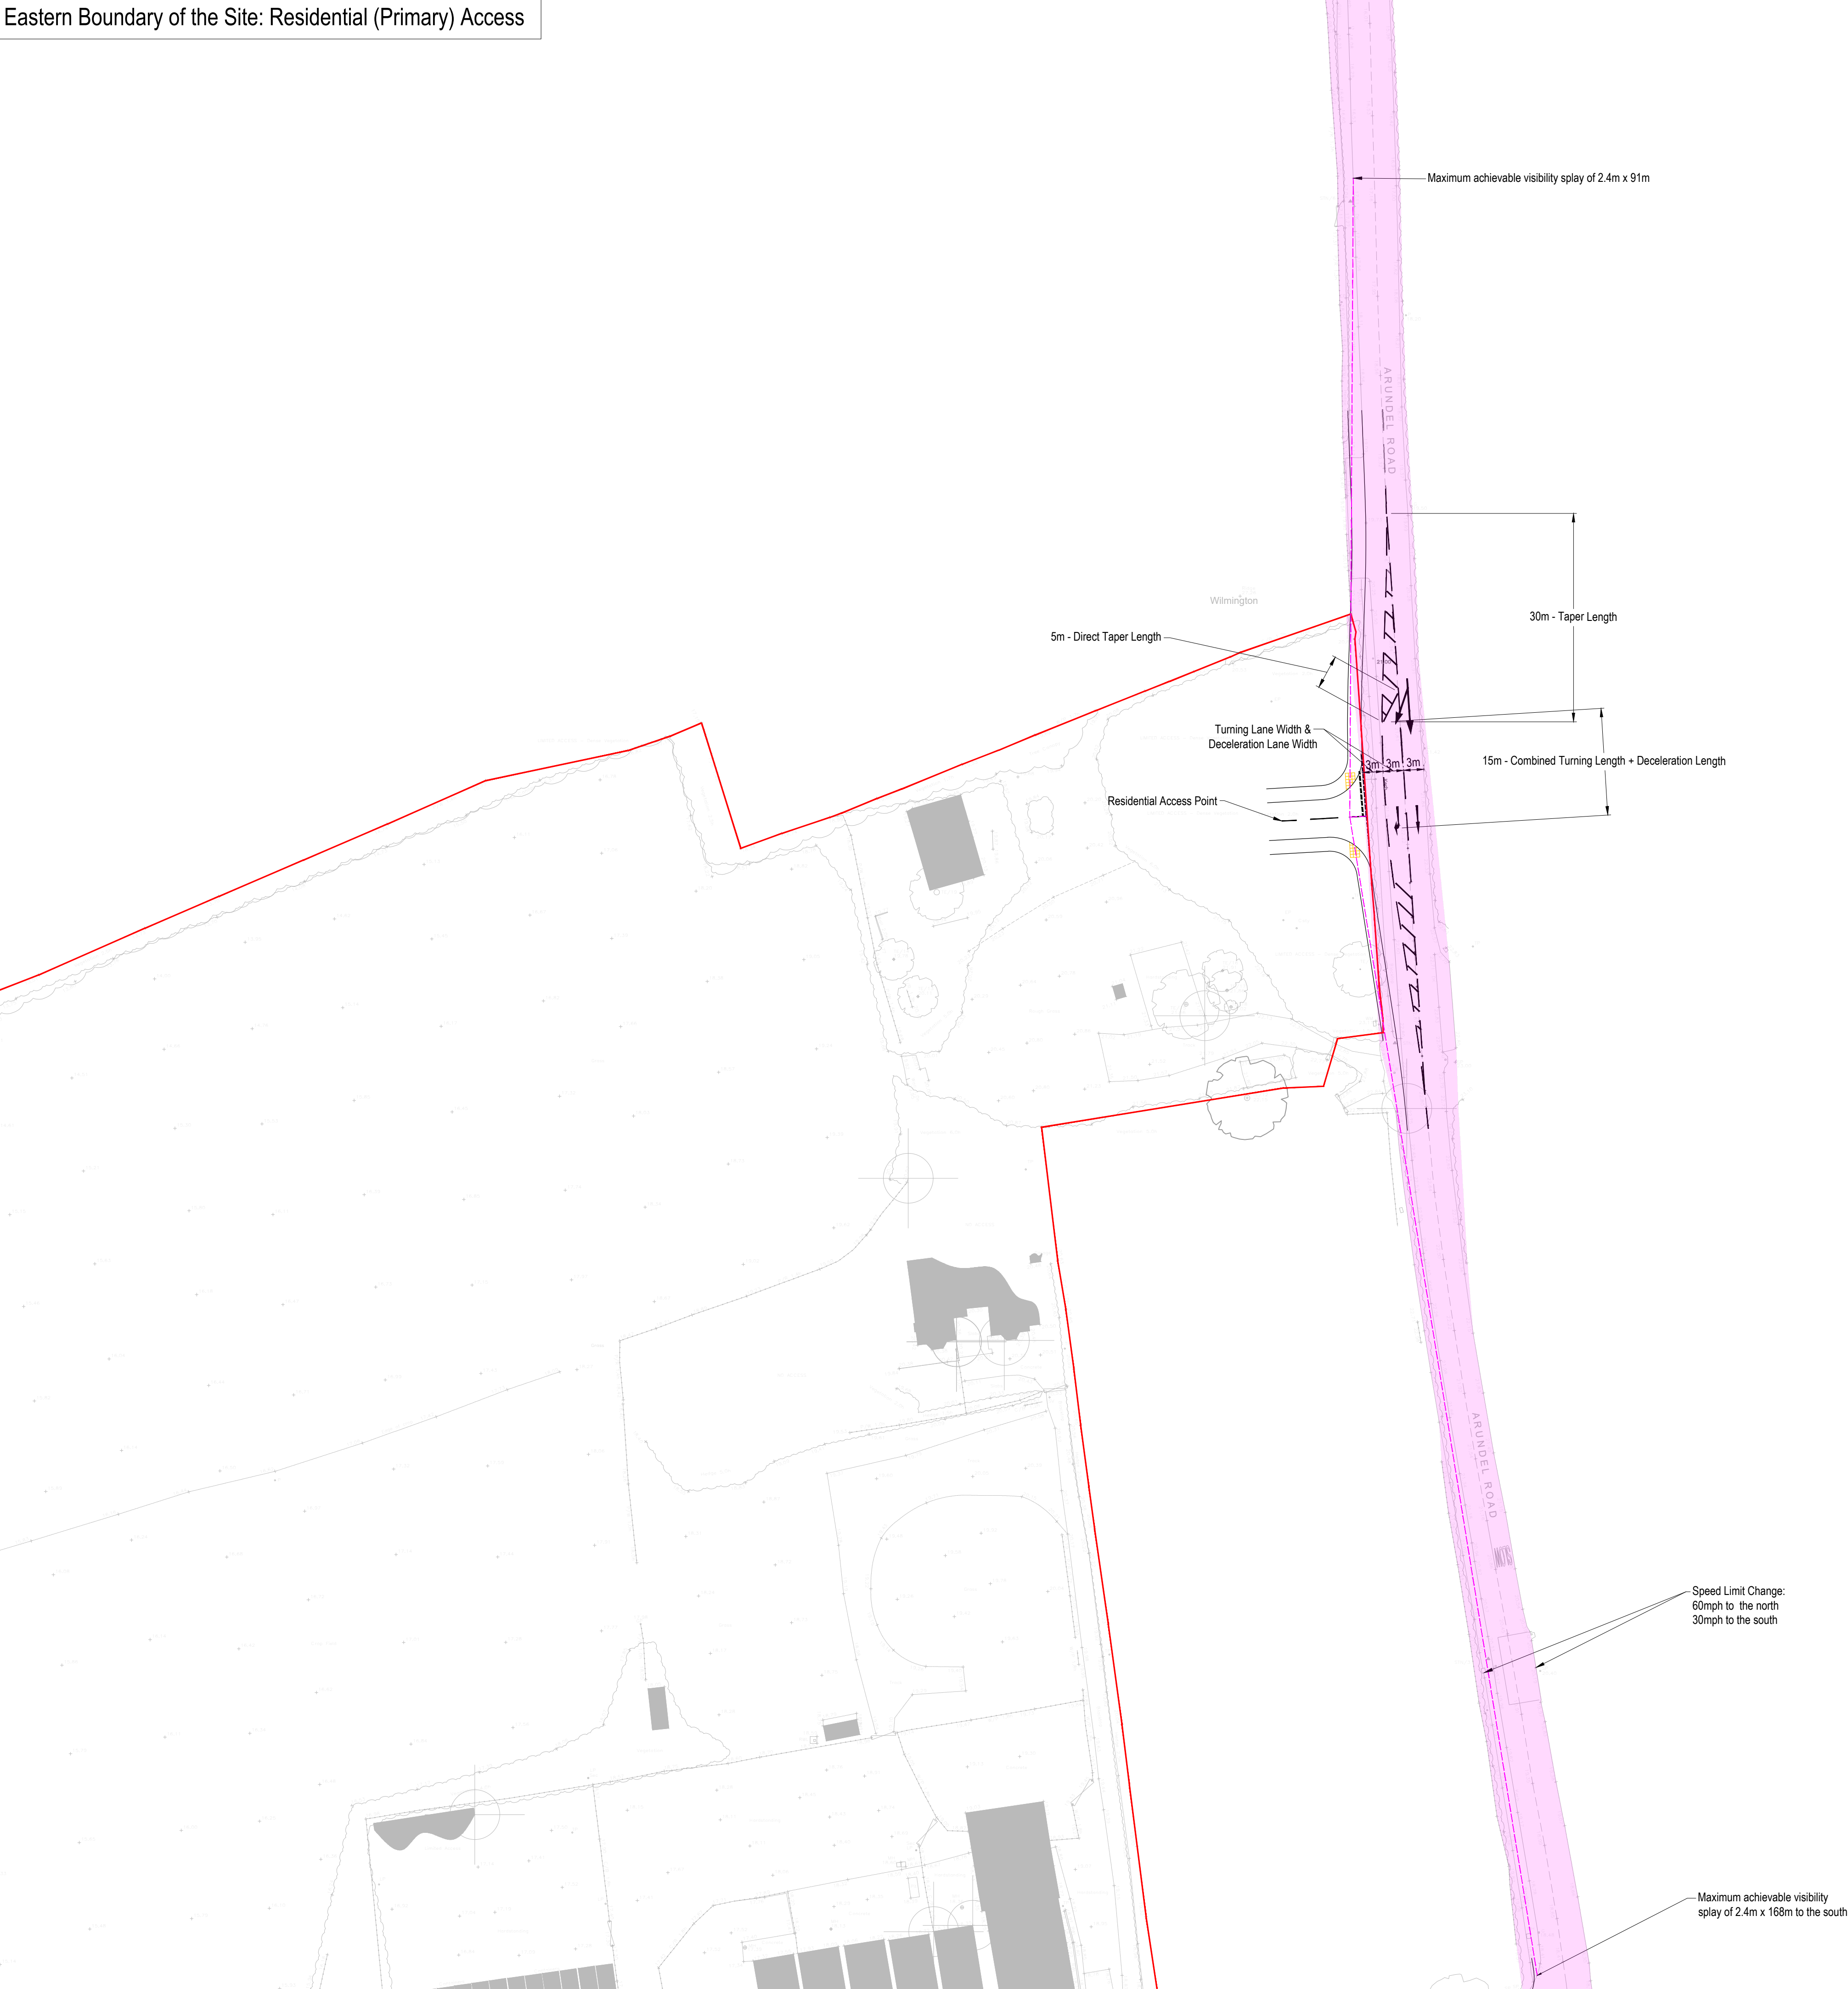

General Notes

- Where this drawing has been issued in electronic .dwg format it has been done so in good faith. JNP Group do not take any responsibility for any inaccuracies in the electronic data, which should be checked against the paper (or .pdf) drawing issue. Any apparent discrepancies should be immediately reported to JNP Group. The electronic .dwg file should not be assumed to be to scale and should not be used for 'overlying', setting out or checking of any third party information. All dimensions should be taken from the paper (or .pdf) version of the drawing. Electronic drawings may contain third party information. JNP Group take no responsibility for this information, which should be checked against the originators paper drawing(s).
- All dimensions to be checked on site prior to construction/fabrication.
- Do not scale from this drawing.
- Any discrepancies between drawings of different scales, and between drawings and specification where appropriate to be notified to JNP Group for decision.
- Copyright reserved. This drawing may only be used for The Client and location specified in the title block. It may not be copied or disclosed to any third party without the prior written consent of JNP Group.
- This drawing should only be used for construction if the drawing status is "Construction". JNP Group take no responsibility for construction works undertaken to drawings which are not marked with this status.

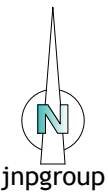


Legend

Adopted highway boundary data provided by WSCC, dated 25/01/2021

P01	03/08/2021	First Issue	EL/SWSW
	29/03/2021	First Draft	EL/SWSW
Rev.	Date	Description	Drn / CHK / Appd

Suitability
S2 - Suitable for Information

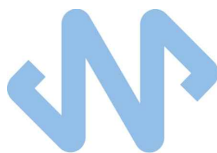

JNP GROUP
CONSULTING ENGINEERS

Chesham • Brighouse • Glasgow • Hartlepool
Leamington Spa • Sheffield

www.jnpgroup.co.uk

Client	Redrow		
Job	Arundel Road, Angmering		
Title	Primary Site Access General Arrangement		
Classification	FL_60_20		
Scale @ A1:	1:500		
Project - Originator - Volume/System - Level/Location - Type - Discipline - Number	C86573 - JNP-XX-66-DR-T-7002		
Revision	P01		