


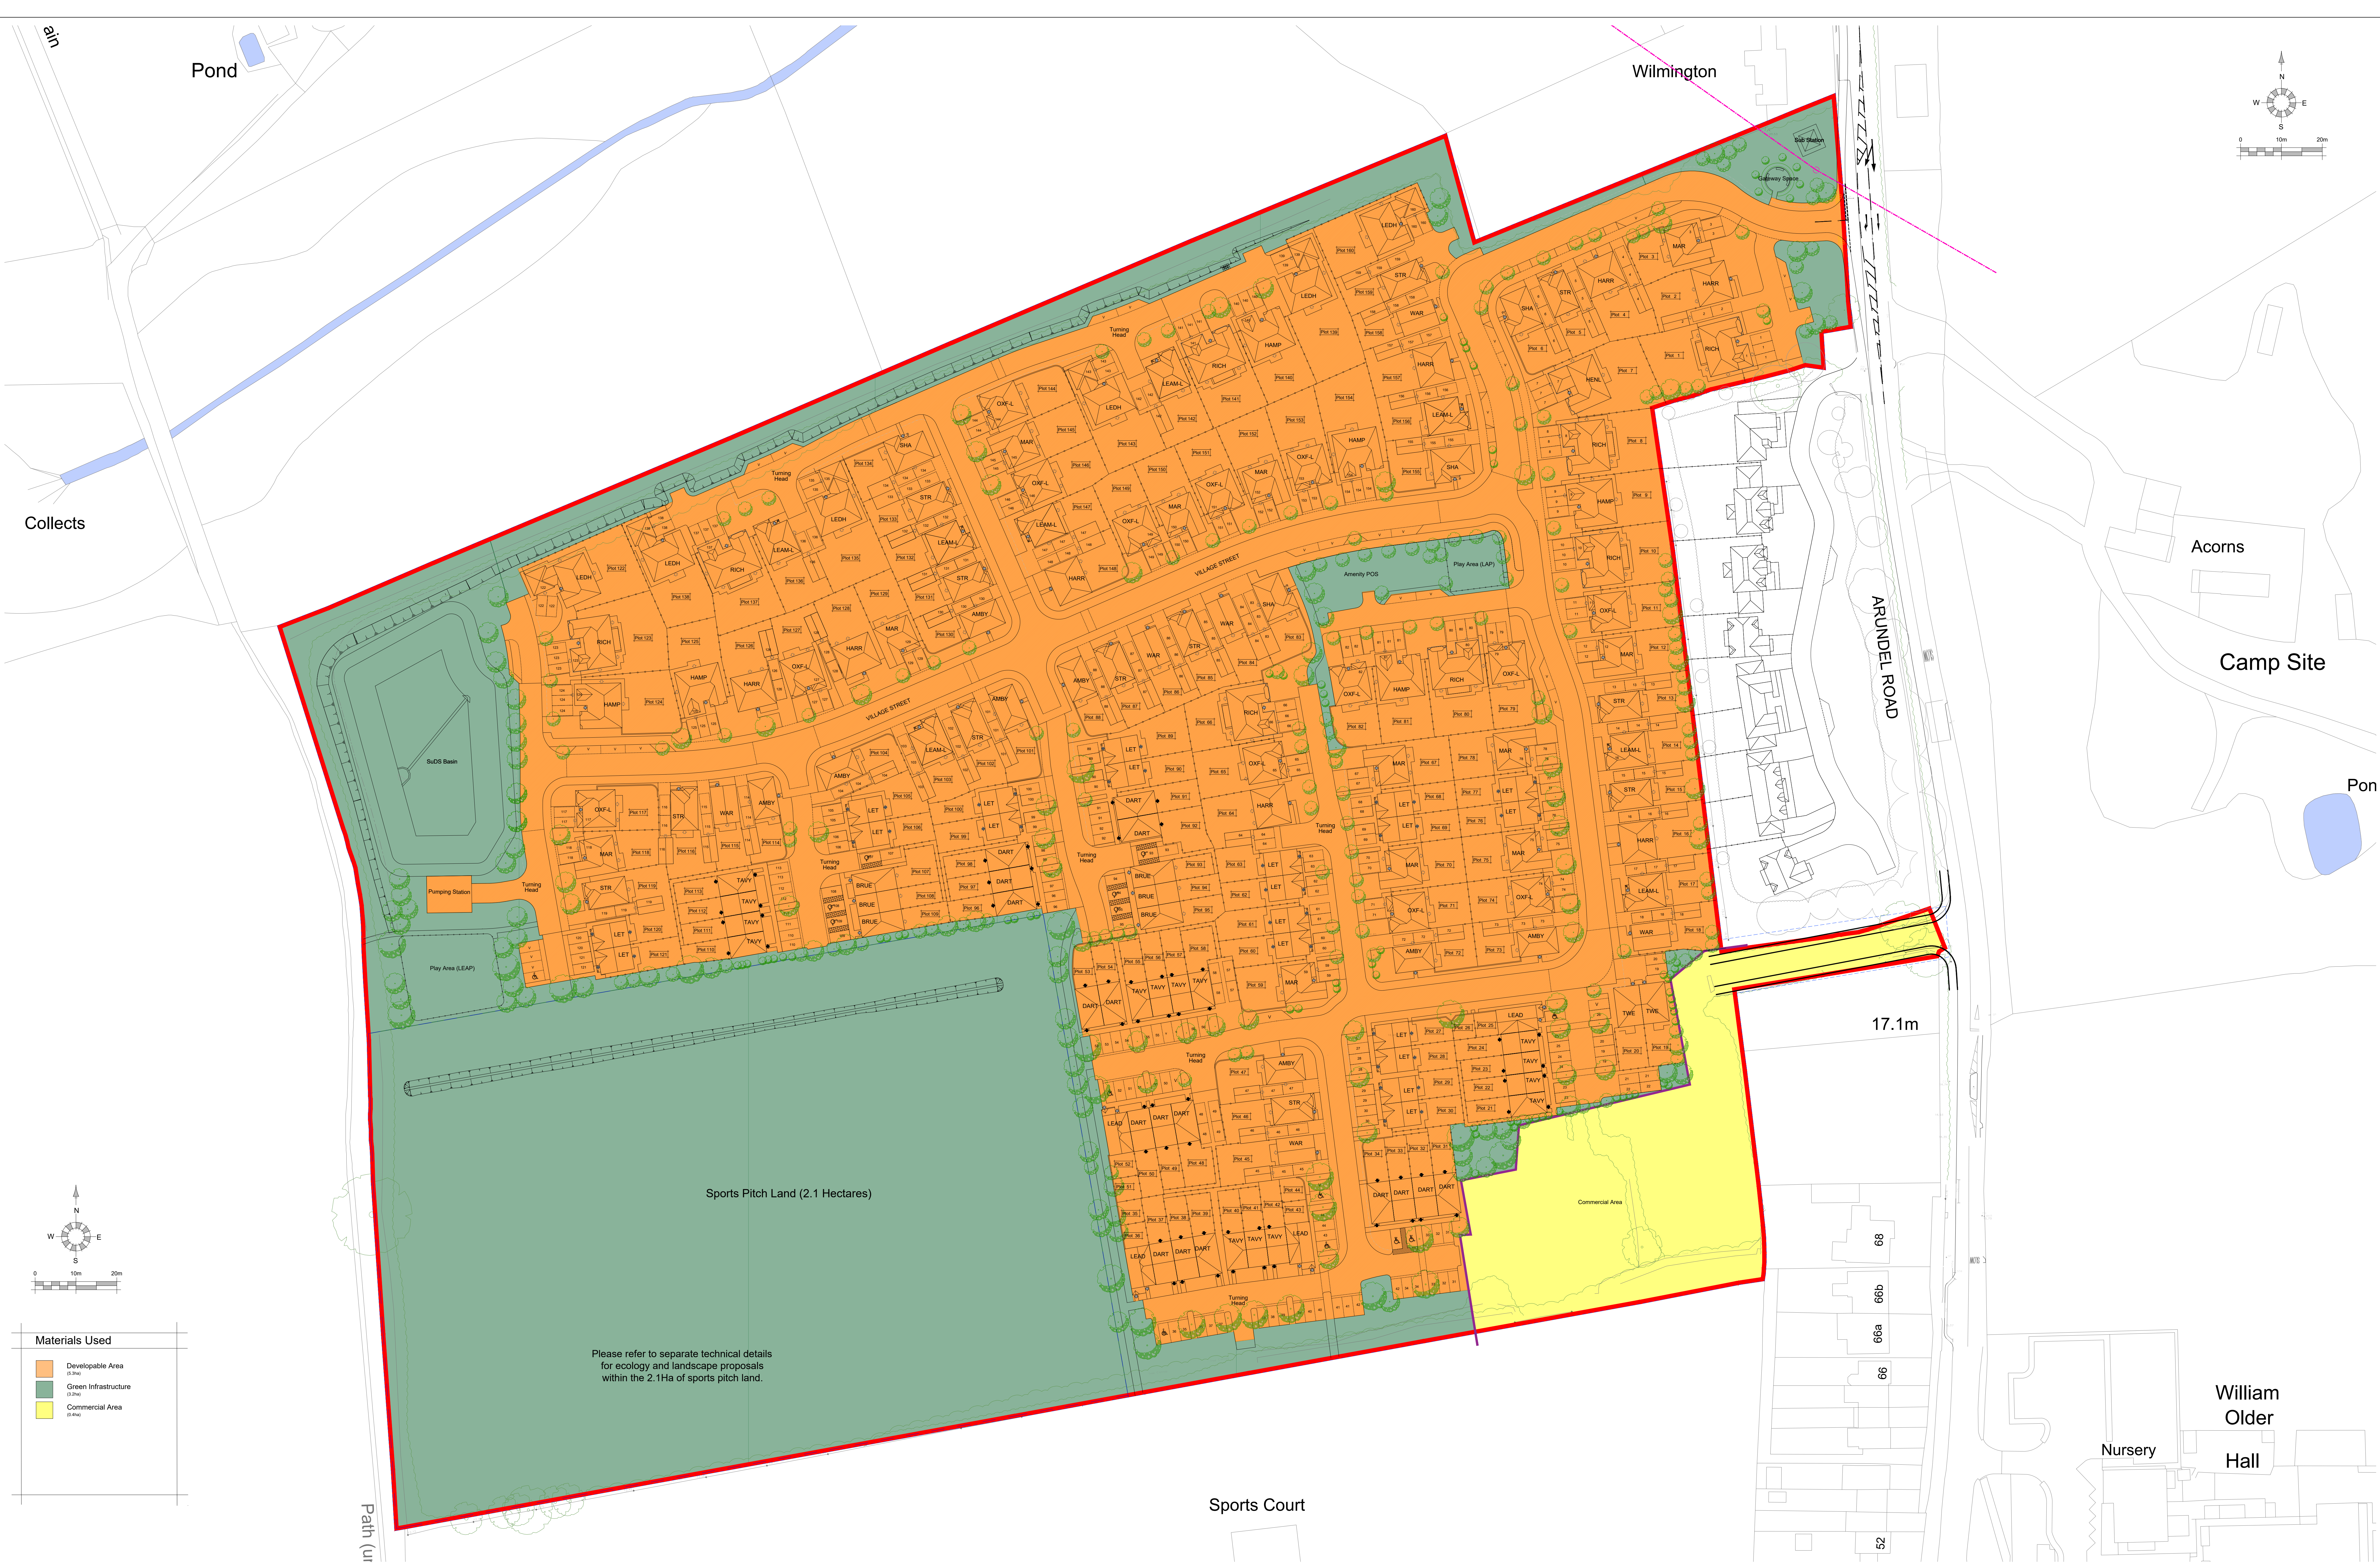

architecture planning masterplanning

Broadmead House, Farnham Business Park,
Weydon Lane, Farnham, Surrey GU9 8QT.
info@osparchitecture.com www.osparchitecture.com
Tel: 01252 267878

CLIENT: Redrow Homes		PROJECT: Arundel Road, Angmering Option 1	
SCALE: 1:500 (A0 ORIGINAL)		DRAWING: Land Use Layout	
DRAWN: RDP DATE: 10.11.21	20232	P208	A