

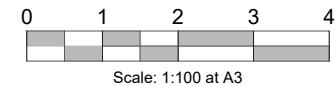


|                                                                                      |
|--------------------------------------------------------------------------------------|
| Plots                                                                                |
| As: 27-28, 29-30, 60-61, 62-63,<br>68-69, 76-77, 89-90, 99-100,<br>105 -106, 120-121 |

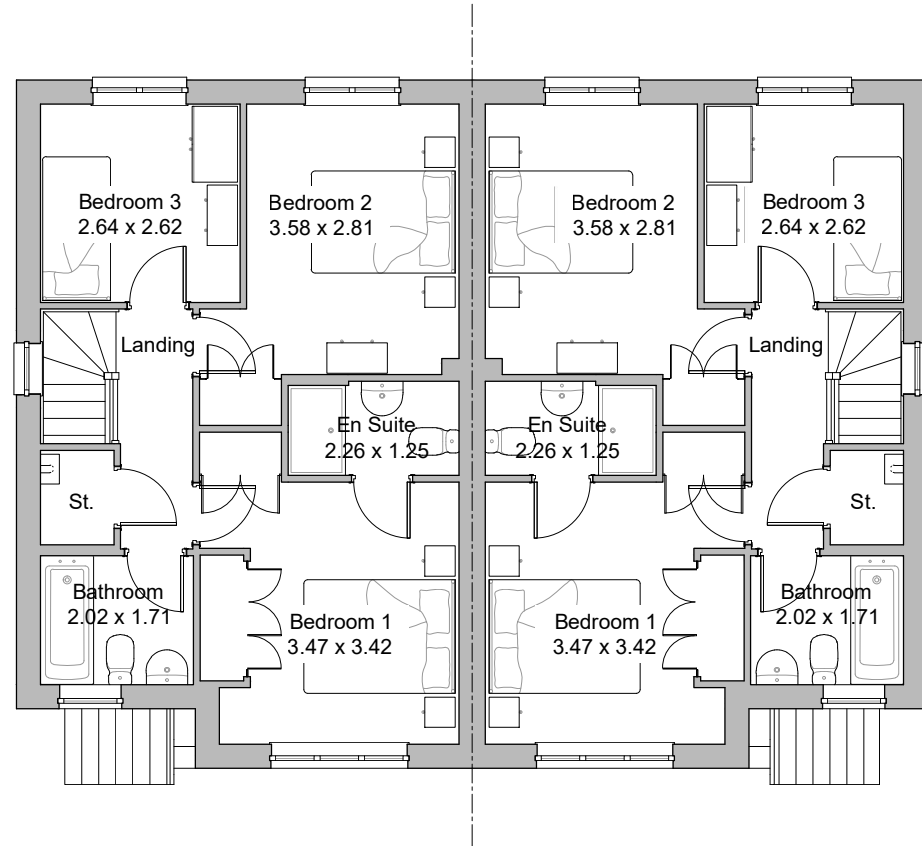

Letchworth  
Heritage Collection  
F Series  
984ft² 91.39m²

Date: May 2019  
EF\_LETC\_SM\_5\_Rev B

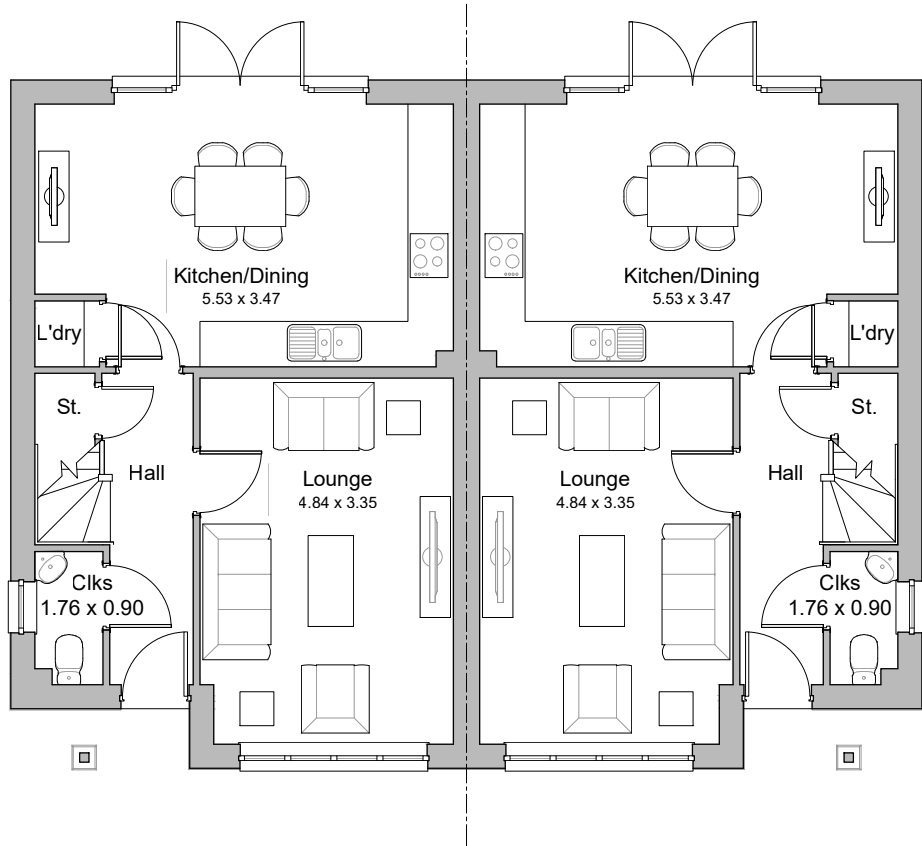

| REV. | DATE | REVISIONS: | BY | STATUS:  |
|------|------|------------|----|----------|
|      |      |            |    | Planning |

© COPYRIGHT EXISTS ON THE DESIGNS AND INFORMATION SHOWN ON THIS DRAWING

This drawing may be scaled or cross referenced to the scale bar for planning application purposes only. Do not scale for any other purpose, use figured dimensions only. Subject to site survey and all necessary consents. All dimensions to be checked by user and any discrepancies, errors or omissions to be reported to the Architect before work commences. This drawing is to be read in conjunction with all other relevant materials.

OS Licence No. 100007327

|         |                     |          |                                     |
|---------|---------------------|----------|-------------------------------------|
| CLIENT: | Redrow Homes        | PROJECT: | Arundel Road, Angmering<br>Option 1 |
| SCALE:  | 1:100 (A3 ORIGINAL) | DRAWING: | Letchworth - Floor Plans            |
| DRAWN:  | RDP                 |          |                                     |
| DATE:   | Jan 2022            | 20232    | P223                                |



architecture planning masterplanning

Broadmeade House, Farnham Business Park,  
Weydon Lane, Farnham, Surrey GU9 8QT.  
info@osparchitecture.com www.osparchitecture.com  
Tel: 01252 267878