

General Notes

- Where this drawing has been issued in electronic .dwg format, it has been done so in good faith. JNP Group do not take any responsibility for any inaccuracies in the electronic data, which should be checked against the paper (or .pdf) drawing issue. Any apparent discrepancies should be immediately reported to JNP Group. The electronic .dwg file should not be assumed to be to scale and should not be used for 'overlying', setting out or checking of any third party information. All dimensions should be taken from the paper (or .pdf) version of the drawing. Electronic drawings may contain third party information. JNP Group take no responsibility for this information, which should be checked against the originators paper drawing(s).
- All dimensions are millimetres (mm), and levels are in metres (m) unless noted otherwise and should be checked on site prior to construction/fabrication.
- Do not scale from this drawing. Only figured dimensions are to be relied upon. Don't hesitate to get in touch with JNP Group if additional information is required.
- Any discrepancies between drawings of different scales and between drawings and specifications, where appropriate, to be reported to JNP Group for decision.
- Copyright reserved. This drawing may only be used for The Client and location specified in the title block. It may not be copied or disclosed to any third party without the prior written consent of JNP Group.
- This drawing should only be used for construction if the drawing status is "Construction". JNP Group takes no responsibility for construction works undertaken to drawings that are not marked with this status.

Rev.	Date	Description	Dm / Chkd / App'd
P01	28/01/2022	Second Issue	EL/SW/SW
-	27/01/2022	First Issue	EL/SW/SW

Suitability: S2 - Suitable for Information



Chesham • Brighouse • Bristol • Glasgow
• Hartlepool • Leamington Spa • Sheffield

www.jnpgroup.co.uk

Client: Redrow Homes Limited



Job: Arundel Road, Angmering

Title: Refuse Vehicle Swept Path Analysis

Classification: FI_60_20	BMTRADA	HAS	Constructionline	Approved Contractor
Scale @ A2: 1:1000				

Project - Originator - Volume/System - Level/Location - Type - Discipline - Number
C86473 - JNP - 66-XX- DR - T - 7110
Document/Drawing Number
Revision: P01

© Copyright JNP Group Ltd. 2020 JNP Group Internal Project Number: C86473

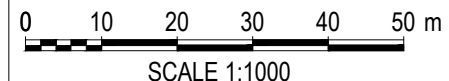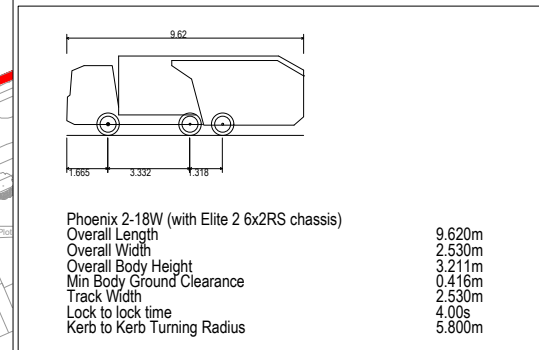

Legend

30m residents carry distance in accordance with Paragraph 1.8 of The Building Regulations 2010 Approved Document H - Drainage and Waste Disposal (2015 edition)

25m operatives carry distance in accordance with Paragraph 1.8 of The Building Regulations 2010 Approved Document H - Drainage and Waste Disposal (2015 edition)