



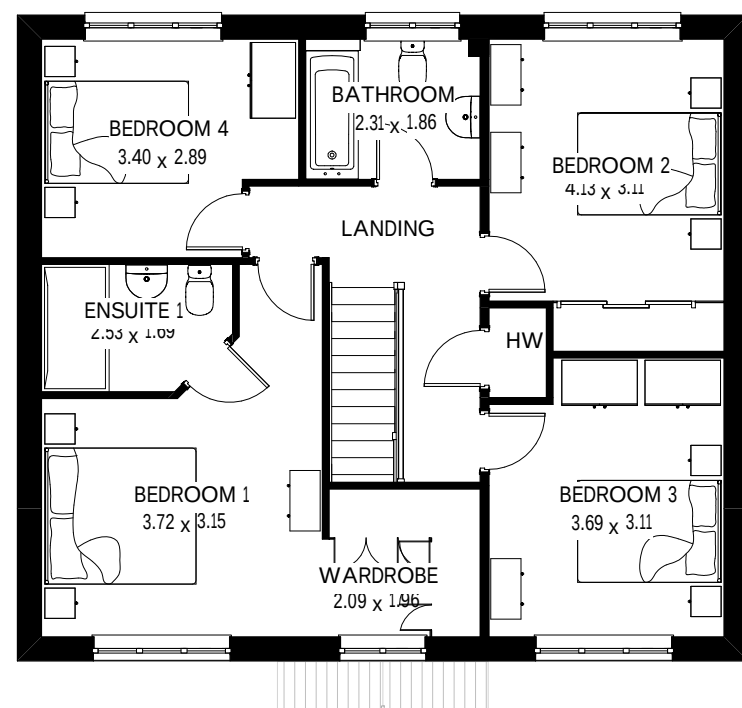


First Floor



Front Elevation

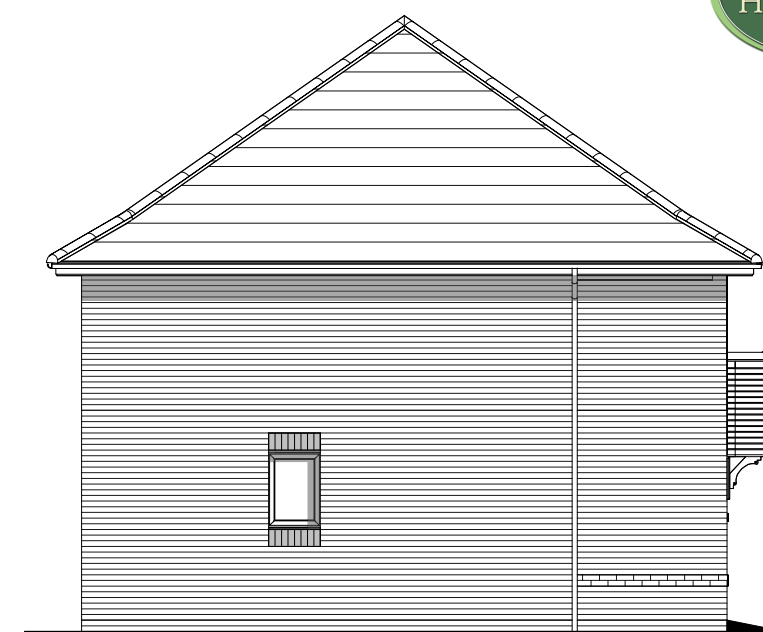


Side Elevation

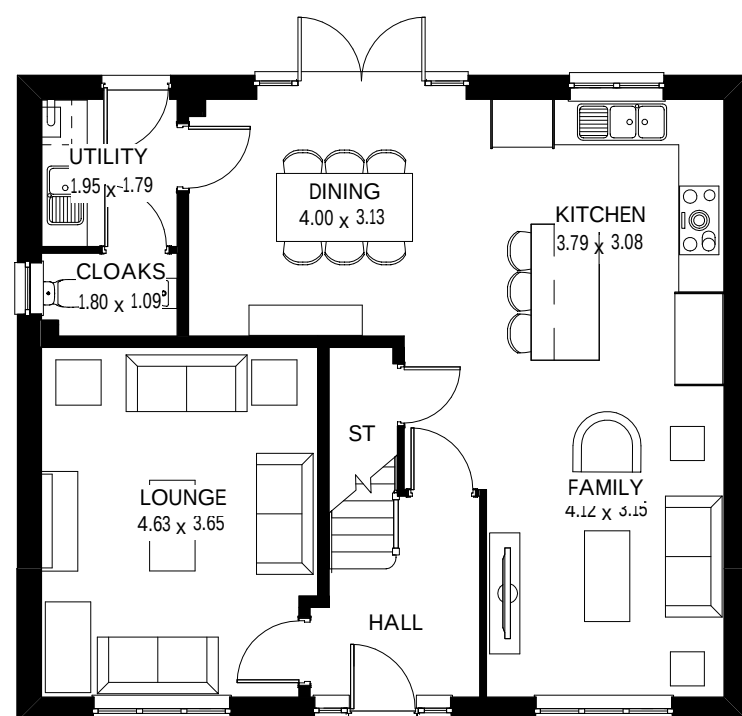

Ground Floor



Rear Elevation

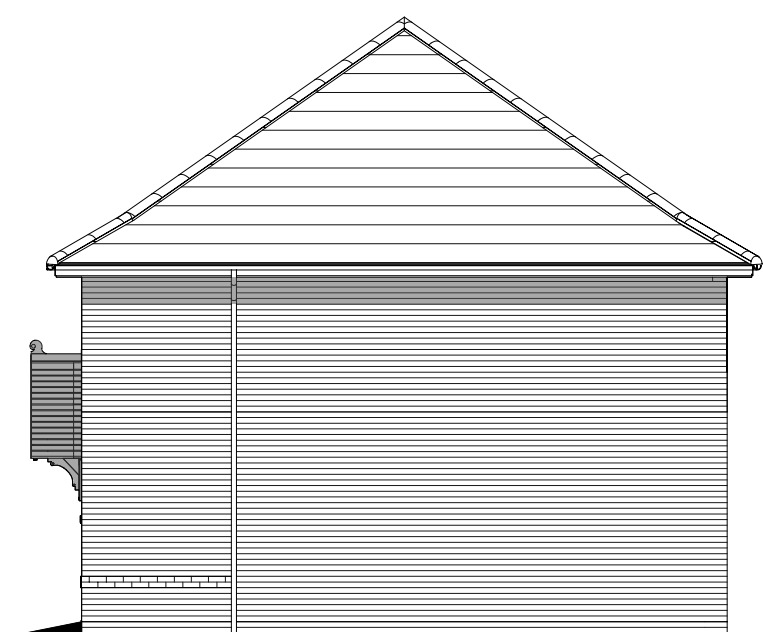

Side Elevation

Harrogate

Heritage Collection
F Series

1555 ft² 144.47 m²
Elevation Code: B1

Date: Jul 2021
EF_HARR_DM.9