


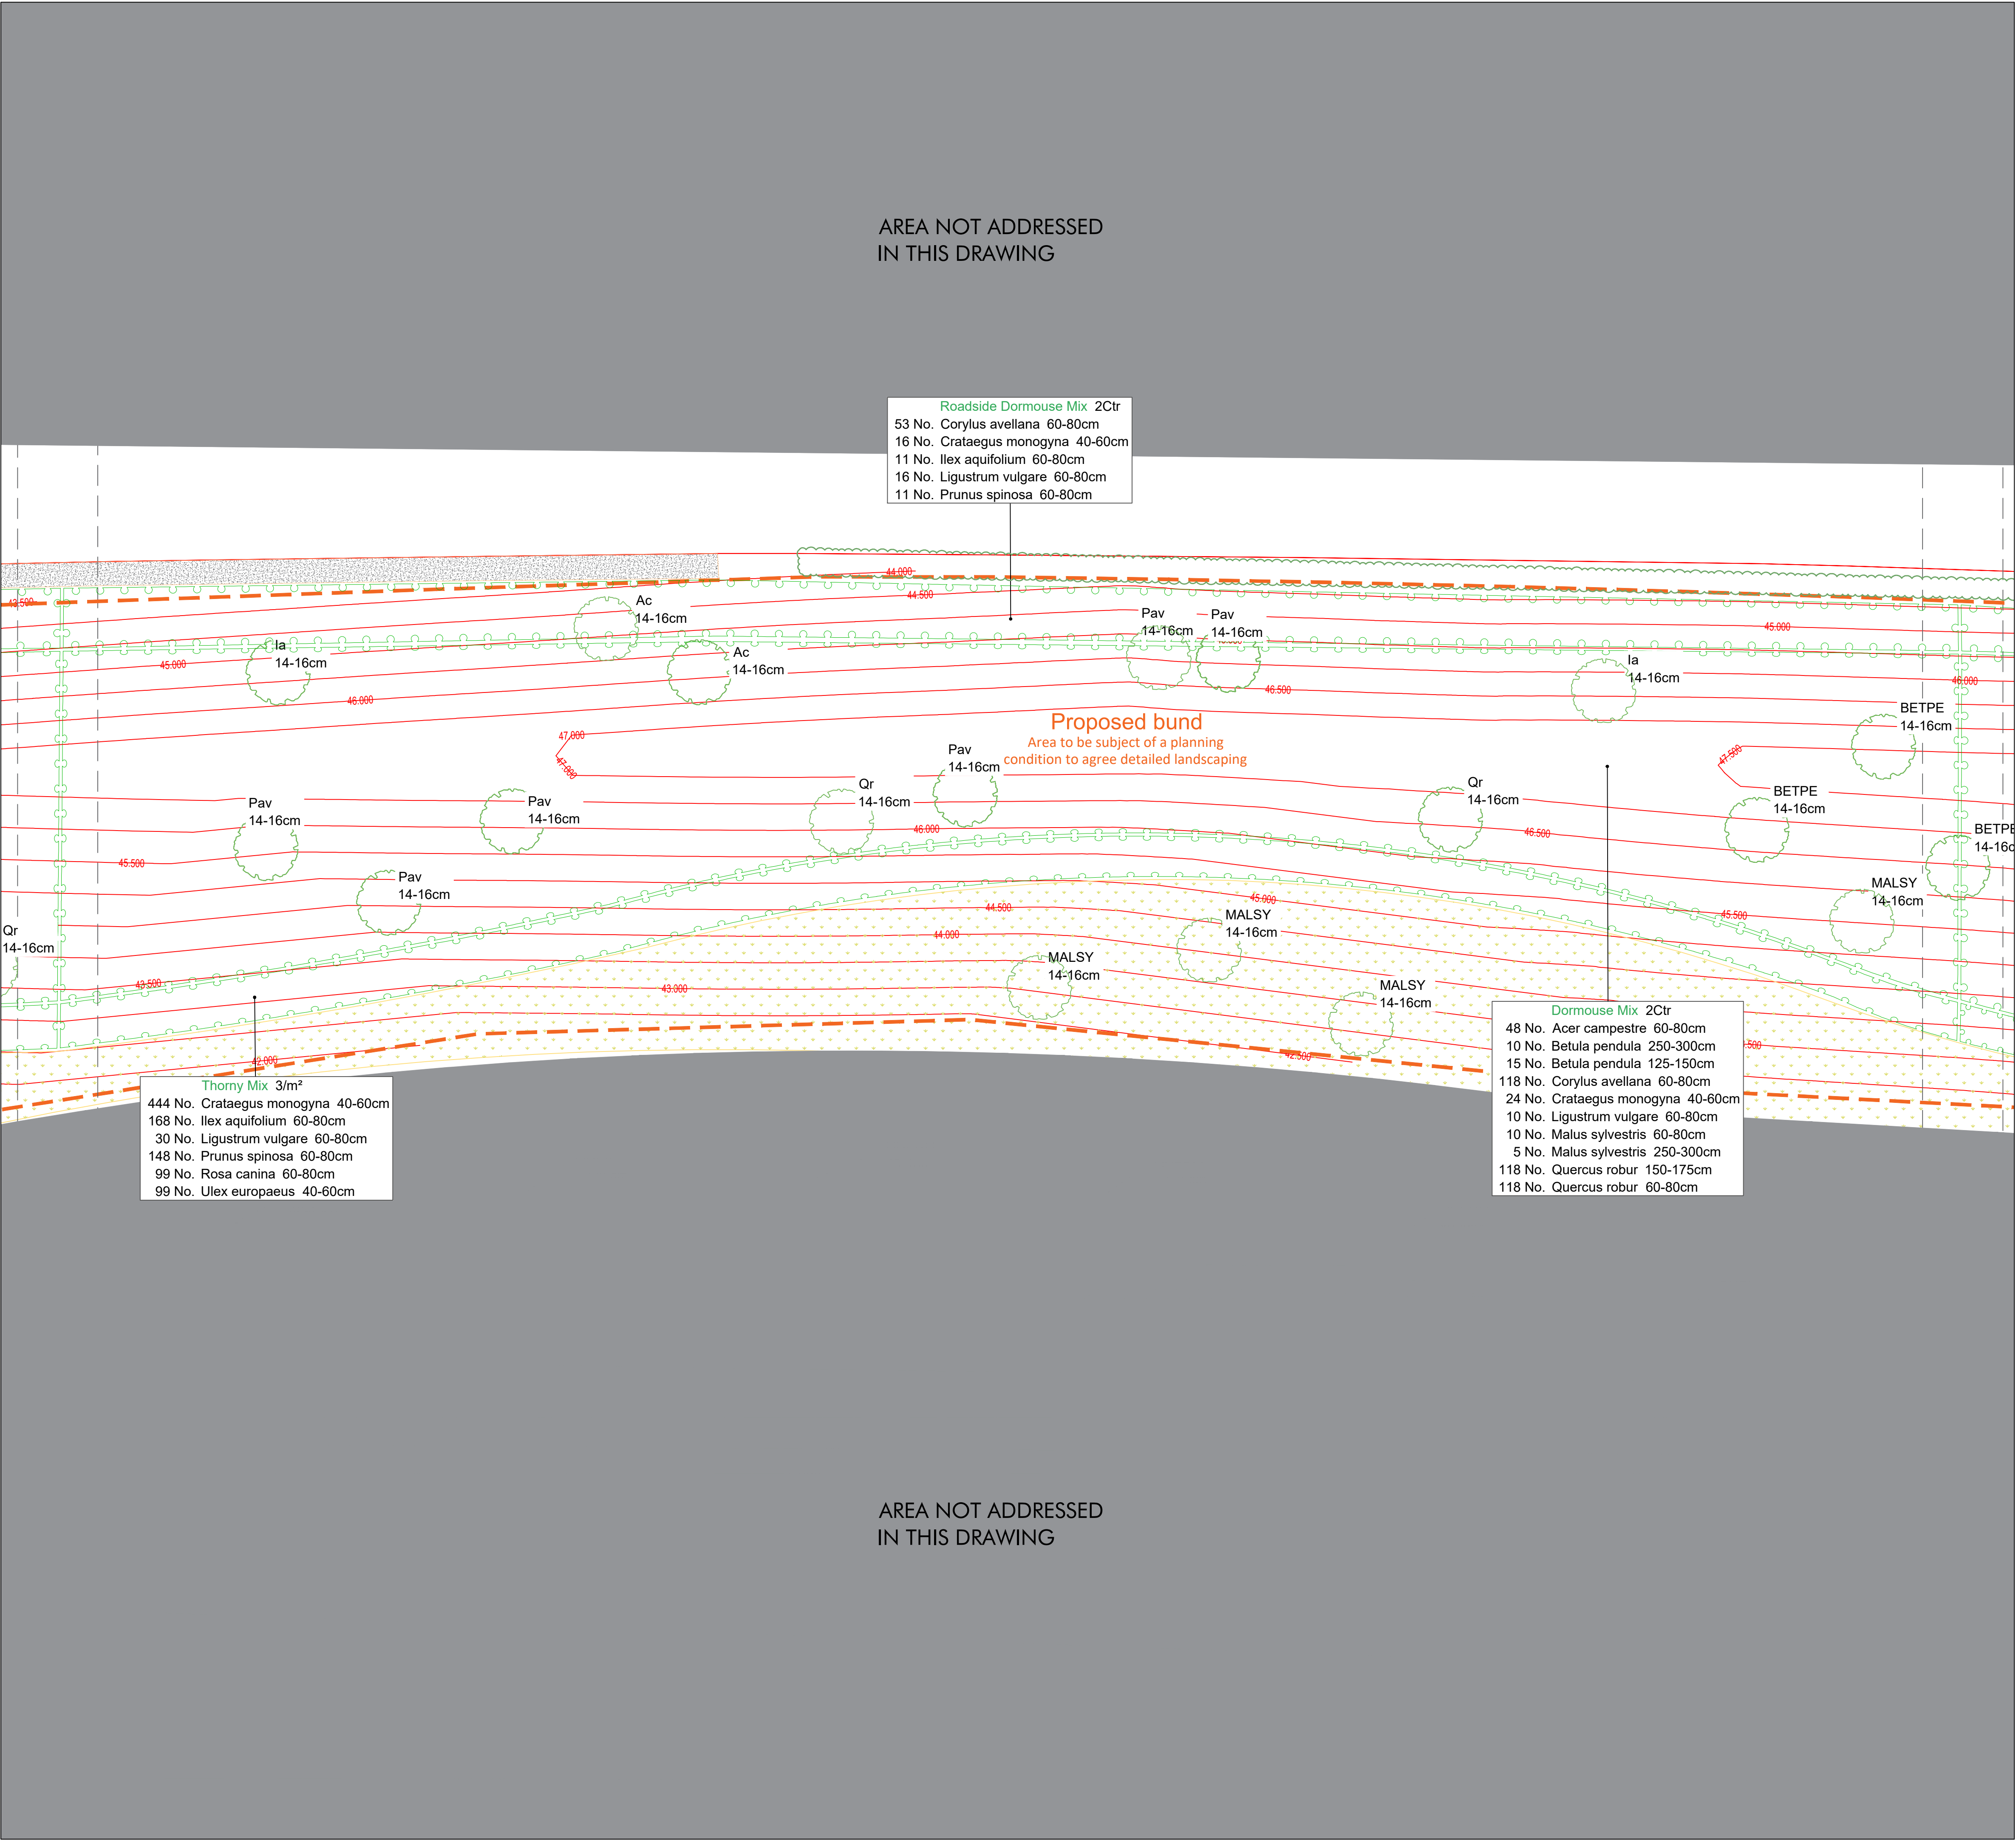


- KEY
- Site Boundary
 - Existing trees and vegetation to be retained
Refer to Arboricultural information by
Barrell Tree Consultancy and PEA by Ethos
 - Existing trees to be removed
Refer to Arboricultural information by
Barrell Tree Consultancy
 - Proposed Advanced Nursery Stock native
trees to landscape buffers
Standards and multi-stems within mixes of
transplants, whips and feathered trees.
Species labelled as part of mix.
 - Native woodland edge and thicket planting
mixes
 - Native species-rich meadow (and
restoration of some existing neutral
grassland)
Emorsgate mix EM1
 - Proposed bund with 300mm depth clean
topsoil capping layer.
Trees to be individually pit planted.
 - Access path for maintenance

NOTES:


This drawing should be read in conjunction
with all other landscape drawings and
information. This drawing is prepared for the
purposes of Planning only and is not intended
for use for construction.

This drawing and the works depicted are the
property of Huskisson Brown Associates
(HBA). Copyright is reserved by them and the
drawing is supplied on the condition that it is
not copied, reproduced, retained nor
disclosed to any unauthorised person either
wholly or in part without the consent of HBA.

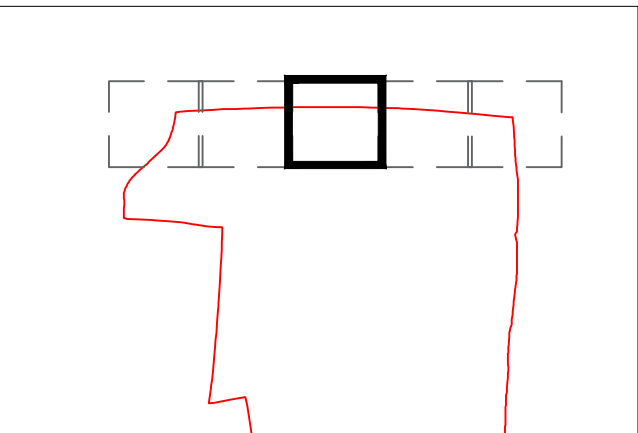

A	23.10.25	ER	Trees added and size increased	BH	BH
-	14.06.23	ER	Issue to client	NB	NB
Rev.	Date	By	Description	Ckd	Aprd

Drawing Status:
For Planning

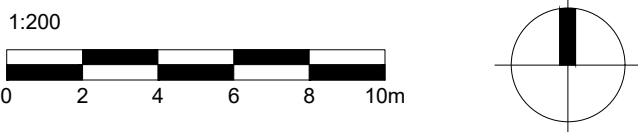

HUSKISSON BROWN
associates
landscape architecture ■ urban design
expert witness ■ environmental planning

All dimensions to be checked on site		
Client		
CALA (South Home Counties) Ltd		
Project		
Land North of Water Lane, Angmering		
Drawing		
Soft Landscape Plan - Bund		
Sheet 3 of 5		
Date	Drawing No.	Rev.
11.01.21	HBA-875-2107	A
File location: P:\875 - Waterlane\Drawings\HBA\Current Drawings		