


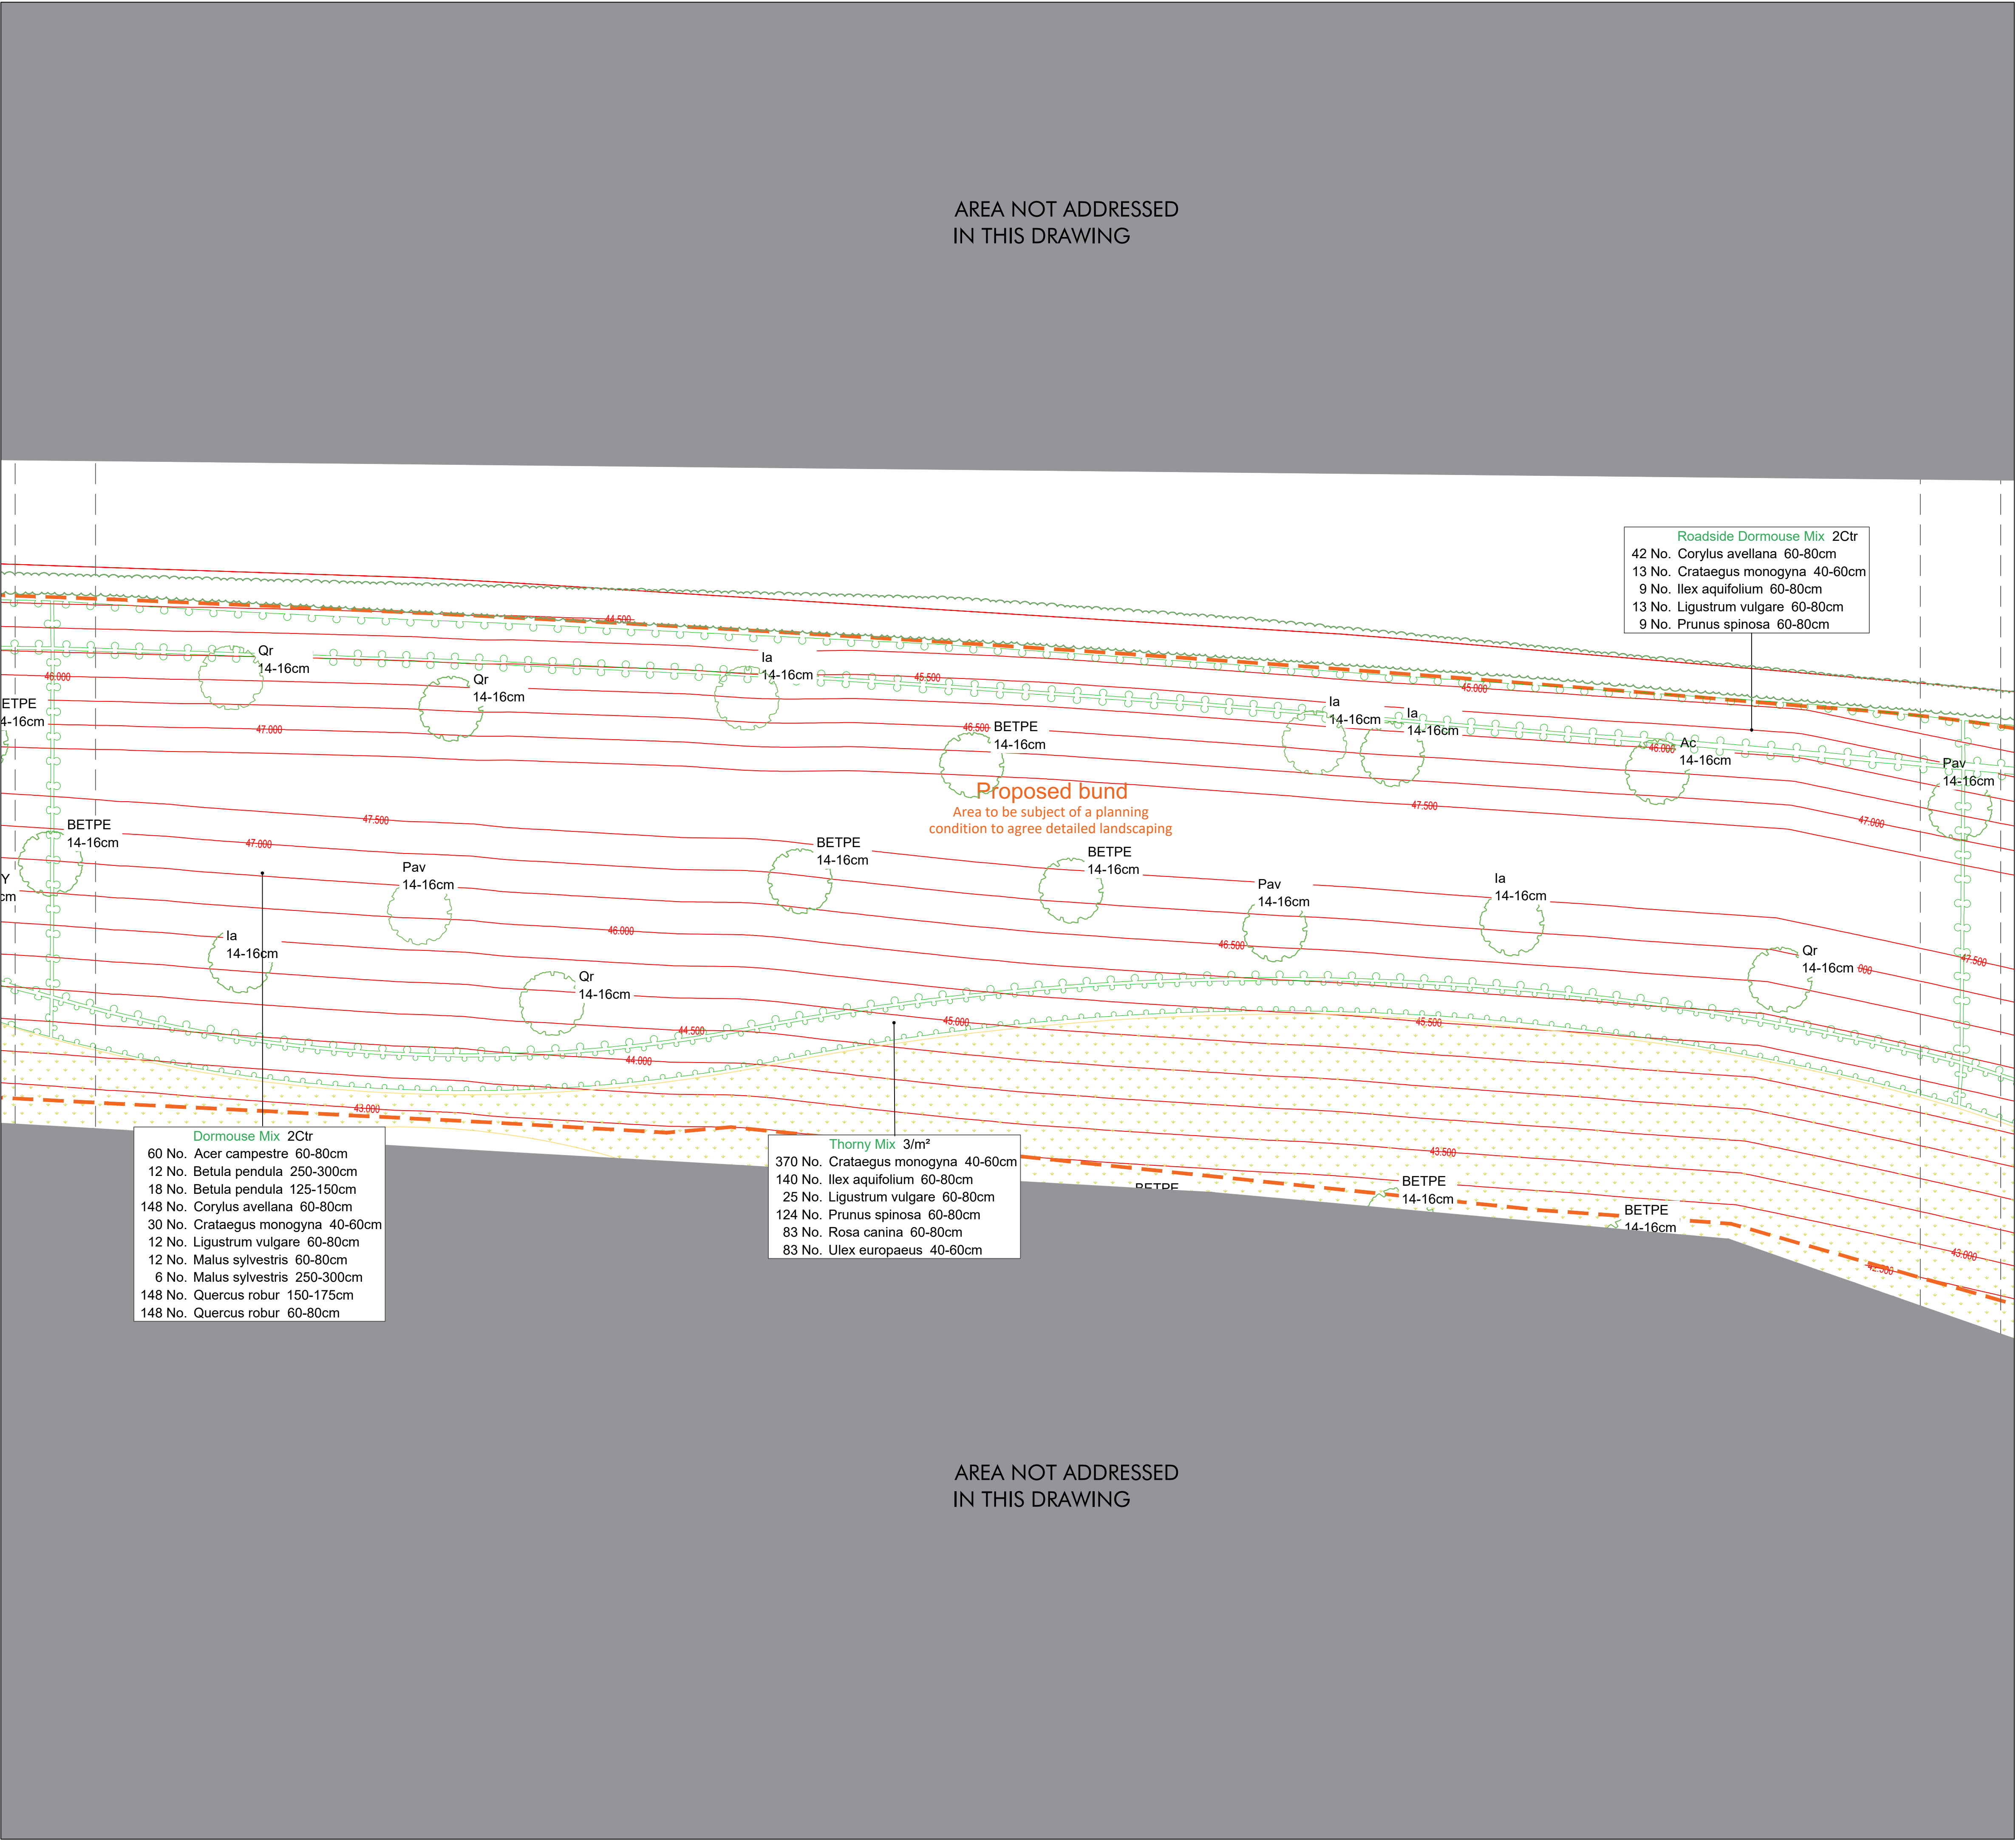


KEY

- Site Boundary
- Existing trees and vegetation to be retained
Refer to Arboricultural information by Barrell Tree Consultancy and PEA by Ethos
- Existing trees to be removed
Refer to Arboricultural information by Barrell Tree Consultancy
- Proposed Advanced Nursery Stock native trees to landscape buffers
Standards and multi-stems within mixes of transplants, whips and feathered trees.
Species labelled as part of mix.
- Native woodland edge and thicket planting mixes
- Native species-rich meadow (and restoration of some existing neutral grassland)
Emorsgate mix EM1
- Proposed bund with 300mm depth clean topsoil capping layer.
Trees to be individually pit planted.
- Access path for maintenance

NOTES:


This drawing should be read in conjunction with all other landscape drawings and information. This drawing is prepared for the purposes of Planning only and is not intended for use for construction.

This drawing and the works depicted are the property of Huskisson Brown Associates (HBA). Copyright is reserved by them and the drawing is supplied on the condition that it is not copied, reproduced, retained nor disclosed to any unauthorised person either wholly or in part without the consent of HBA.

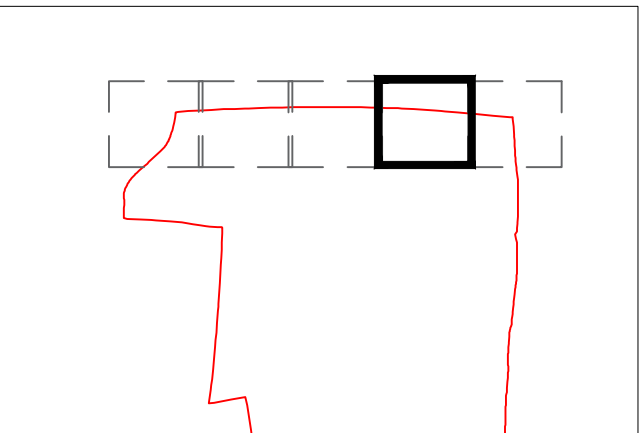

A	23.10.25	ER	Trees added and size increased	BH	BH
-	14.06.23	ER	Issue to client	NB	NB
Rev.	Date	By	Description	Ckd	Aprd

Drawing Status:
For Planning

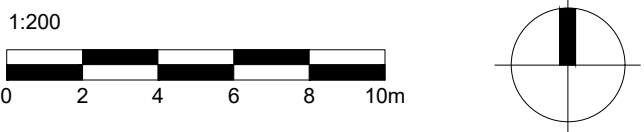

All dimensions to be checked on site		
Client		
CALA (South Home Counties) Ltd		
Project		
Land North of Water Lane, Angmering		
Drawing		
Soft Landscape Plan - Bund		
Sheet 4 of 5		
Date	Drawing No.	Rev.
11.01.21	HBA-875-2108	A
File location:		
P:\875 - Waterlane\Drawings\HBA\Current Drawings		