


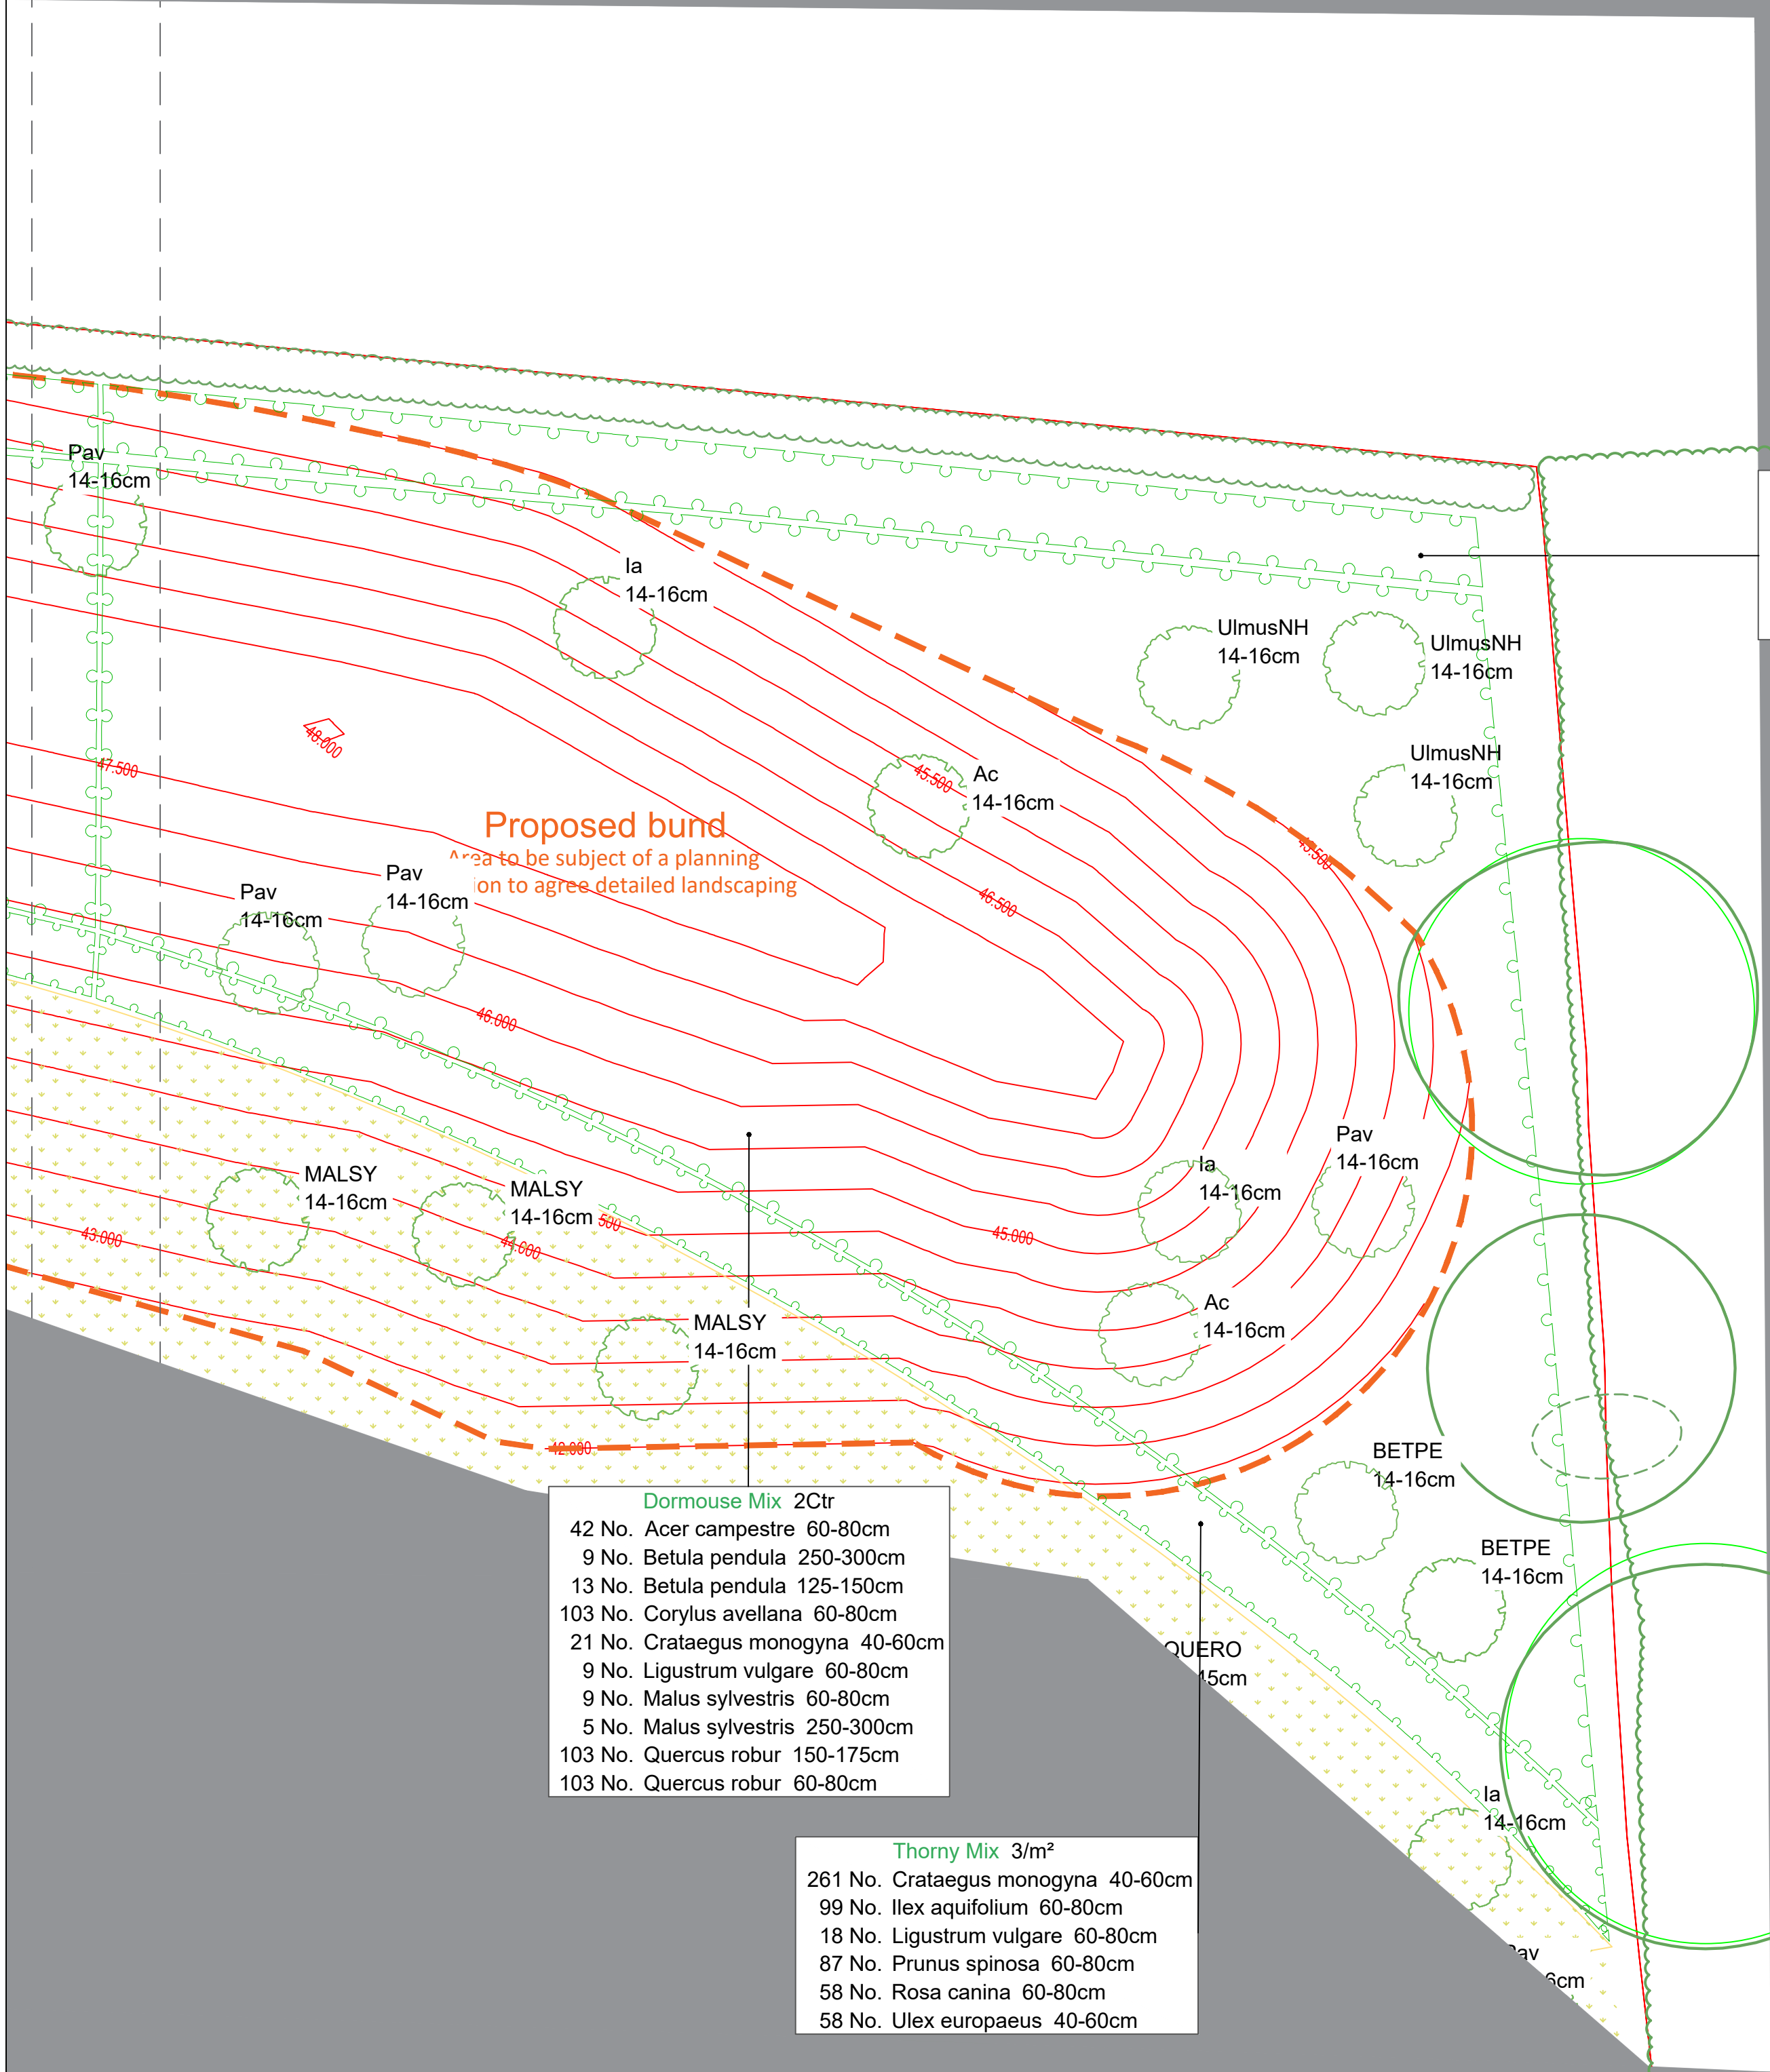

Roadside Dormouse Mix 2Ctr
20 No. Corylus avellana 60-80cm
6 No. Crataegus monogyna 40-60cm
4 No. Ilex aquifolium 60-80cm
6 No. Ligustrum vulgare 60-80cm
4 No. Prunus spinosa 60-80cm

Dormouse Mix 2Ctr
42 No. Acer campestre 60-80cm
9 No. Betula pendula 250-300cm
13 No. Betula pendula 125-150cm
103 No. Corylus avellana 60-80cm
21 No. Crataegus monogyna 40-60cm
9 No. Ligustrum vulgare 60-80cm
9 No. Malus sylvestris 60-80cm
5 No. Malus sylvestris 250-300cm
103 No. Quercus robur 150-175cm
103 No. Quercus robur 60-80cm

Thorny Mix 3/m²
261 No. Crataegus monogyna 40-60cm
99 No. Ilex aquifolium 60-80cm
18 No. Ligustrum vulgare 60-80cm
87 No. Prunus spinosa 60-80cm
58 No. Rosa canina 60-80cm
58 No. Ulex europaeus 40-60cm


AREA NOT ADDRESSED
IN THIS DRAWING

- KEY**
- Site Boundary
 - Existing trees and vegetation to be retained
Refer to Arboricultural information by Barrell Tree Consultancy and PEA by Ethos
 - Existing trees to be removed
Refer to Arboricultural information by Barrell Tree Consultancy
 - Proposed Advanced Nursery Stock native trees to landscape buffers
Standards and multi-stems within mixes of transplants, whips and feathered trees.
Species labelled as part of mix.
 - Native woodland edge and thicket planting mixes
 - Native species-rich meadow (and restoration of some existing neutral grassland)
Emorsgate mix EM1
 - Proposed bund with 300mm depth clean topsoil capping layer.
Trees to be individually pit planted.
 - Access path for maintenance

NOTES:


This drawing should be read in conjunction with all other landscape drawings and information. This drawing is prepared for the purposes of Planning only and is not intended for use for construction.

This drawing and the works depicted are the property of Huskisson Brown Associates (HBA). Copyright is reserved by them and the drawing is supplied on the condition that it is not copied, reproduced, retained nor disclosed to any unauthorised person either wholly or in part without the consent of HBA.

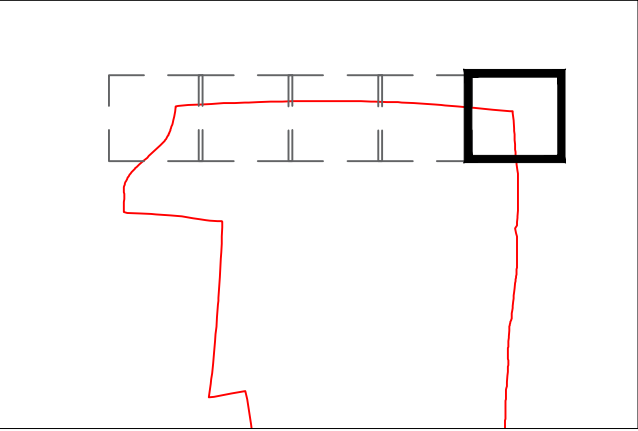

A	23.10.25	ER	Trees added and size increased	BH	BH
-	14.06.23	ER	Issue to client	NB	NB
Rev.	Date	By	Description	Ckd	Aprd

Drawing Status:
For Planning

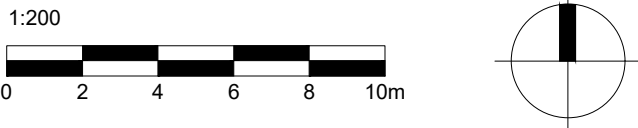

HUSKISSON BROWN associates
landscape architecture ■ urban design
expert witness ■ environmental planning

All dimensions to be checked on site		
Client		
CALA (South Home Counties) Ltd		
Project		
Land North of Water Lane, Angmering		
Drawing		
Soft Landscape Plan - Bund		
Sheet 5 of 5		
Date	Drawing No.	Rev.
11.01.21	HBA-875-2109	A
File location:		
P:\875 - Waterlane\Drawings\HBA\Current Drawings		