
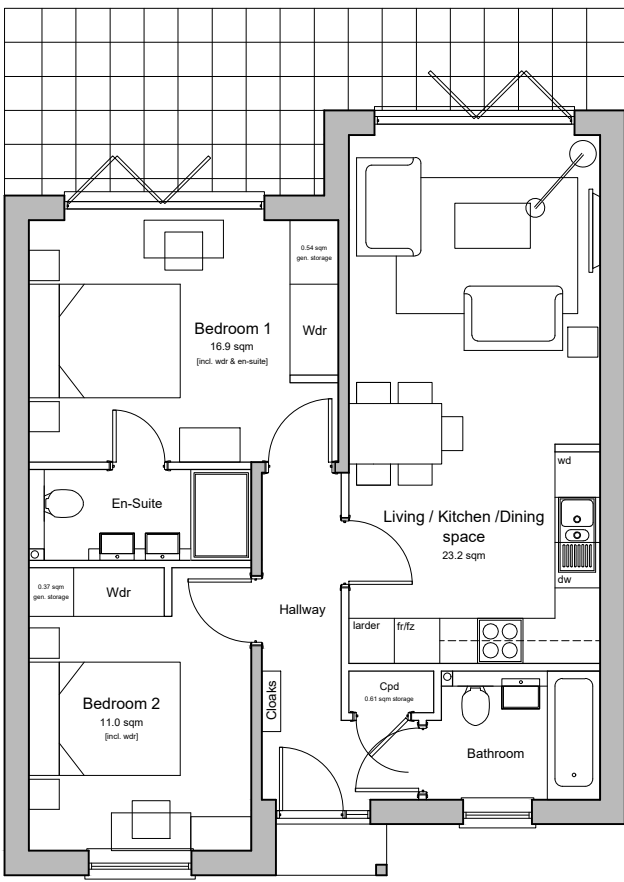
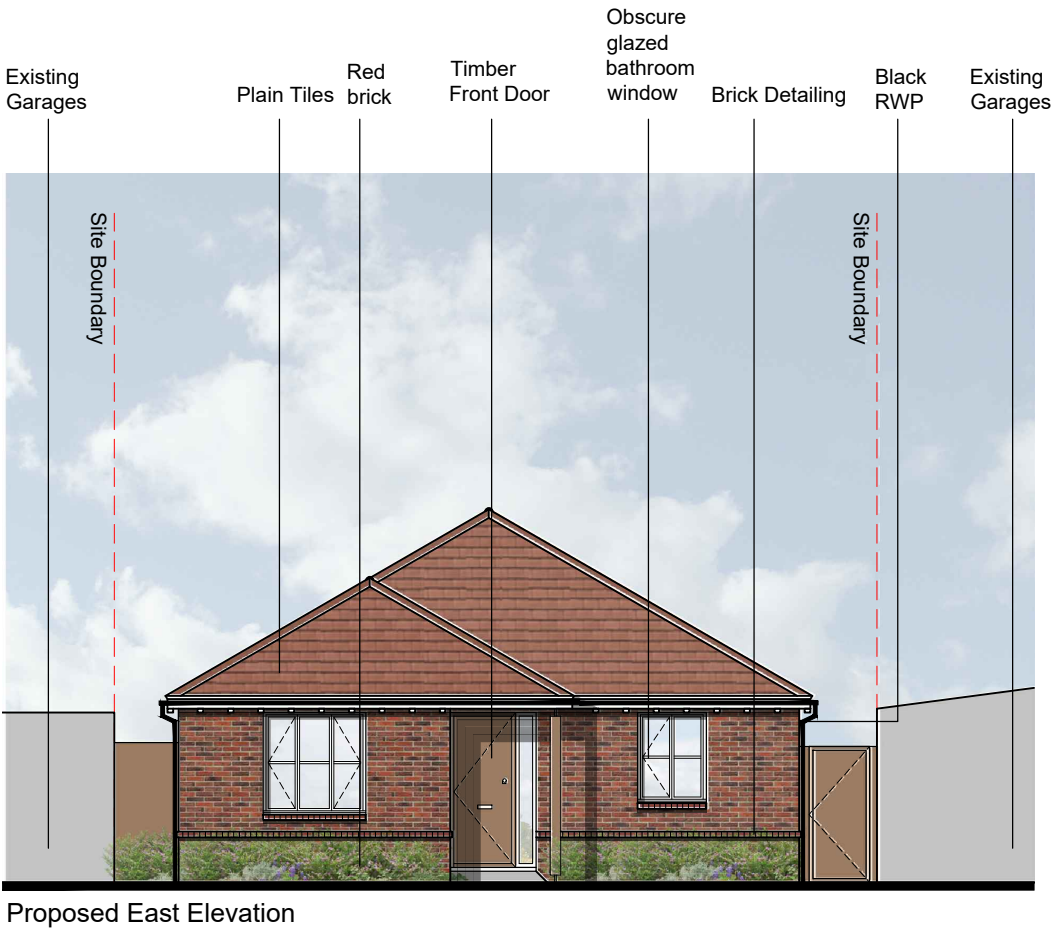


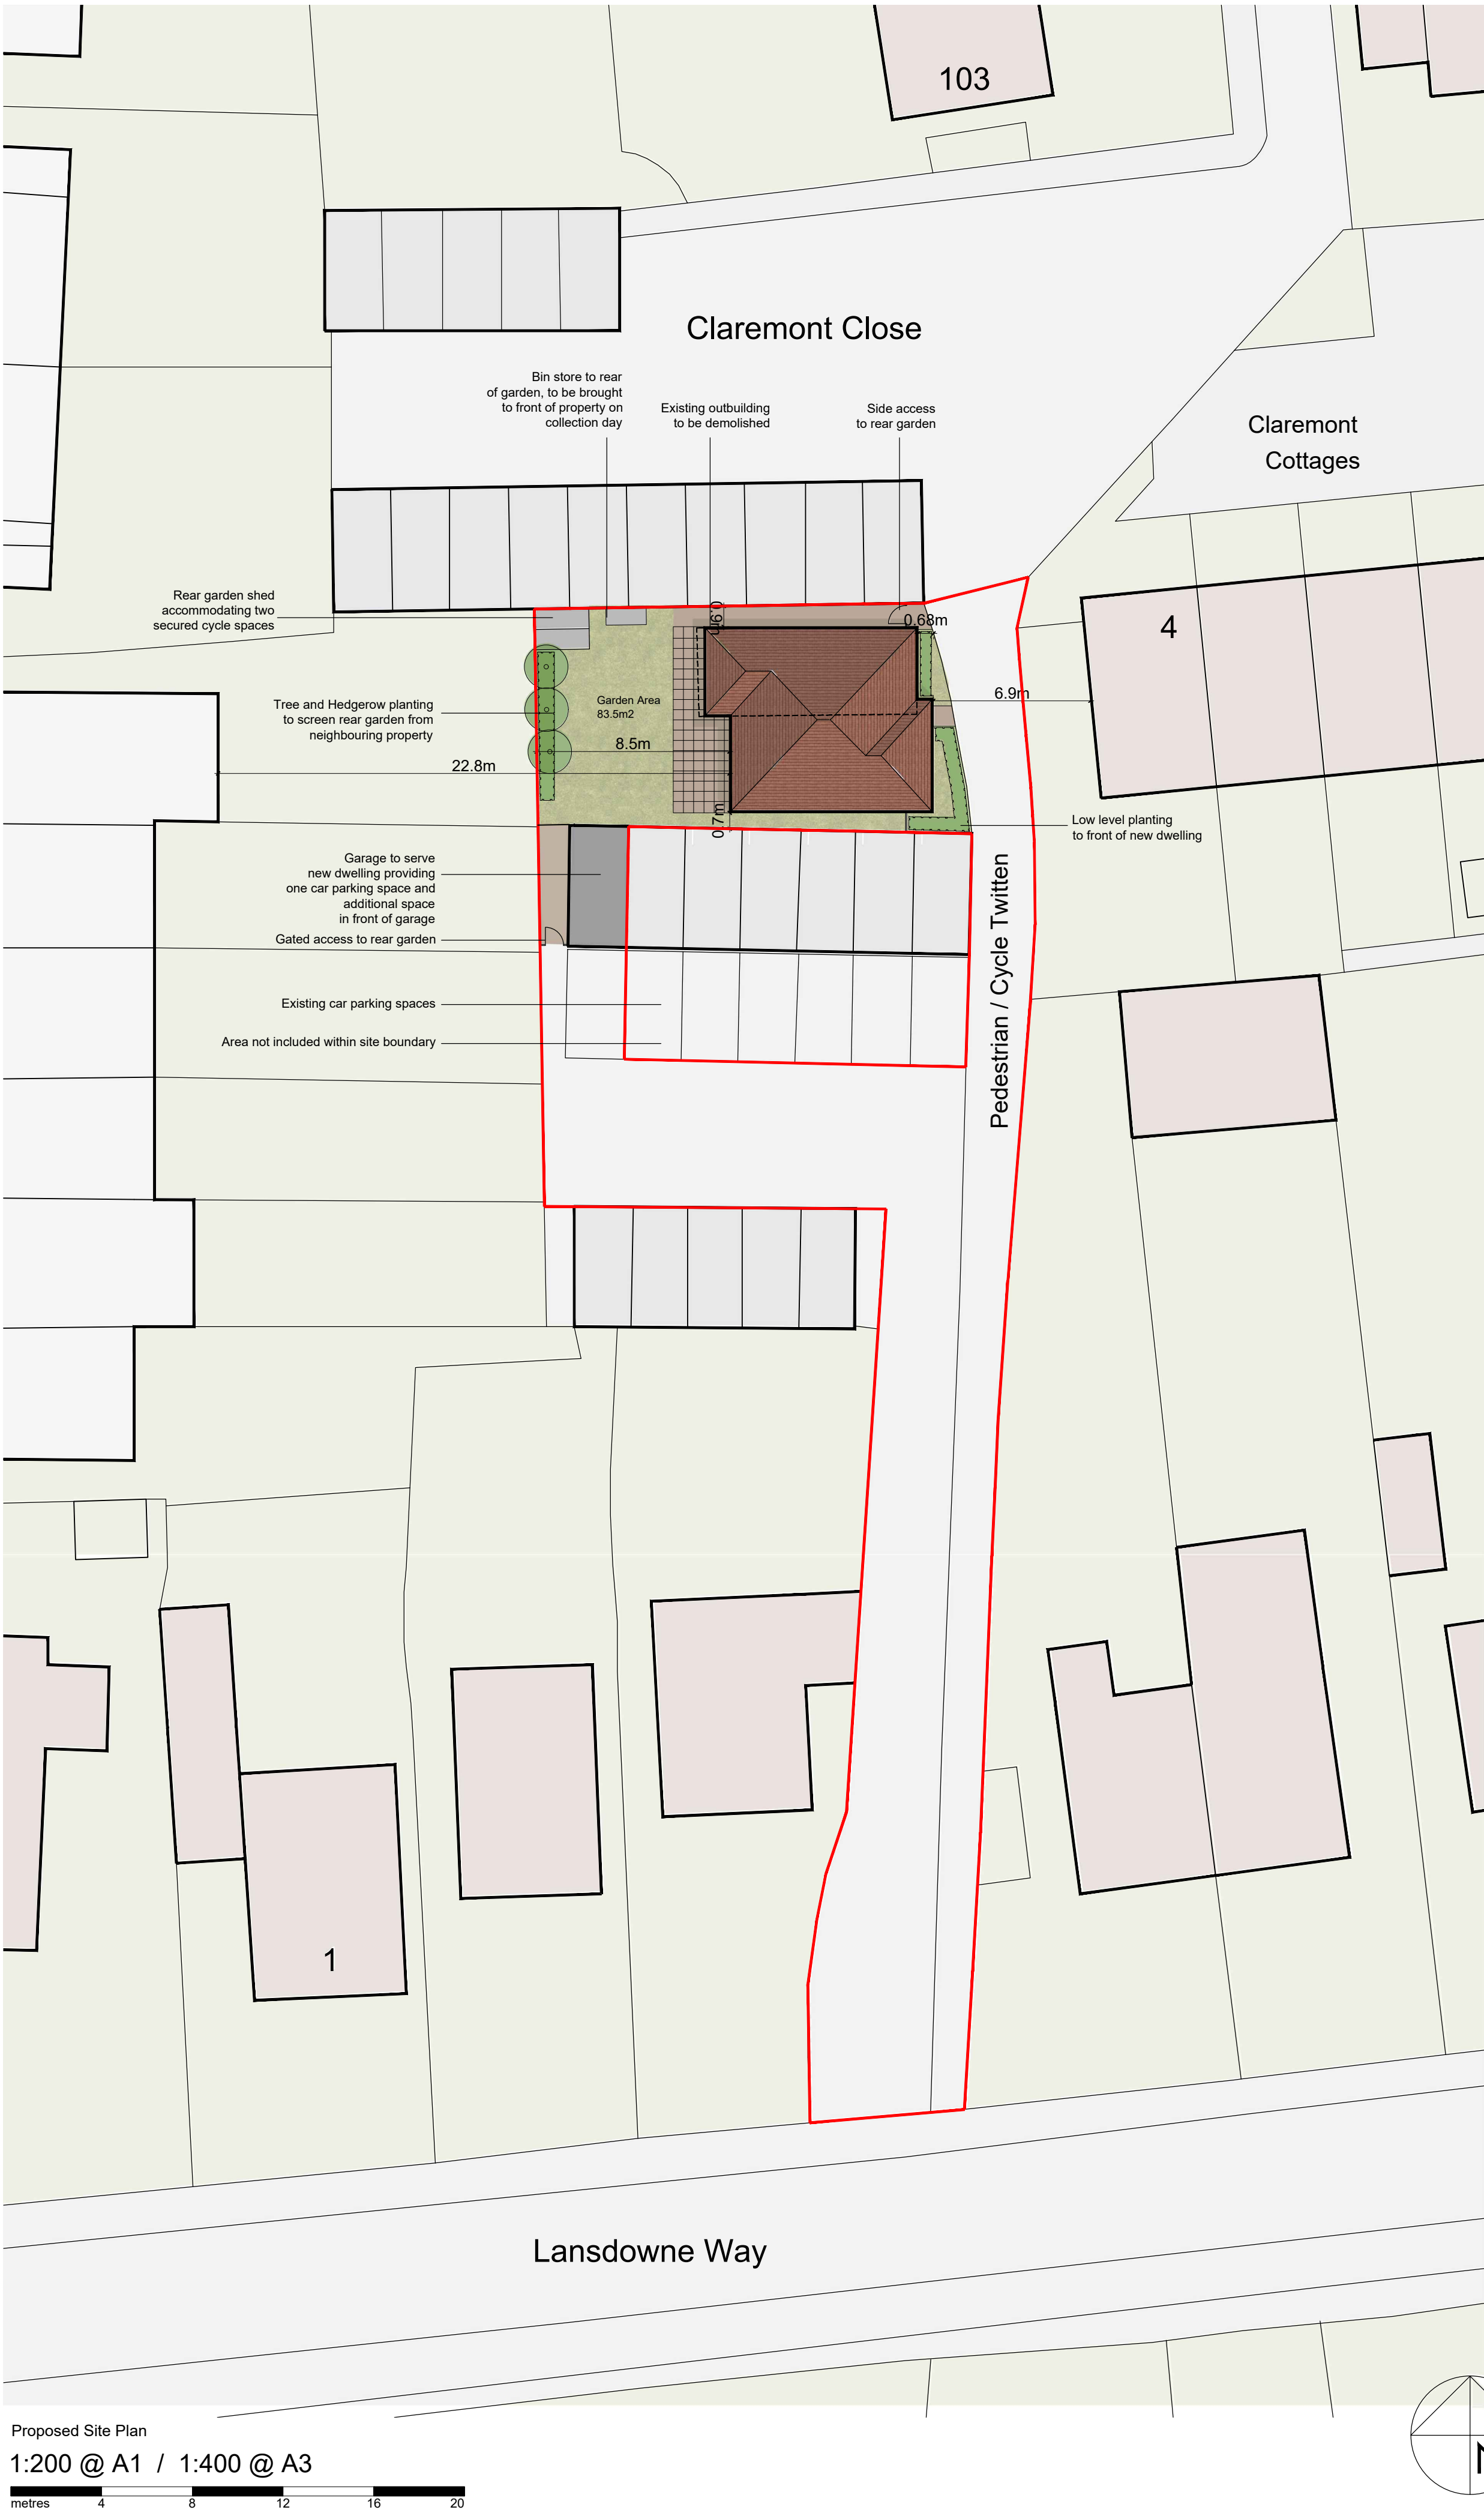


1:100 @ A1 / 1:200 @ A3

metres 2 4 6 8 10

CDM 2015 Health & Safety Information

This information relates only to 'Significant Hazards' identified on this drawing and is to be read in conjunction with the Designer's Hazard Register.

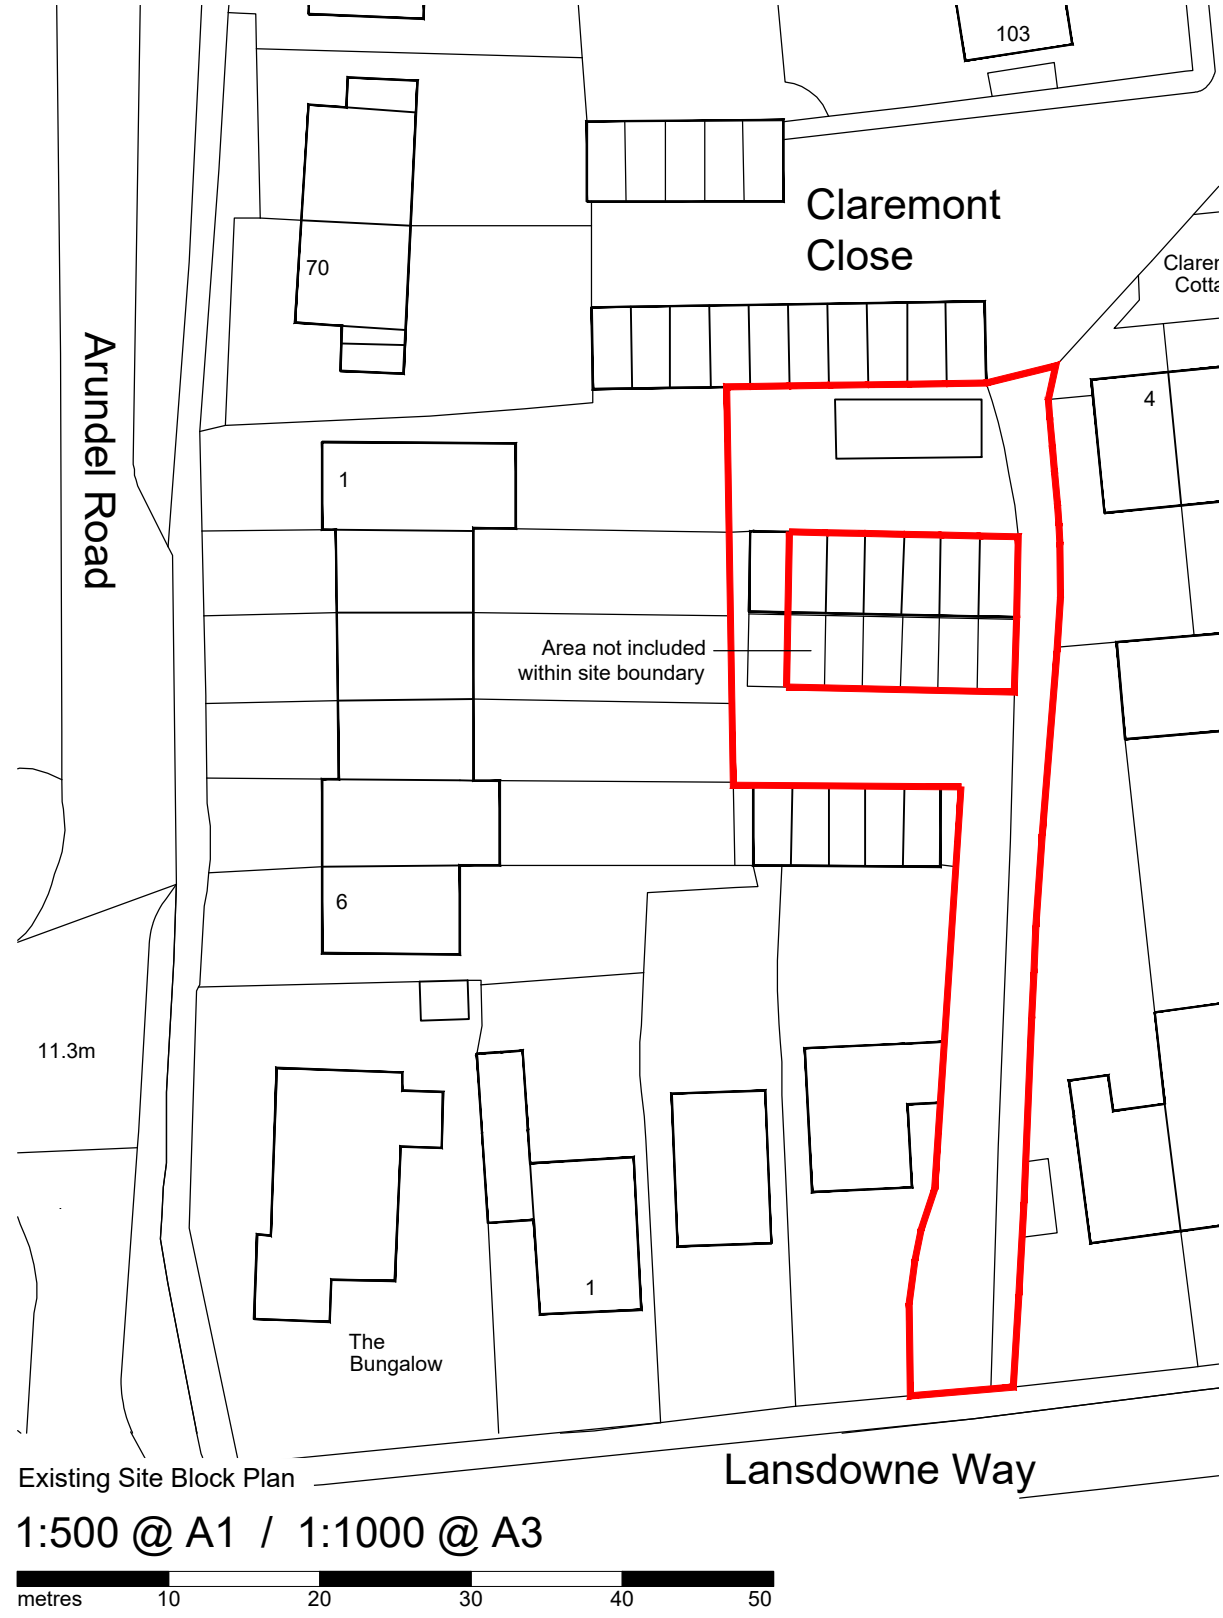

Rev	Date	Revision Details	Dr	Ch
P5	25.02.20	Revised design.	JT	AK
P4	17.12.19	Amendments following planner comment.	JT	AK
P3	25.10.19	Revised notation.	JT	AK
P2	25.10.19	Revised red line and road name correction.	JT	AK
P1	17.10.19	Planning Issue.	JT	AK

ECE Architecture

London: 76 Great Suffolk Street, London, SE1 0BL
T 0207 928 2773 E london@ecearchitecture.com

Sussex: Brooklyn Chambers, 11 Goring Road, Worthing, West Sussex, BN12 4AP
T 01903 248777 E sussex@ecearchitecture.com

Bristol: Westworks, Colston Tower, Colston Street, Bristol, BS1 4XE
T 0117 214 1101 E bristol@ecewestworks.com

www.ecearchitecture.com

Client's Name

Mr and Mrs Woods

Job Title

Land to the rear of 1 The Heathers, Angmering

Drawing Title

Proposed Bungalow Plans and Elevations

Scale

SCALE VARIES

Drawn

JT

Checked

AK

Date

16.10.19

Job No

LGC Bungalow

Drawing No

001

Rev

P5

Status

APPROVAL

CAD Plot date: 27/02/2020 - 10:40:20 the heathers - planning drawings.dwg