


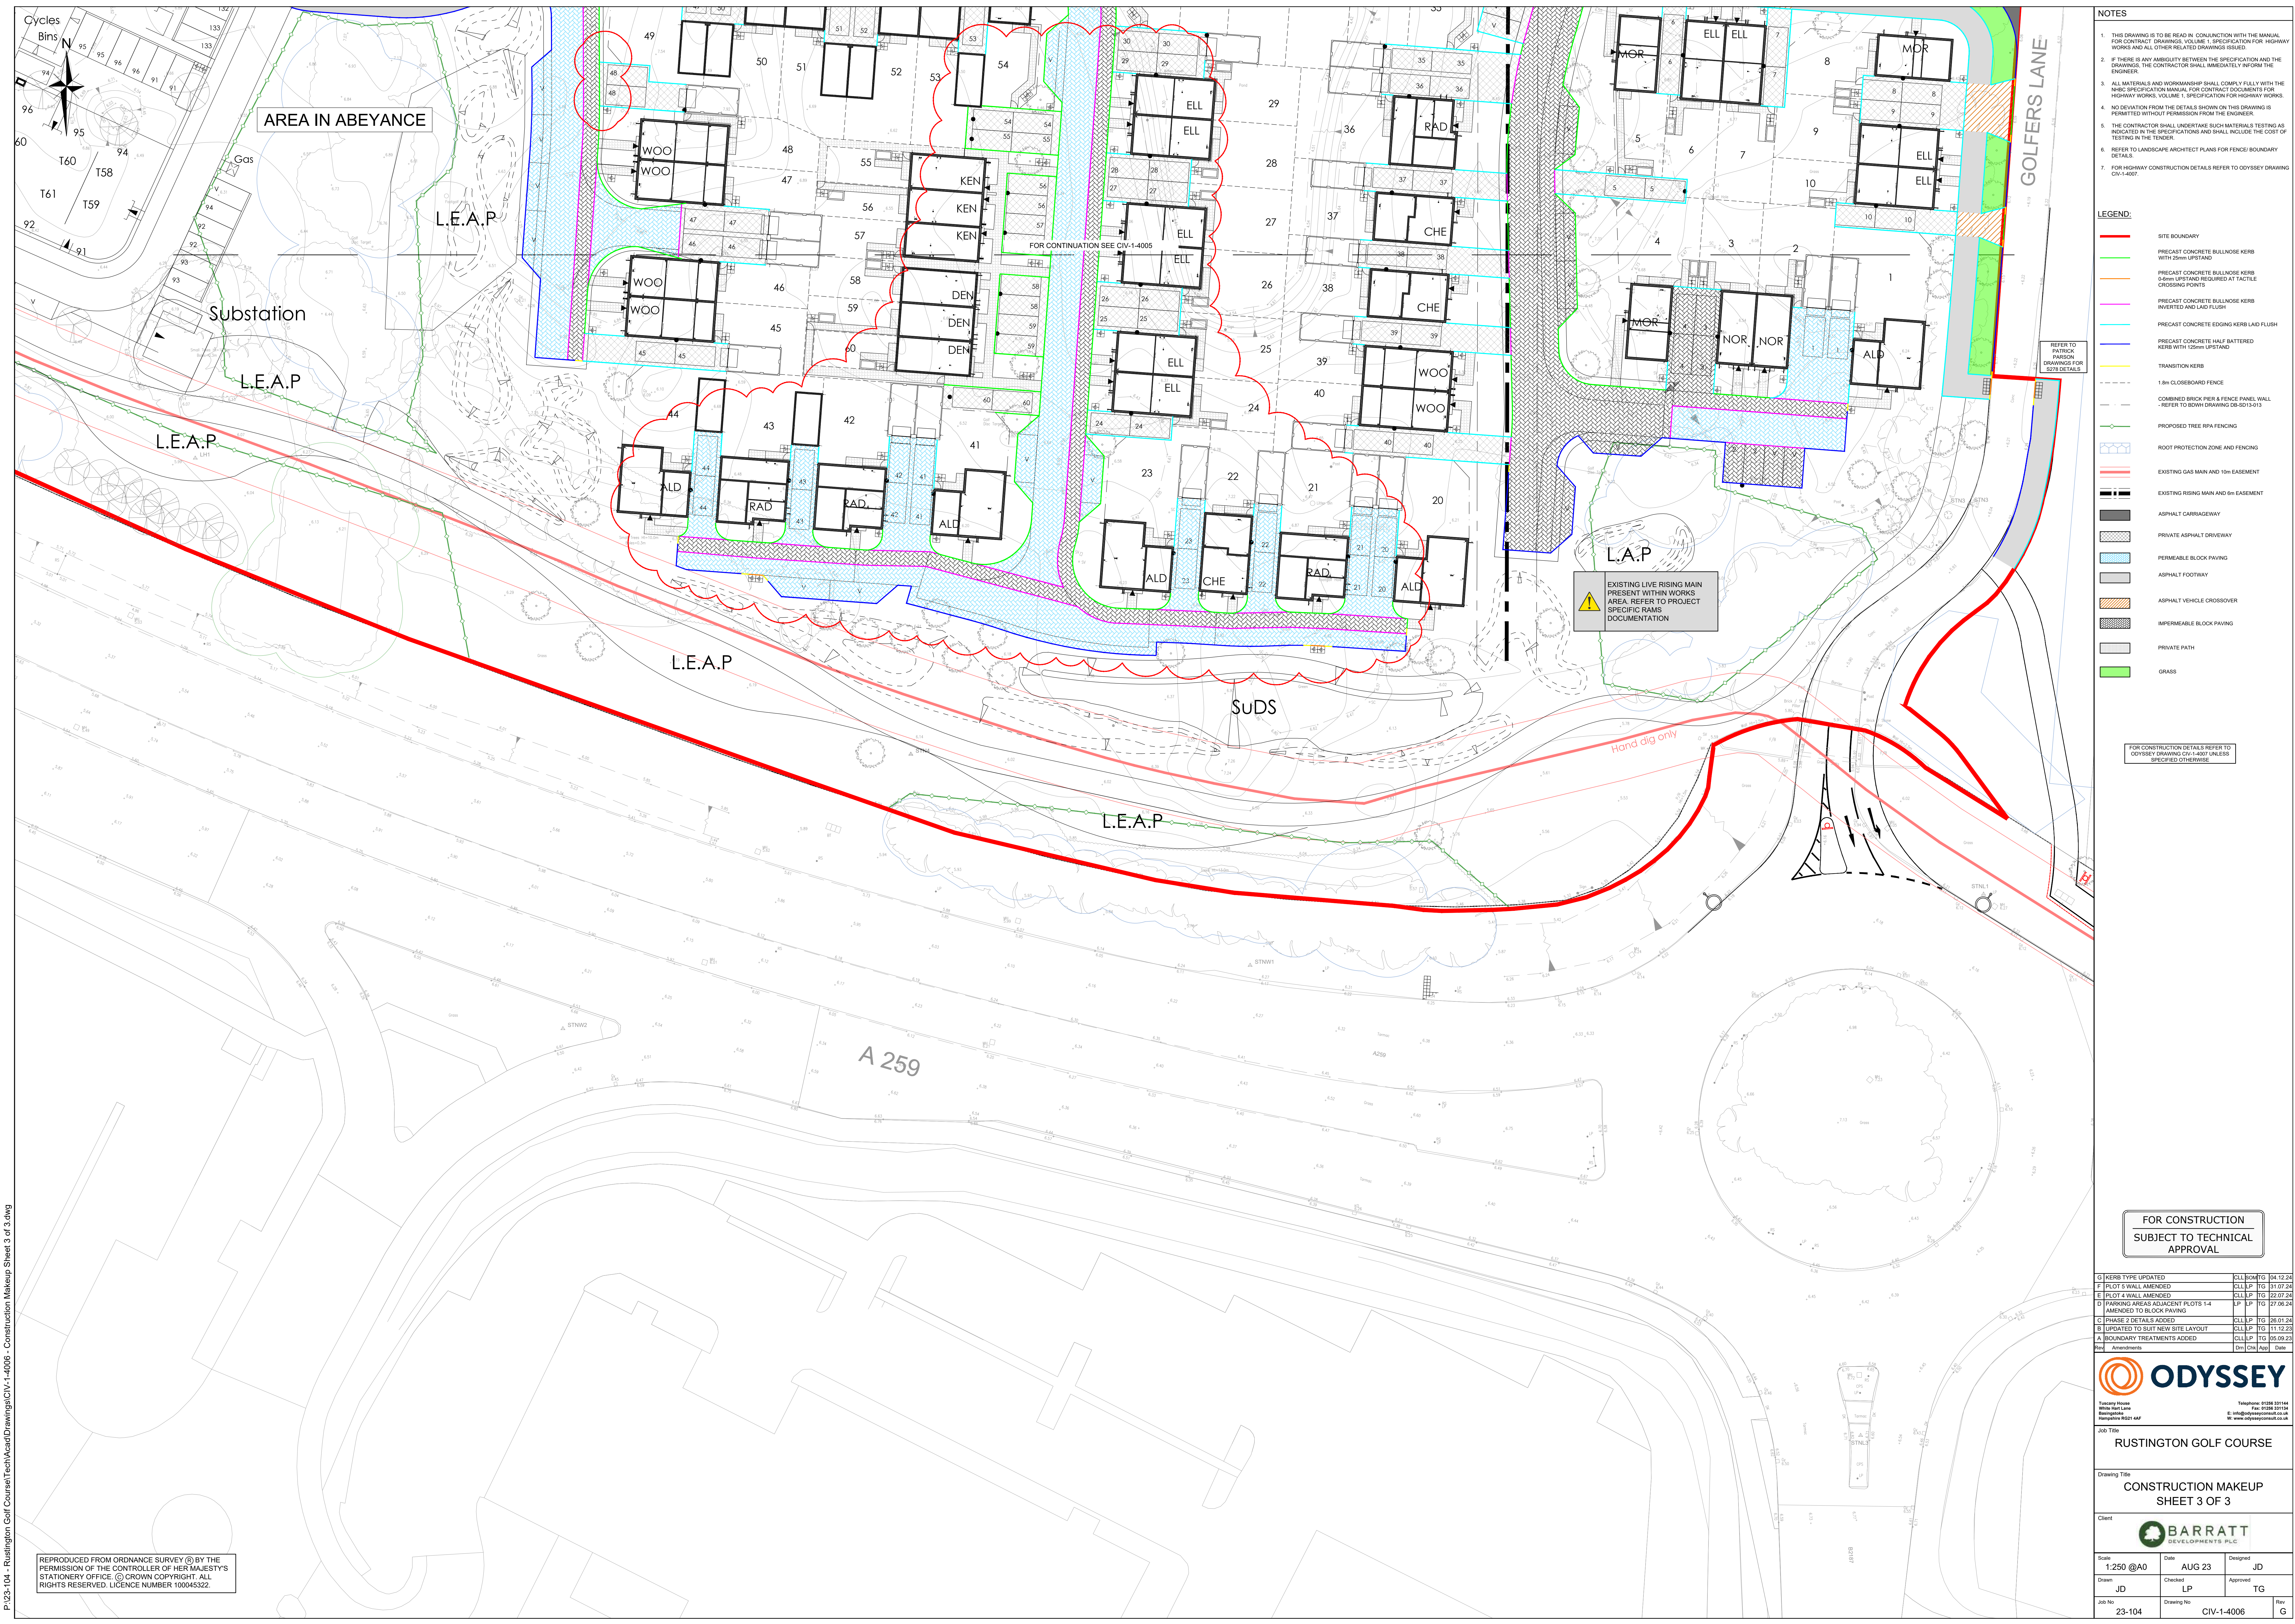

NOTES

1. THIS DRAWING IS TO BE READ IN CONJUNCTION WITH THE MANUAL FOR CONTRACT DRAWINGS, VOLUME 1, SPECIFICATION FOR HIGHWAY WORKS AND ALL OTHER RELATED DRAWINGS ISSUED.

2. IF THERE IS ANY AMBIGUITY BETWEEN THE SPECIFICATION AND THE DRAWINGS, THE CONTRACTOR SHALL IMMEDIATELY INFORM THE ENGINEER.

3. ALL MATERIALS AND WORKMANSHIP SHALL COMPLY FULLY WITH THE HWB SPECIFICATION MANUAL FOR CONTRACT DOCUMENTS FOR HIGHWAY WORKS, VOLUME 1, SPECIFICATION FOR HIGHWAY WORKS.

4. NO DEVIATION FROM THE DETAILS SHOWN ON THIS DRAWING IS PERMITTED WITHOUT PERMISSION FROM THE ENGINEER.

5. THE CONTRACTOR SHALL UNDERTAKE SUCH MATERIALS TESTING AS INDICATED IN THE SPECIFICATIONS AND SHALL INCLUDE THE COST OF TESTING IN THE TENDER.

6. REFER TO LANDSCAPE ARCHITECT PLANS FOR FENCE/BOUNDARY DETAILS.

7. FOR HIGHWAY CONSTRUCTION DETAILS REFER TO ODYSSEY DRAWING CIV-14007.

LEGEND:

SITE BOUNDARY

PRECAST CONCRETE BULLMOSE KERB WITH 25mm UPSTAND

PRECAST CONCRETE BULLMOSE KERB 60mm UPSTAND REQUIRED AT TACTILE CROSSING POINTS

PRECAST CONCRETE BULLMOSE KERBS INVERTED AND LAD FLUSH

PRECAST CONCRETE EDGING KERB LAD FLUSH

PRECAST CONCRETE HALF BATTERED KERB WITH 125mm UPSTAND

TRANSITION KERB

1.8m CLOSEBOARD FENCE

COMBINED BRICK PIER & FENCE PANEL WALL - REFER TO BROW DRAWING DB-S013-013

PROPOSED TREE RPA FENCING

ROOT PROTECTION ZONE AND FENCING

EXISTING GAS MAIN AND 10m EASEMENT

EXISTING RISING MAIN AND 6m EASEMENT

ASPHALT CARRIAGEWAY

PRIVATE ASPHALT DRIVEWAY

PERMEABLE BLOCK PAVING

ASPHALT FOOTWAY

ASPHALT VEHICLE CROSSOVER

IMPERMEABLE BLOCK PAVING

PRIVATE PATH

GRASS

REFER TO PATRICK PARKIN DRAWINGS FOR SUDS DETAILS

EXISTING LIVE RISING MAIN PRESENT WITHIN WORKS AREA. REFER TO PROJECT SPECIFIC RAMS DOCUMENTATION

FOR CONSTRUCTION DETAILS REFER TO ODYSSEY DRAWING CIV-14007 UNLESS SPECIFIED OTHERWISE

FOR CONSTRUCTION
SUBJECT TO TECHNICAL
APPROVAL

ODYSSEY

Technical House
White Hart Lane
Barnsley
S70 2BT
Tel: 01226 321144
Email: info@odysseyconsult.co.uk
www.odysseyconsult.co.uk

Rev

Amendments

Des

Chk

Appd

Date

G	KERB TYPE UPDATED	CLL	BOM	TG	04.12.24
F	PLOT 5 WALL AMENDED	CLL	LP	TG	31.07.24
E	PLOT 4 WALL AMENDED	CLL	LP	TG	22.07.24
D	PARKING AREAS ADJACENT PLOTS 1-4 AMENDED TO BLOCK PAVING	LP	LP	TG	27.06.24
C	PHASE 2 DETAILS ADDED	CLL	LP	TG	08.01.24
B	UPDATED TO SUIT NEW SITE LAYOUT	CLL	LP	TG	11.12.23
A	BOUNDARY TREATMENTS ADDED	CLL	LP	TG	05.09.23

Job Title

RUSTINGTON GOLF COURSE

Drawing Title

CONSTRUCTION MAKEUP
SHEET 3 OF 3

Client

BARRATT
DEVELOPMENTS PLC

Scale

1:250 @A0

Date

AUG 23

Designed

JD

Drawn

JD

Checked

LP

Approved

TG

Job No

23-104

Drawing No

CIV-14006

Rev

G

P:23-104 - Rustington Golf Course\Tech\A0\Drawings\CIV-14006 - Construction Makeup Sheet 3 of 3.dwg

REPRODUCED FROM ORDNANCE SURVEY © BY THE PERMISSION OF THE CONTROLLER OF HER MAJESTY'S STATIONERY OFFICE. © CROWN COPYRIGHT. ALL RIGHTS RESERVED. LICENCE NUMBER 100045322.