


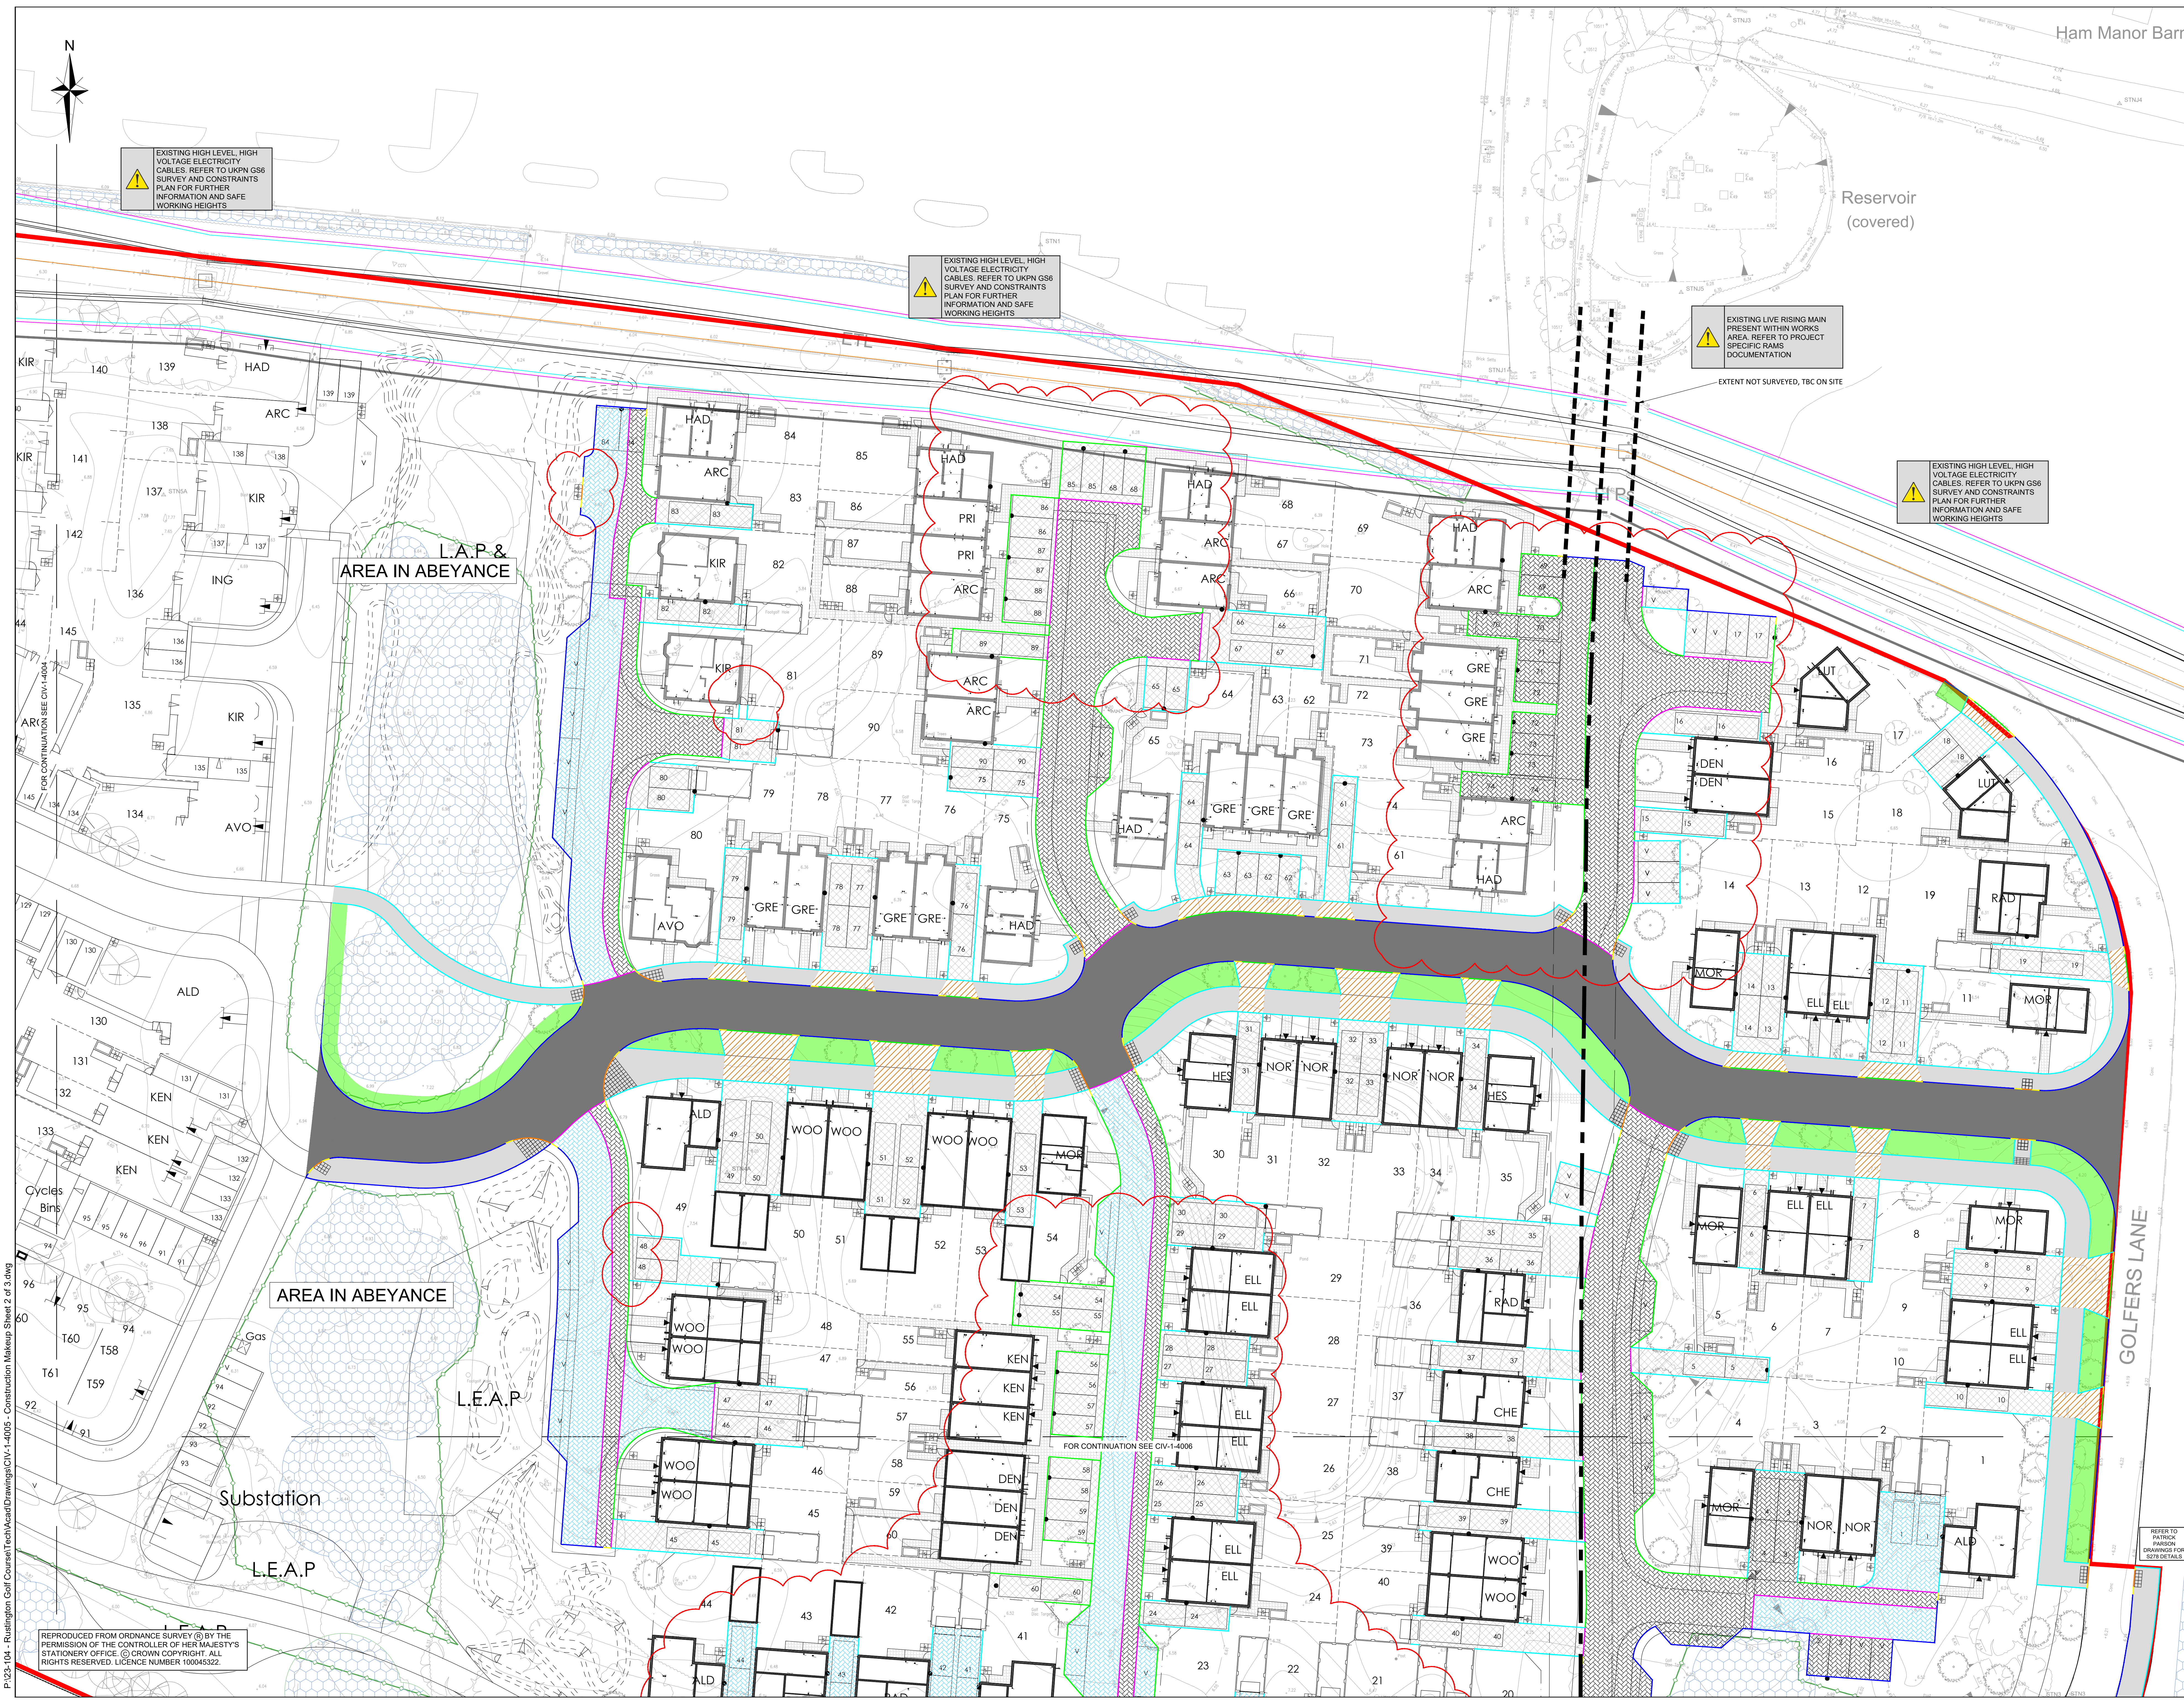

NOTES

1. THIS DRAWING IS TO BE READ IN CONJUNCTION WITH THE MANUAL FOR CONTRACT DRAWINGS, VOLUME 1, SPECIFICATION FOR HIGHWAY WORKS AND ALL OTHER RELATED DRAWINGS ISSUED.
2. IF THERE IS ANY AMBIGUITY BETWEEN THE SPECIFICATION AND THE DRAWINGS, THE CONTRACTOR SHALL IMMEDIATELY INFORM THE ENGINEER.
3. ALL MATERIALS AND WORKMANSHIP SHALL COMPLY FULLY WITH THE NBS SPECIFICATION MANUAL FOR CONTRACT DOCUMENTS FOR HIGHWAY WORKS, VOLUME 1, SPECIFICATION FOR HIGHWAY WORKS.
4. NO DEVIATION FROM THE DETAILS SHOWN ON THIS DRAWING IS PERMITTED WITHOUT PERMISSION FROM THE ENGINEER.
5. THE CONTRACTOR SHALL UNDERTAKE SUCH MATERIALS TESTING AS INDICATED IN THE SPECIFICATIONS AND SHALL INCLUDE THE COST OF TESTING IN THE TENDER.
6. REFER TO LANDSCAPE ARCHITECT PLANS FOR FENCE/BOUNDARY DETAILS.
7. FOR HIGHWAY CONSTRUCTION DETAILS REFER TO ODYSSEY DRAWING CIV-14007.

LEGEND:

- SITE BOUNDARY
- PRECAST CONCRETE BULLNOSE KERB WITH 25mm UPSTAND
- PRECAST CONCRETE BULLNOSE KERB 140mm UPSTAND REQUIRED AT TACTILE CROSSING POINTS
- PRECAST CONCRETE BULLNOSE KERB INVERTED AND LAID FLUSH
- PRECAST CONCRETE EDGING KERB LAID FLUSH
- PRECAST CONCRETE HALF BATTLED KERB WITH 125mm UPSTAND
- TRANSITION KERB
- 1.8m CLOSEBOARD FENCE
- COMBINED BRICK PIER & FENCE PANEL WALL - REFER TO BDM DRAWING DB-8013-0113
- PROPOSED TREE RPA FENCING
- ROOT PROTECTION ZONE AND FENCING
- EXISTING RISING MAIN AND 6m EASEMENT
- EXISTING RISING MAIN EXTENT NOT SURVEYED DEPTH AND LOCATION TBC ON SITE PRIOR TO COMMENCEMENT OF WORKS
- EXISTING ELECTRIC CABLE BLOWOUT DISTANCES AND 3m EASEMENT
- 1.8m OFFSET SAFE BUILD ZONE
- ASPHALT CARRIAGEWAY
- PRIVATE ASPHALT DRIVEWAY
- PERMEABLE BLOCK PAVING
- ASPHALT FOOTWAY
- ASPHALT VEHICLE CROSSOVER
- IMPERMEABLE BLOCK PAVING
- PRIVATE PATH PAVING SLAB CONSTRUCTION
- GRASS
- UNCONTROLLED PEDESTRIAN CROSSING 400x400mm BUFF BLISTER TACTILE PAVING SLABS
- HAZARD WARNING PAVING 400x400mm BUFF CORNER TACTILE PAVING SLABS
- BIN STORAGE AND COLLECTION POINTS COMPRISED OF PAVING SLAB CONSTRUCTION

FOR CONSTRUCTION DETAILS REFER TO ODYSSEY DRAWING CIV-14007 UNLESS SPECIFIED OTHERWISE

WHERE PAVING SLAB CONSTRUCTION DOES NOT ABUT A BUILDING, RPA SINGLE INFILL IS TO BE INCORPORATED

FOR CONSTRUCTION SUBJECT TO TECHNICAL APPROVAL

E KERB TYPE UPDATED	CLL BOM	TD	04.12.24
D UPDATED TO SUIT NEW SITE LAYOUT	CLL LP	TG	03.09.24
C PHASE 2 DETAILS ADDED	CLL LP	TG	28.07.24
B UPDATED TO SUIT NEW SITE LAYOUT	CLL LP	TG	11.12.23
A BOUNDARY TREATMENTS ADDED	CLL LP	TG	05.09.23

Rev: Amendments Dm: Chd: Asst: Date

ODYSSEY

Tecwyn House
Unit 10, Llan
Bangor-on-Dea
Bangor-on-Dea, Gwent NP23 5AF

Telephone: 0186 331144
Fax: 0186 331144
Email: info@odysseycivil.co.uk
Website: www.odysseycivil.co.uk

Job Title: **RUSTINGTON GOLF COURSE**

Drawing Title: **CONSTRUCTION MAKEUP SHEET 2 OF 3**

Client: **BARRATT DEVELOPMENTS PLC**

Scale: 1:250 @A0	Date: AUG 23	Designed: JD
Drawn: JD	Checked: LP	Approved: TG
Job No: 23-104	Drawing No: CIV-14005	Rev: E

P123-104 - Rustington Golf Course Tech Acad Drawings CIV-14005 - Construction Makeup Sheet 2 of 3.dwg

REPRODUCED FROM ORDNANCE SURVEY © BY THE PERMISSION OF THE CONTROLLER OF HER MAJESTY'S STATIONERY OFFICE. © CROWN COPYRIGHT. ALL RIGHTS RESERVED. LICENCE NUMBER 100045322