

KEY

SOFT LANDSCAPE

Proposed elements

- FEATURE TREE
- STREET OR AVENUE TREE
- WOODLAND / PARKLAND TREE
- PRIVATE / LOCAL TREE
- ORNAMENTAL AMENITY SHRUB PLANTING
- NATURALISTIC GROUNDCOVER PLANTING
- EDGE MIX PLANTING
- ORNAMENTAL HEDGE
- NATIVE SPECIES HEDGE
- MOWN AMENITY GRASS
- EG21 - Pine Lawn Grass Mixture
- PRIVATE LAWN
- EG21 - Pine Lawn Grass Mixture
- REAR GARDEN AREAS
- WOODLAND MEADOW
- EW1 - Woodland Mixture
- GENERAL MEADOW AREA
- EM2 - Standard General Purpose Meadow Mixture
- GRASS MAT
- CLIMBING SHRUB
- SPECIMEN SHRUB
- In shrub border or gravel area
- WET TOLERANT MEADOW
- EMS - Meadow Mixture for Wet Soils
- MOWN GRASS PATHWAYS

HARD LANDSCAPE

- GRAVEL MULCH
- BIN COLLECTION POINT
- TARMAC
- SAFETY SURFACING
- RESIN BONDED MULCH
- RUBBER GRASS MATTING

STREET FURNITURE

- LITTER BIN / DOG WASTE BIN
- TIMBER SEAT

PLAY EQUIPMENT

- EARTHEN MOUNDING
- Max height 1.5m
- SMOOTH PLAY BOLDER
- Varying in size between 0.5 - 1.5m dia
- NATURAL PLAYGROUND LOGS
- INCLUSIVE SWING
- ROPE SWING
- WHEELCHAIR ACCESSIBLE SEESAW
- JUNIOR SWING
- WHEELCHAIR ACCESSIBLE ROUNDABOUT
- BUTTERFLY SPRINGER SEESAW
- PHACT SPINNER
- HIGH CLIMBING UNIT
- TRIPLE TURNING BARS
- OVERHEAD BARS
- SPINNING WHEEL
- CLIMBING BARS APPARATUS
- SLOPING BALANCE BEAM
- TRIO BALANCING BEAM
- WOODEN BALANCE POSTS
- Various heights
- MULTI PLAY UNIT
- NEST SWING
- Timber finish
- PIANO PLAY PANEL
- MUSIC CHIMES PLAY PANEL
- HAMMOCK
- PENDULUM SEESAW
- RATIGATE MULTI PLAY UNIT
- HILL SLIDE
- PULL UP ROPE

Note:
Formal play equipment to be predominantly constructed from timber, and installed in accordance with manufacturers recommendations.

Existing features


- WOODLAND
- To be retained and protected
- TREES
- To be retained and protected
- HEDGEROW
- To be retained and protected
- LANDSCAPE
- To be retained and protected
- EASEMENTS
- EXTENSION TO BORDER FENCING
- ROOT BARRIERS
- Reinforced G01 or similar approved (see to Plot Specification LAND-1-5003)



© 2023 RPS Group

Notes

- This drawing has been prepared in accordance with the scope of RPS's appointment with its client and is subject to the terms and conditions of that appointment. RPS accepts no liability for any use of this document other than by its client and only for the purposes for which it was prepared and provided.
- If received electronically it is the recipients responsibility to print to correct scale. Only written dimensions should be used.
- Where applicable Ordnance Survey (c) Crown Copyright 2023
All rights reserved. Licence number 0100031673

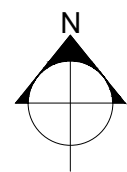

Refer to drawing LAND-1-5003 for Ecology Features

Refer to drawing LAND-1-5600 for Planting Schedule

Refer to drawing LAND-1-5603 for Landscape Specifications

Refer to drawing LAND-1-6100 for Play Equipment Specifications

Refer to civil engineers drawings for Plot boundary details and setting out

Refer to drawing JBA20_Arbiculture_Tree Protection Plan for Tree Protections

Refer to drawing CIV- 4400 for Civil Engineering Layout for proposed S278 works

Refer to LAND-1-5109 Landscaping for proposed S278 landscaping works

Refer to civil engineers drawings for hard landscaping finishes

0m 10 20 30 40 50m

SCALE 1:500

G	Updated to suit latest layout and amended play layout following comments	MM	DC	
F	Updated to suit latest layout. Status changed to Tender	MM	DC	Oct '24
E	Amended to suit latest layout and play ground equipment layout	MM	DC	May '24
D	Amended to suit latest layout	MM	DC	Mar '24
C	Play equipment correlation	MM	DC	Feb '24
B	Updated following comments	MM	DC	Oct '23
A	Removal of SUDS	MM	DC	May '23
Rev	Description	By	CB	Date



Lakesbury House, Hittingbury Road, Chandlers Ford, Hampshire SO53 5SS
T: 02380 810 440 E: rpsso@rpsgroup.com

Client **Barratt David Wilson Homes Southern Counties**

Project **Rustington Golf Centre Angmering**

Title **Landscape Strategy Plan Sheet 2 of 2**

Status **Tender** Drawn By **JMB/MM** PM/Checked by **DC**

Job Ref **JSL4799** Scale @ A1 **1:500** Date Created **May 2023**

RPS Drawing / Figure Number **JSL4799_102**
BDW: LAND-1-5002
rpsgroup.com

Rev **G**