




TYPICAL SECTION THROUGH PERMEABLE PAVED CARRIAGEWAY (FULL DEPTH)

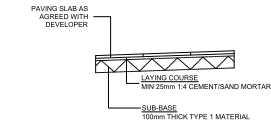


PAVING SLAB CONSTRUCTION PATHS AND PATIOS (AS PER NHBC 10.2.6)

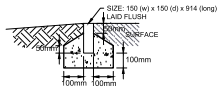


EDGING KERB

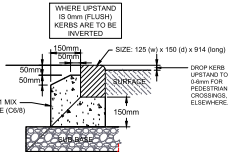


BULLNOSED KERB FLUSH KERB

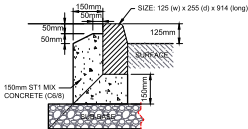


HALF BATTERED KERB

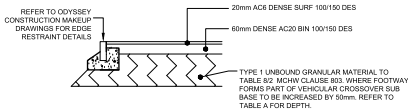


PRIVATE ASPHALT FOOTWAY AS PER NHBC TABLE 2a

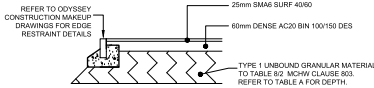


PRIVATE ASPHALT DRIVEWAY AS PER NHBC TABLE 2d

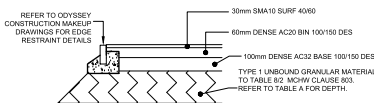


PRIVATE ASPHALT CARRIAGEWAY AS PER NHBC TABLE 2a

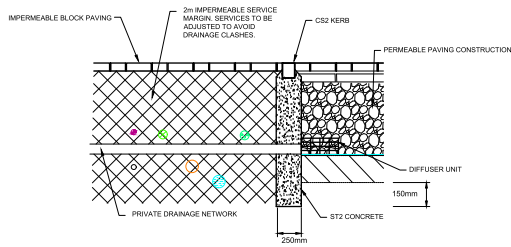

SERVICE CORRIDOR ADJACENT PERMEABLE PAVING

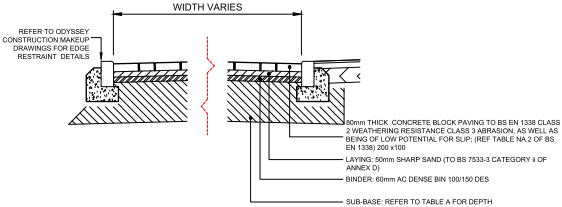


IMPERMEABLE BLOCK PAVED CARRIAGEWAY

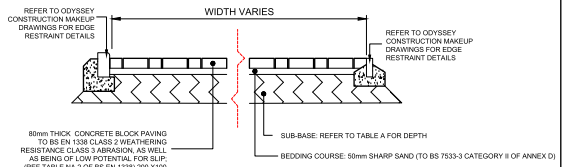

SHARED IMPERMEABLE BLOCK PAVED ACCESS ROAD AS PER NHBC TABLE 2b (TO BE USED WITHIN TEMPORARY LINK ROAD ONLY)

| TABLE 'A'<br>(TABLE 3 NHBC APPENDIX 9.2-A) |   |
|--------------------------------------------|---|
| CBR (%)                                    | MINIMUM THICKNESS OF SUB-BASE (CONSOLIDATED IN ACCORDANCE WITH MCHW VOLUME 1 CLAUSE 801, TABLE B/1) |
| IN-SITU                                    | WITHOUT GEOTEXTILE                                                                                  |
| < 2                                        | SUBGRADE REQUIRES IMPROVEMENT                                                                       |
| 2 - 3                                      | 325                                                                                                 |
| 3 - 5                                      | 250                                                                                                 |
| 5 - 7                                      | 150                                                                                                 |
| 7 - 20                                     | 100                                                                                                 |

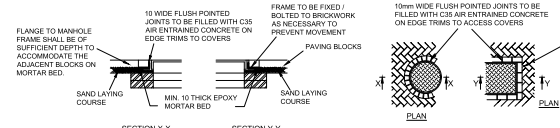

EDGE TRIMS TO ACCESS COVERS WITHIN BLOCK PAVING

- NOTES
1. THIS DRAWING IS TO BE READ IN CONJUNCTION WITH THE MANUAL FOR CONTRACT DOCUMENTS, VOLUME 1, SPECIFICATION FOR HIGHWAY WORKS, NHBC GUIDANCE AND ALL OTHER RELATED DRAWINGS ISSUED.
  2. IF THERE IS ANY AMBIGUITY BETWEEN THE SPECIFICATION AND THE DRAWINGS, THE CONTRACTOR SHALL IMMEDIATELY INFORM THE ENGINEER.
  3. DO NOT SCALE FROM THIS DRAWING. WORK FROM FIGURED DIMENSIONS ONLY.
  4. ALL DIMENSIONS SHOWN ON THIS DRAWING ARE IN METRES.
  5. ALL DIMENSIONS, LEVELS AND SURVEY GRID CO-ORDINATES ARE TO BE CHECKED ON SITE AND THE ENGINEER NOTIFIED IMMEDIATELY OF ANY DISCREPANCIES PRIOR TO THE COMMENCEMENT OF THE WORKS.
  6. NO DEVIATION FROM THE DETAILS SHOWN ON THIS DRAWING IS PERMITTED WITHOUT PERMISSION FROM THE ENGINEER.

FOR CONSTRUCTION  
SUBJECT TO TECHNICAL  
APPROVAL

|                                                           |            |       |         |          |
|-----------------------------------------------------------|------------|-------|---------|----------|
| D SHARED IMPERMEABLE BLOCK PAVED ACCESS ROAD DETAIL ADDED | CLL        | LP    | TG      | 19.09.24 |
| C PAVING SLAB DETAIL ADDED                                | CLL        | LP    | TG      | 03.09.24 |
| B DETAILS AMENDED TO SUIT LATEST NHBC STANDARDS           | CLL        | LP    | TG      | 28.07.24 |
| A PERMEABLE PAVING DETAIL AMENDED                         | LP         | TG    | TG      | 02.04.24 |
| Rev                                                       | Amendments | Drawn | Checked | Approved |

**ODYSSEY**

Tasneem House  
White Hart Lane  
Rustington  
Hampshire RG21 6AP

Telephone: 01256 331144  
Fax: 01256 331144  
E: info@odysseyconnect.co.uk  
W: www.odysseyconnect.co.uk

|                                     |            |          |     |
|-------------------------------------|------------|----------|-----|
| RUSTINGTON GOLF COURSE              |            |          |     |
| Drawing Title                       |            |          |     |
| HIGHWAY CONSTRUCTION DETAILS        |            |          |     |
| Client                              |            |          |     |
| <b>BARRATT</b><br>DEVELOPMENTS, PLC |            |          |     |
| Scale                               | Date       | Designed | CLL |
| NTS @A1                             | AUG 23     |          |     |
| Drawn                               | Checked    | Approved |     |
| CLL                                 | LP         | TG       |     |
| Job No                              | Drawing No | Rev      |     |
| 23-104                              | CIV-1-4007 | D        |     |