


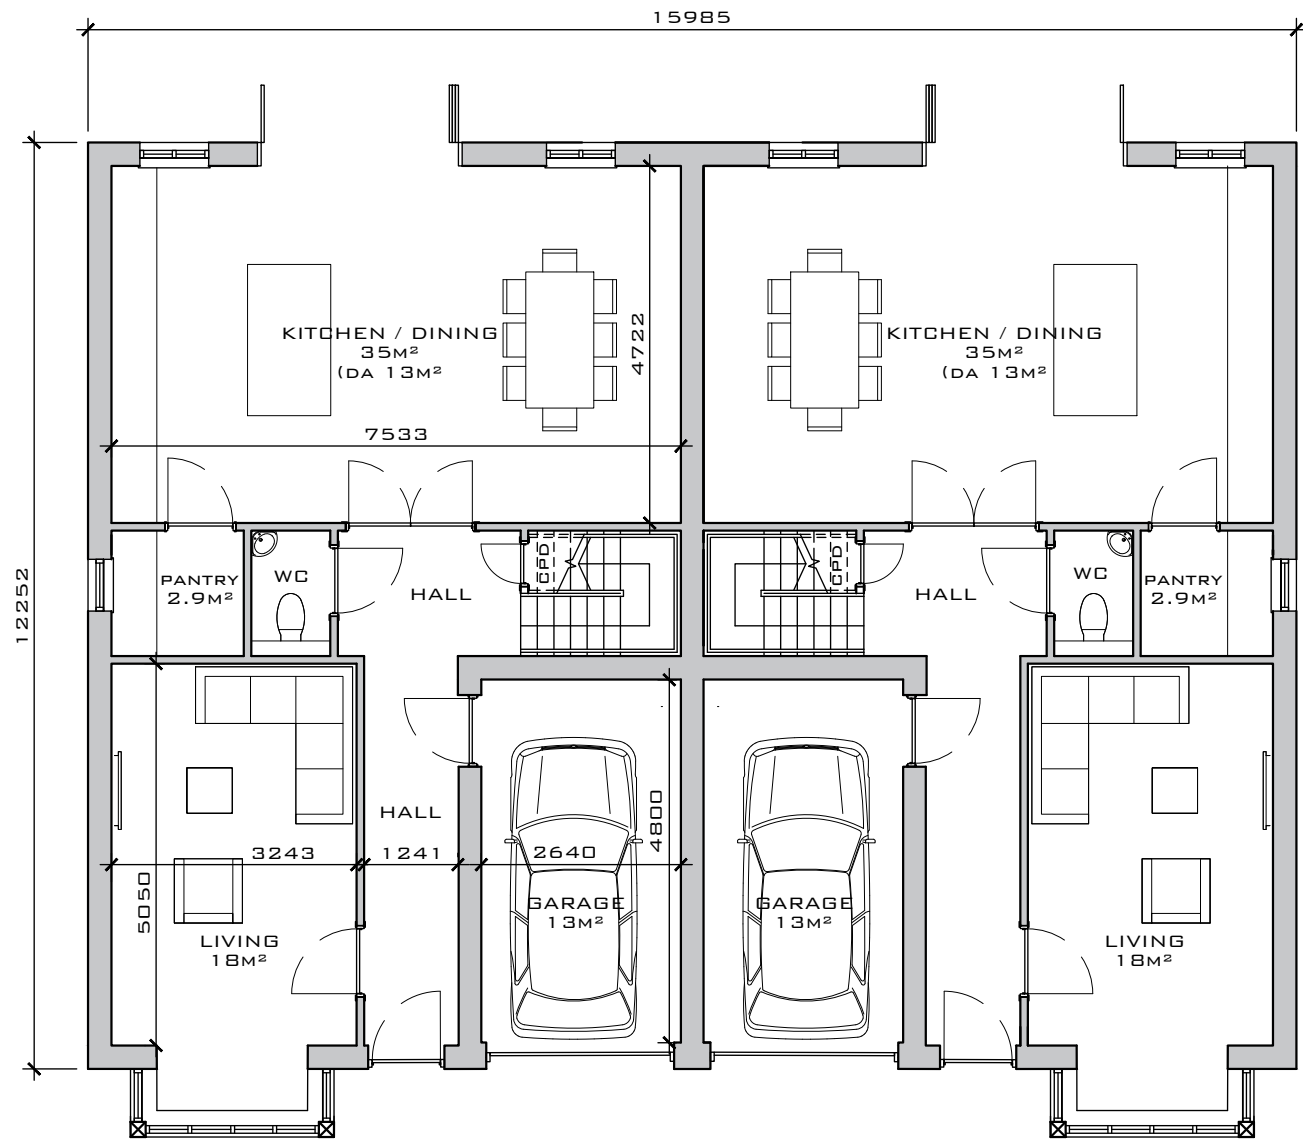


- NOTES:
- DRAWINGS SHOULD ONLY BE SCALED FOR PLANNING PURPOSES. DO NOT SCALE FROM THIS DRAWING FOR CONSTRUCTION PURPOSES.
 - ALL DIMENSIONS ARE IN MM, UNLESS STATED OTHERWISE.

3 BED / 4 PERSON
SEMI-DETACHED DWELLINGS
148M² GIA

GROUND FLOOR PLAN
1:200 SCALE @ A3

REV	DATE	REVISION	DRN	CHK	APP
© COPYRIGHT CITYZEN LIMITED					

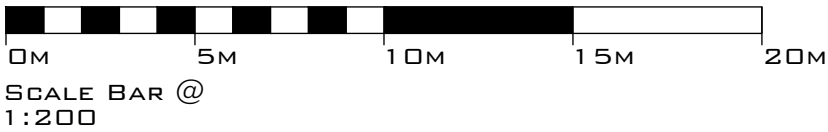

CLIENT:
CHESTERMAN HOMES

PROJECT:
LAND TO NORTH OF
68 ARUNDEL ROAD,
ANGMERING, BN16
4LL

TITLE:
GROUND FLOOR
PLAN

CITYZEN
ARCHITECTURE | ENVIRONMENT

MARITIME HOUSE
BASIN ROAD NORTH
HOVE
EAST SUSSEX
BN41 1WR

CONTACT@CITYZENDESIGN.CO.UK
WWW.CITYZENDESIGN.CO.UK
01273 704 901



SCALE:
1:200 @ A3

PURPOSE OF DRAWING:
OUTLINE PLANNING

DATE:
02.03.18

DRAWING: PROJECT REF - DRG NO. (REVISION)
1802-PL-250 (~)

DESIGNER:
ROMAN SCHNECKER