


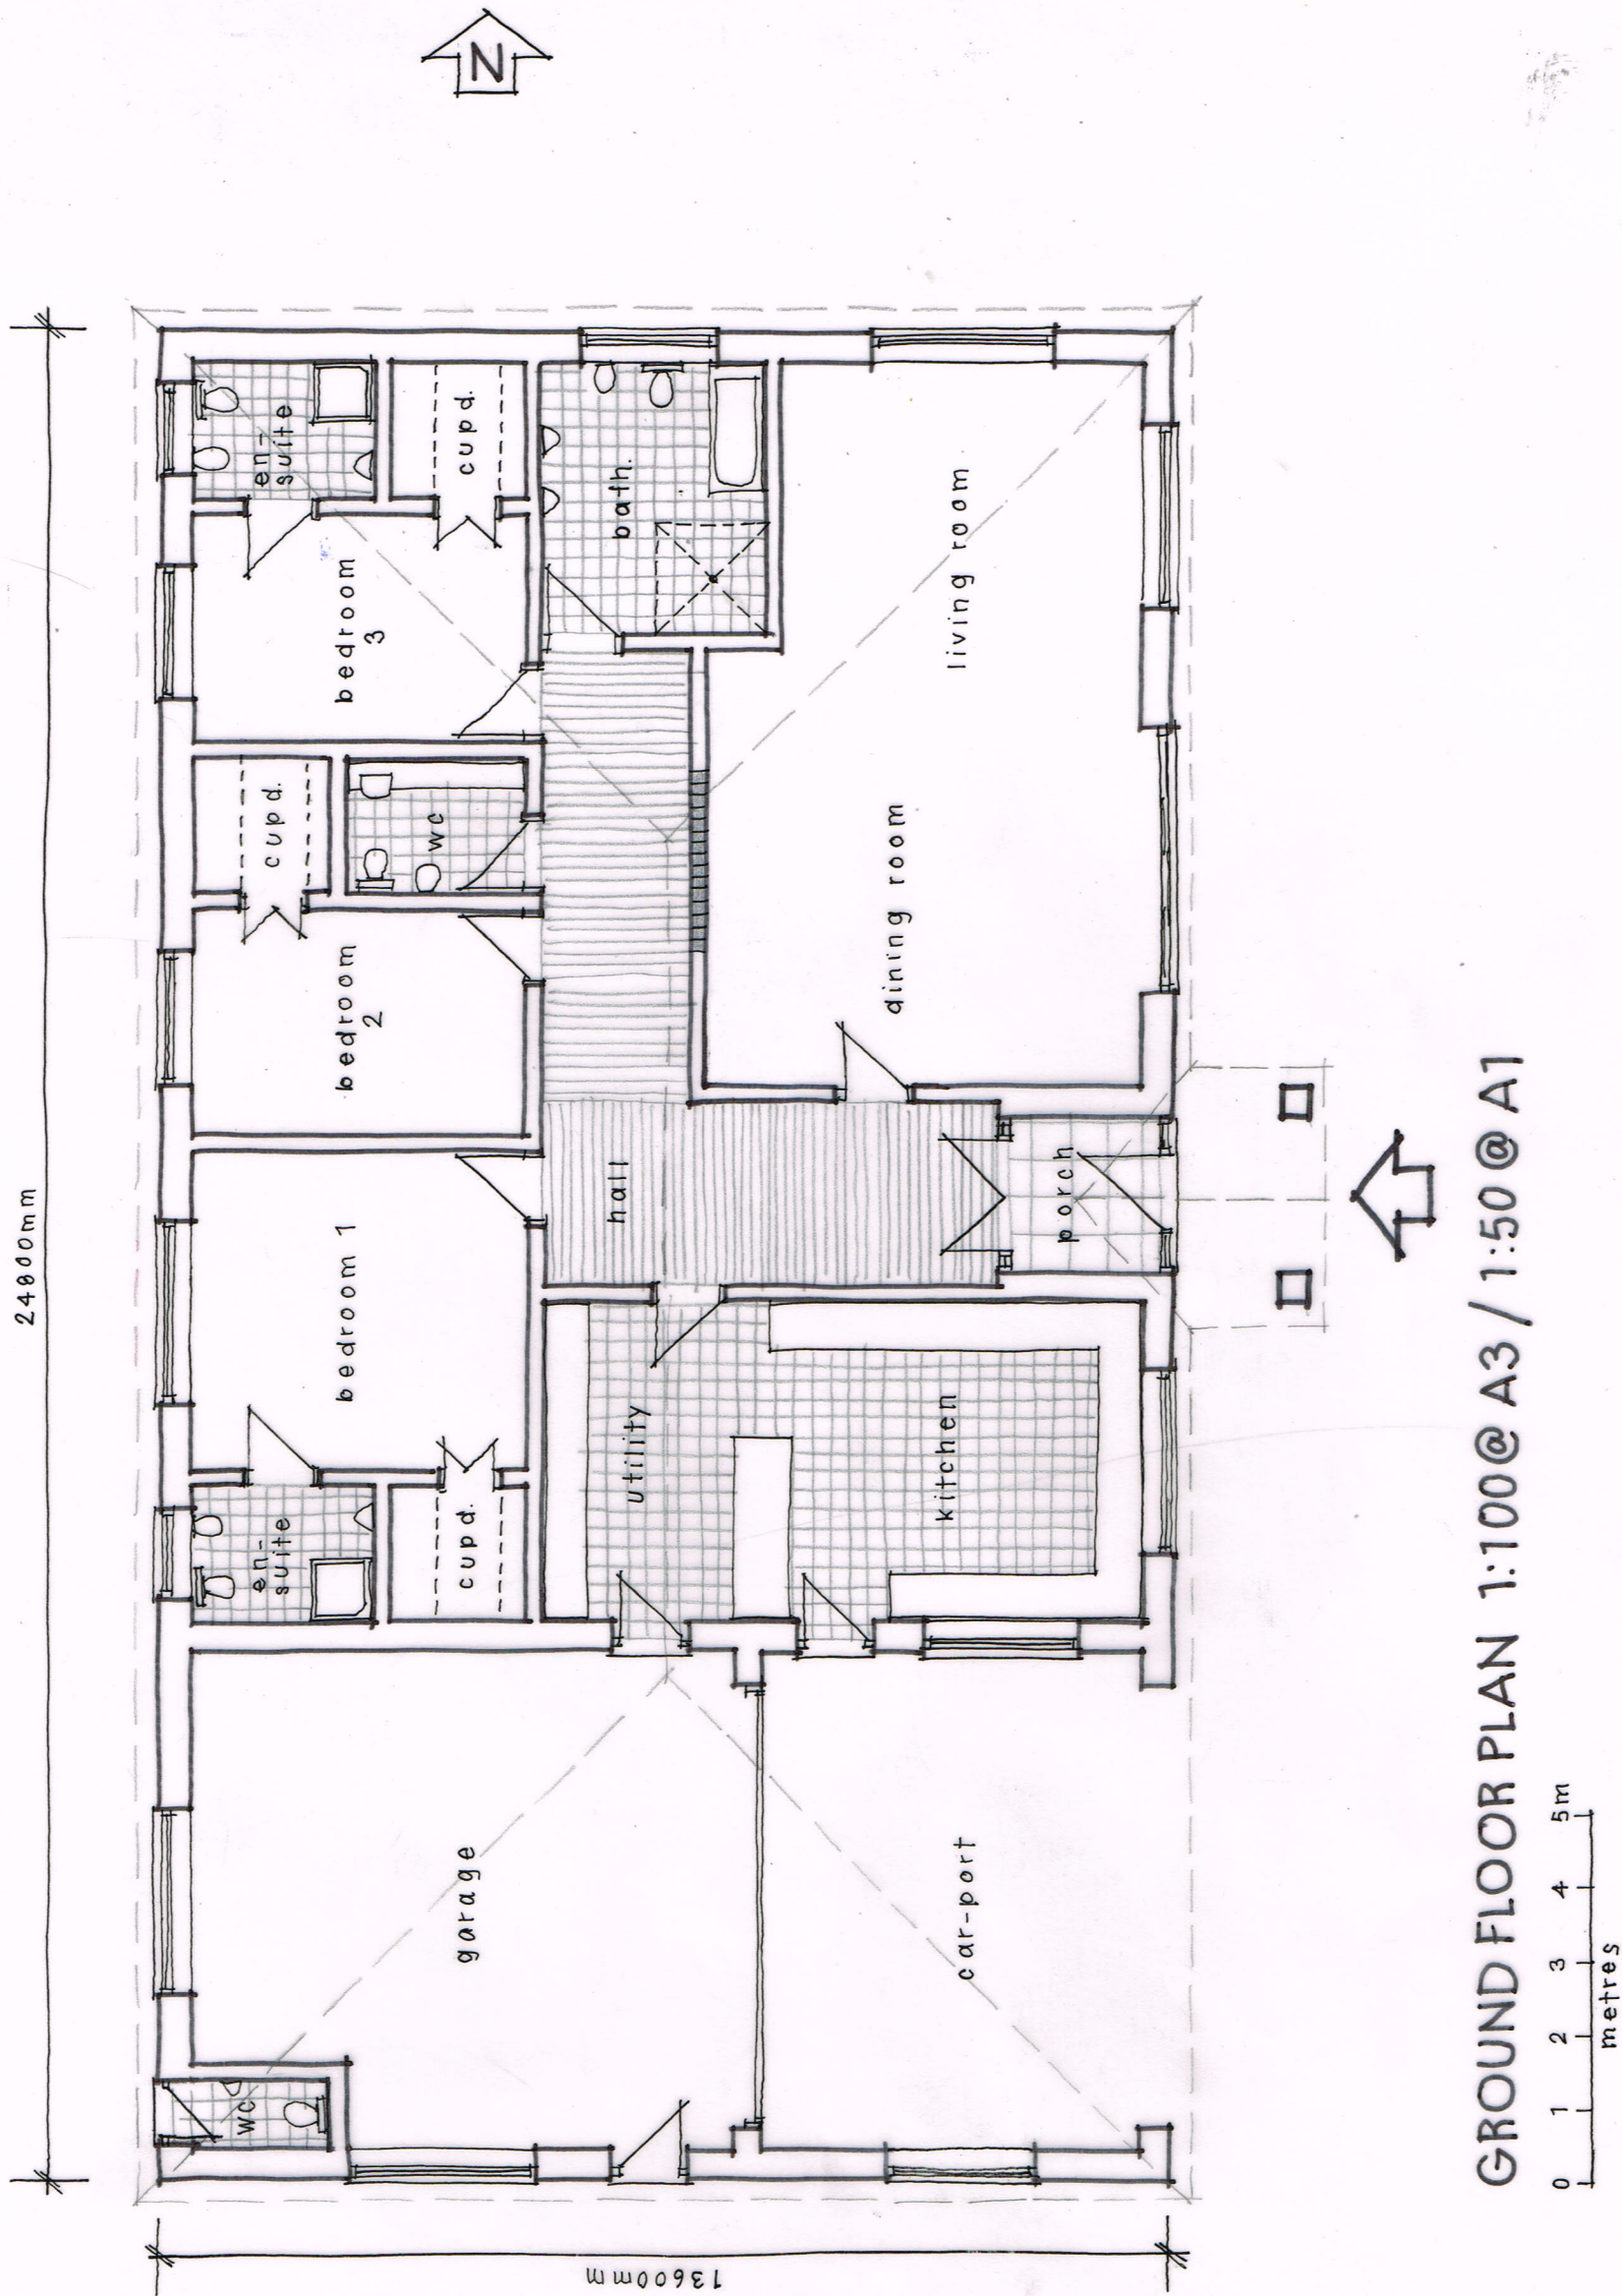

NEW DWELLING AT
 WHITE LODGE, HANGLETON LANE,
 FERRING

Proposals 01

Feb 2020