

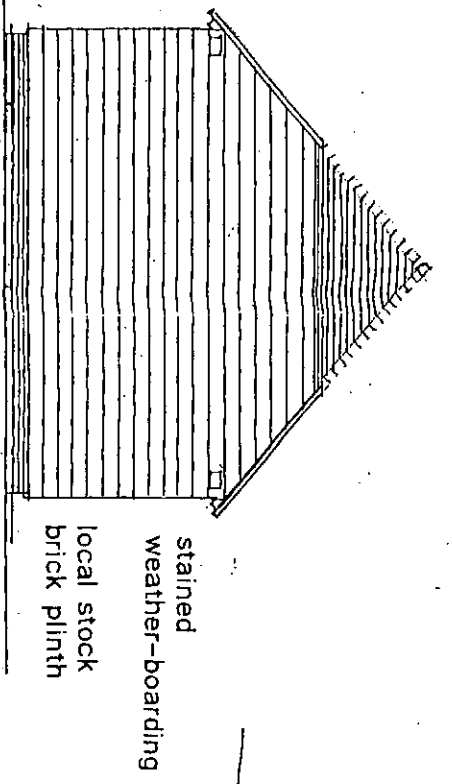


all materials to blend with existing house

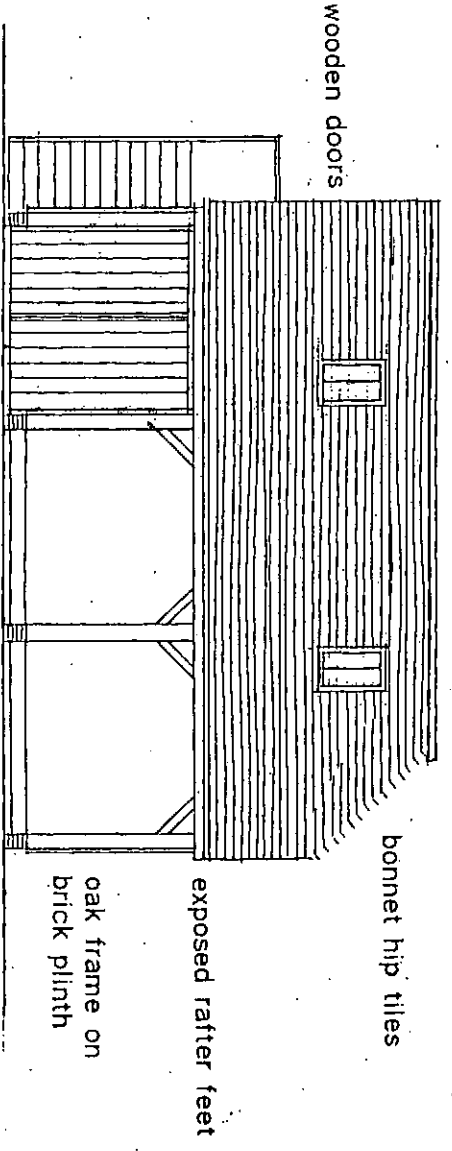


FRONT ELEVATION



SIDE ELEVATION

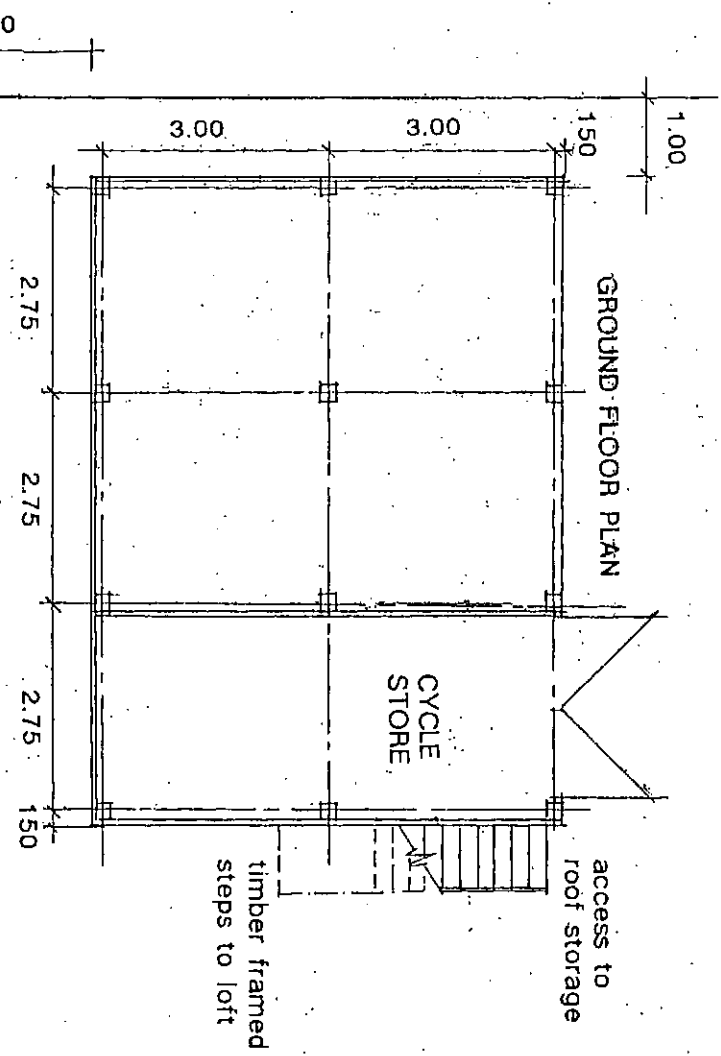


GROUND FLOOR PLAN

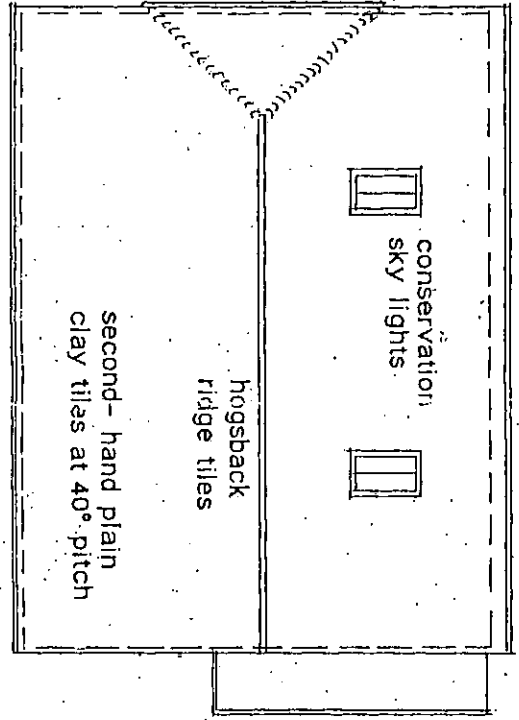


ROOF PLAN

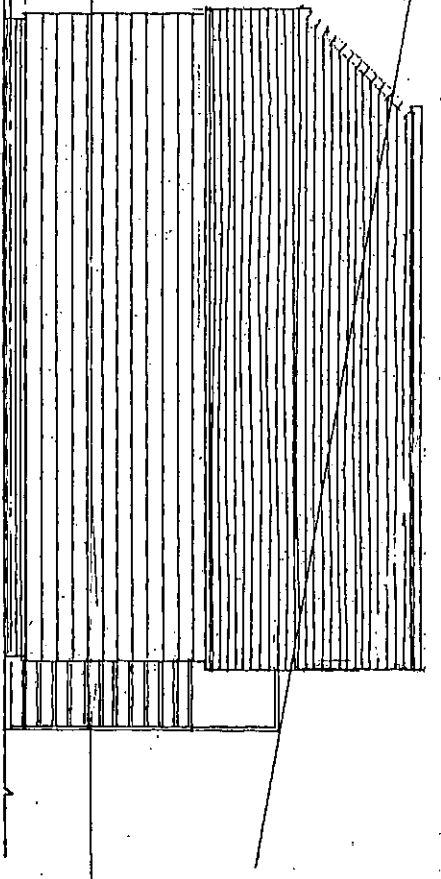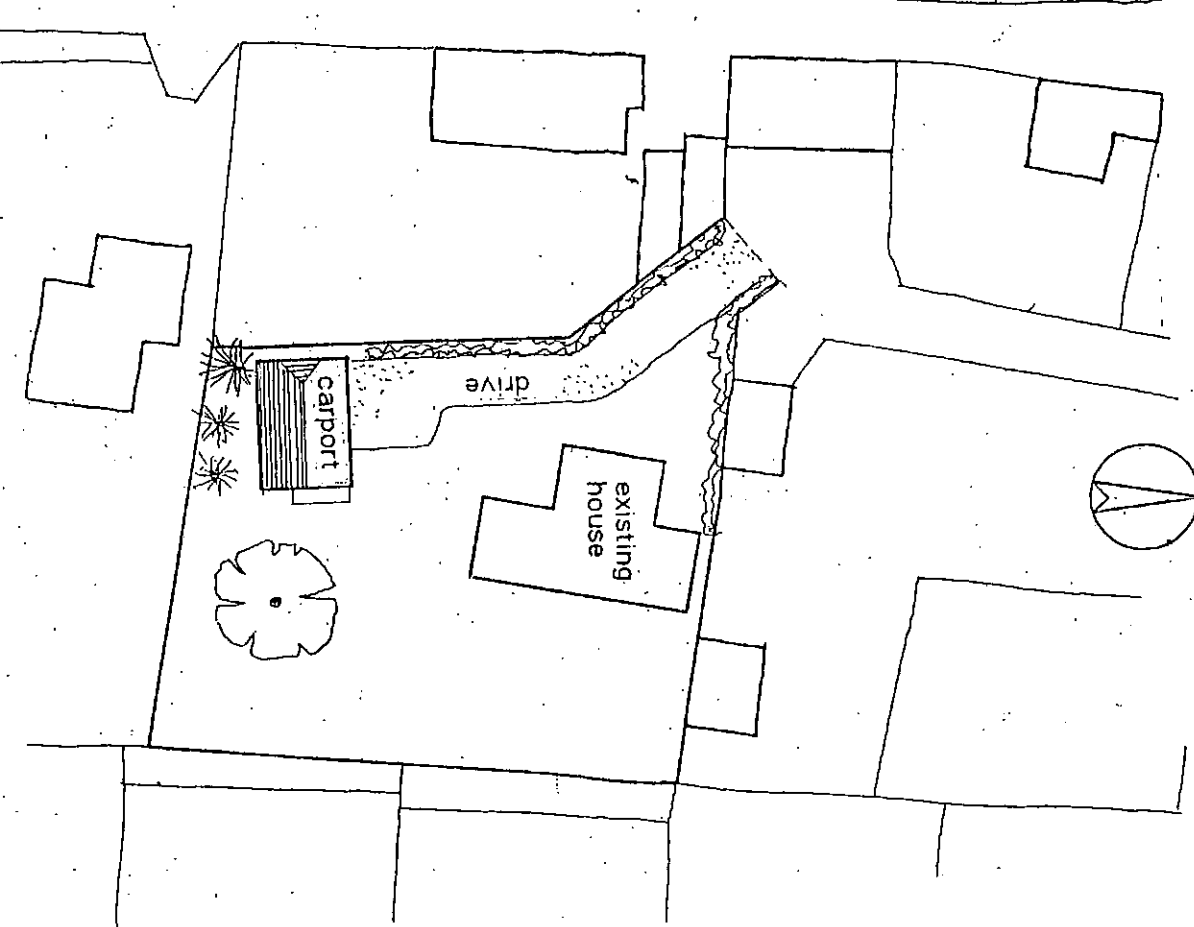

REAR ELEVATION

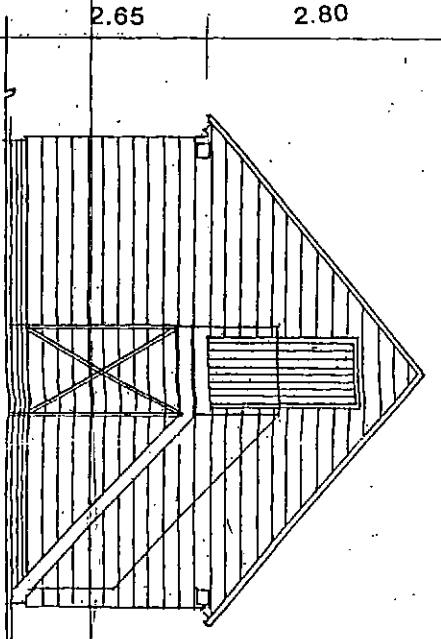

SIDE ELEVATION

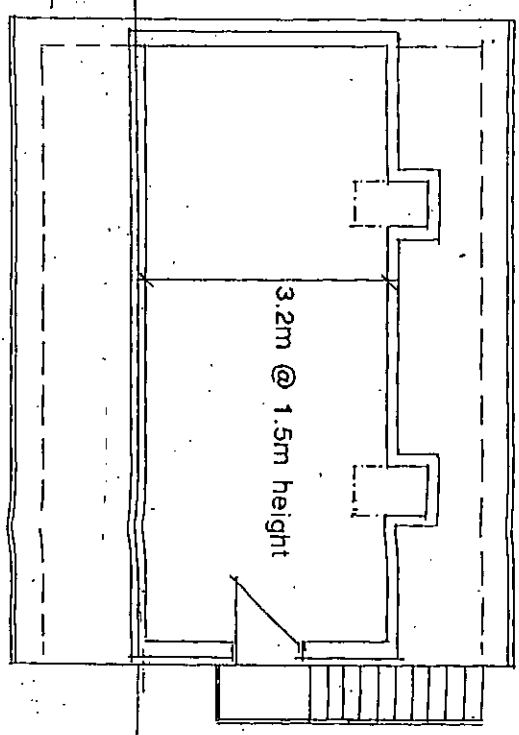

STORAGE LOFT

This drawing is the property of BAKER ASSOCIATES and must not be copied or reproduced in any way without the prior written permission of BAKER ASSOCIATES.

Copyright © BAKER ASSOCIATES

PROPOSED CARPORT & STORE
EAGLE COTTAGE
HIGH STREET
ANGMERING
SUSSEX BN16 4AH

BAKER ASSOCIATES

87 High Street, Sigmund, West Sussex, BN44 3DE
Tel: 01903 814006 Fax: 01903 816844

SCALE	DEG. No.	REV.
1:100		
DATE	07.698.3	A
26.3.08		