



SINGLE STOREY EXTENSION

Patio
Fence

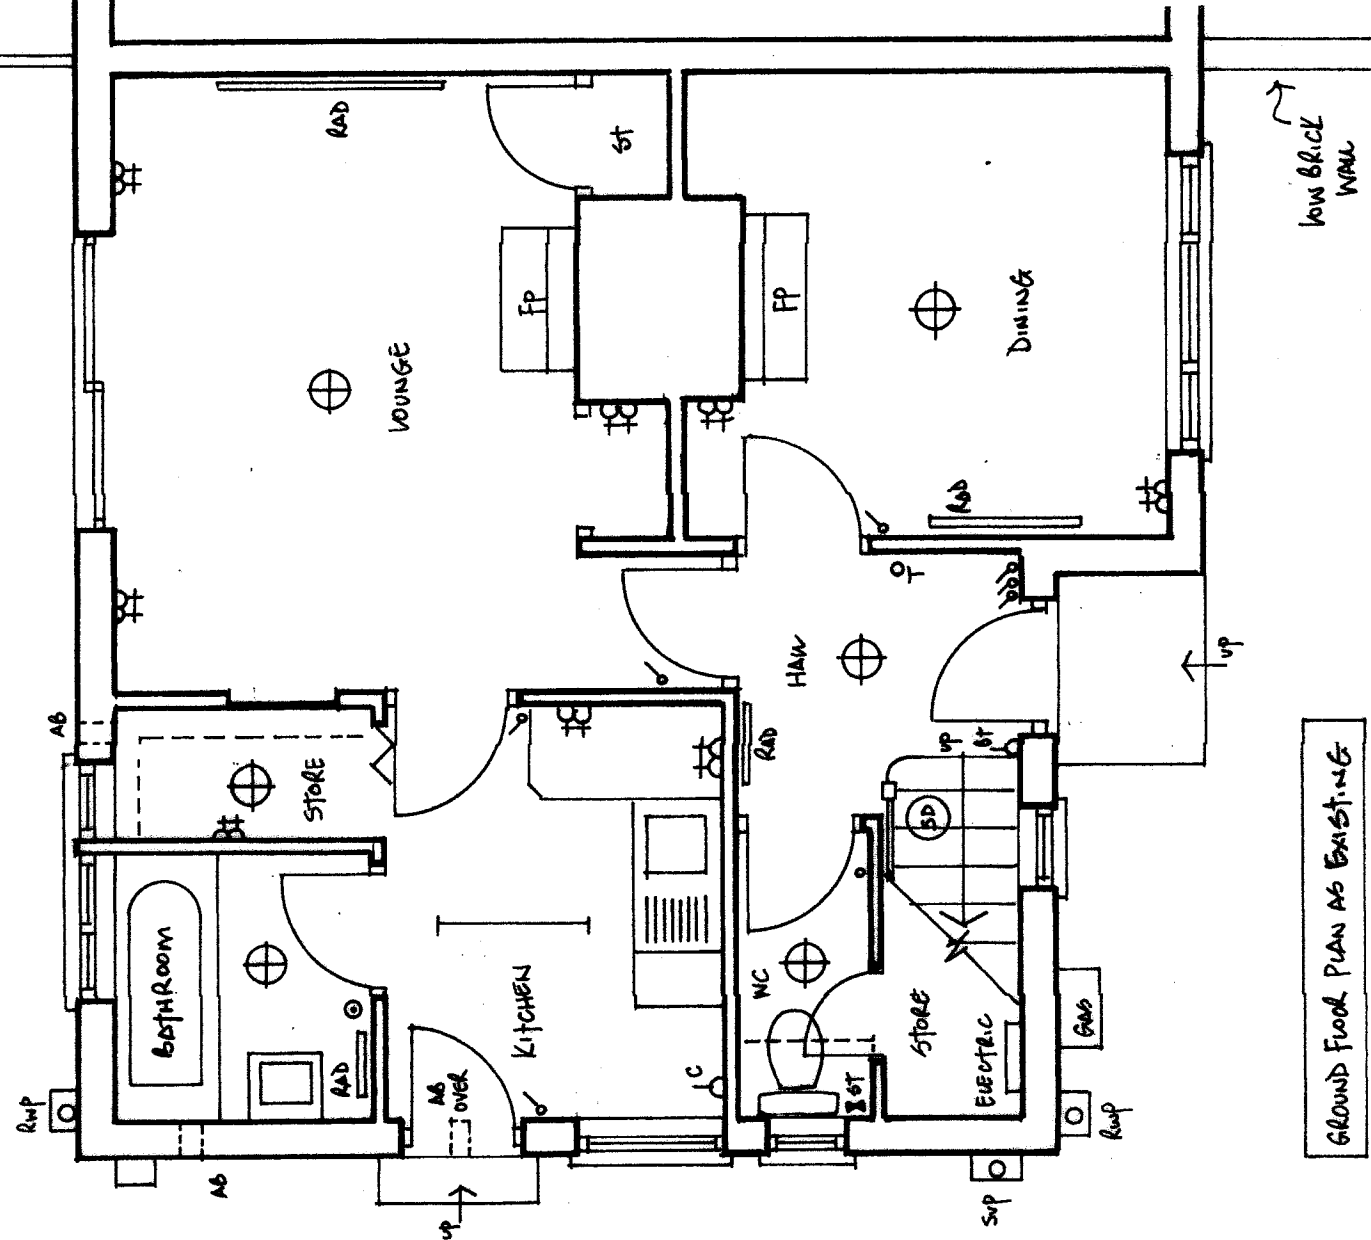

GROUND FLOOR PLAN AS EXISTING

boundary

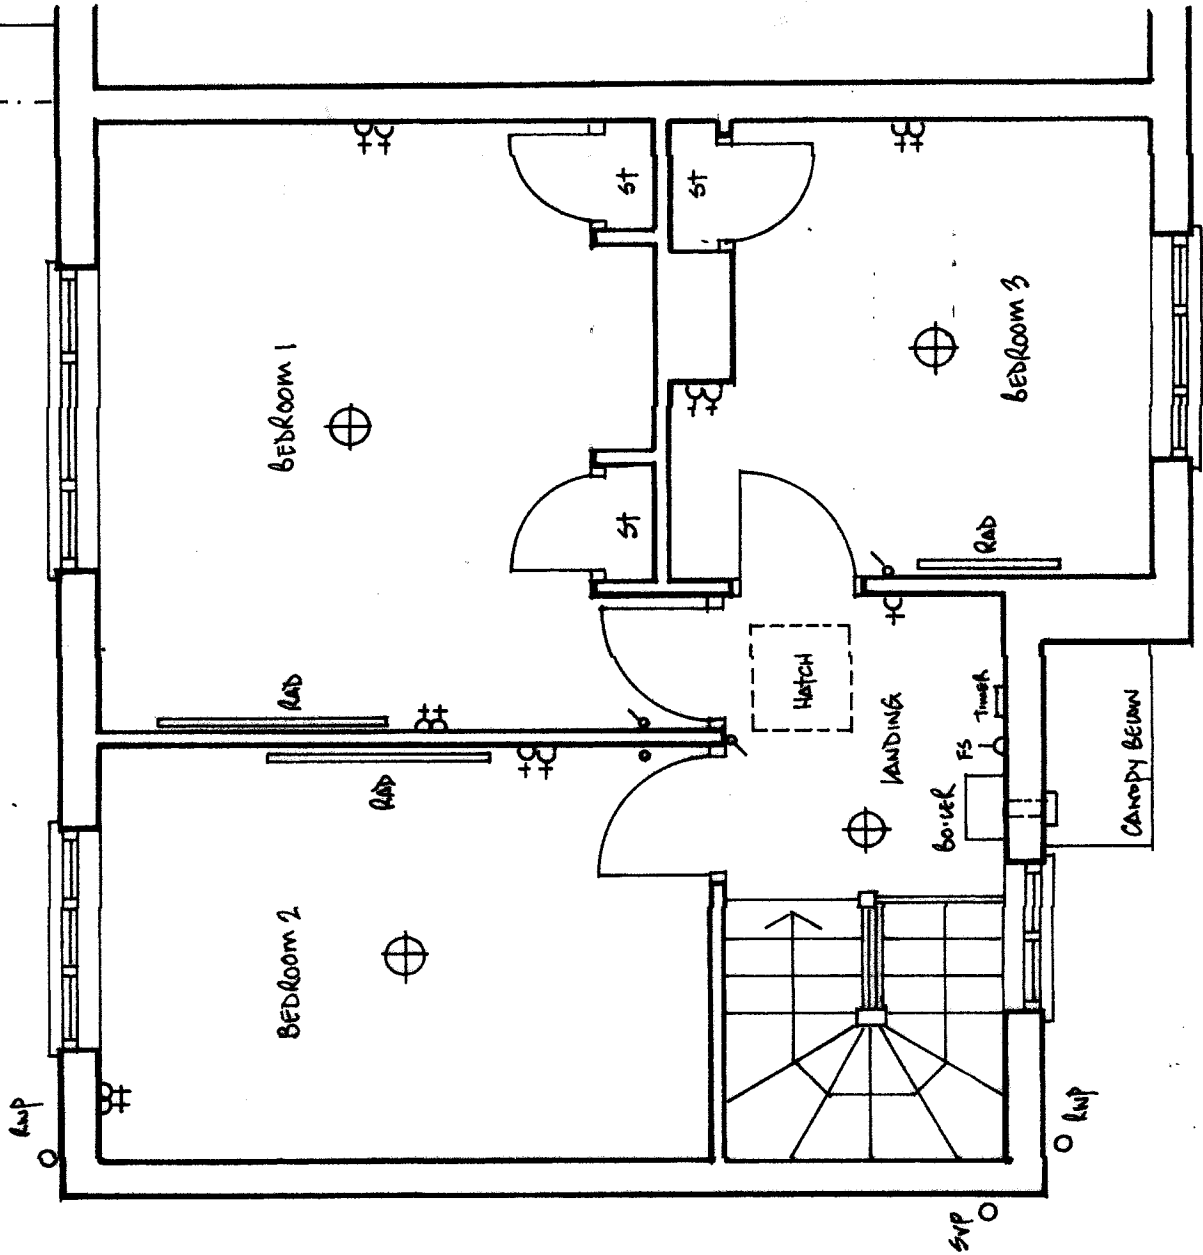

0 1 2 3m
SCALE BAR 1:50

FIRST FLOOR PLAN AS EXISTING

Brian Heap Architectural Consultant Tel: 01905 830000 brianheaparchitect@btconnect.com	
5 Ham Manor Farm Cottages West Drive Angmering BN16 4JF	
Floor Plans as Existing	
December 2021	1:50 at A3
Drawing No. 21-20114-01 A	