
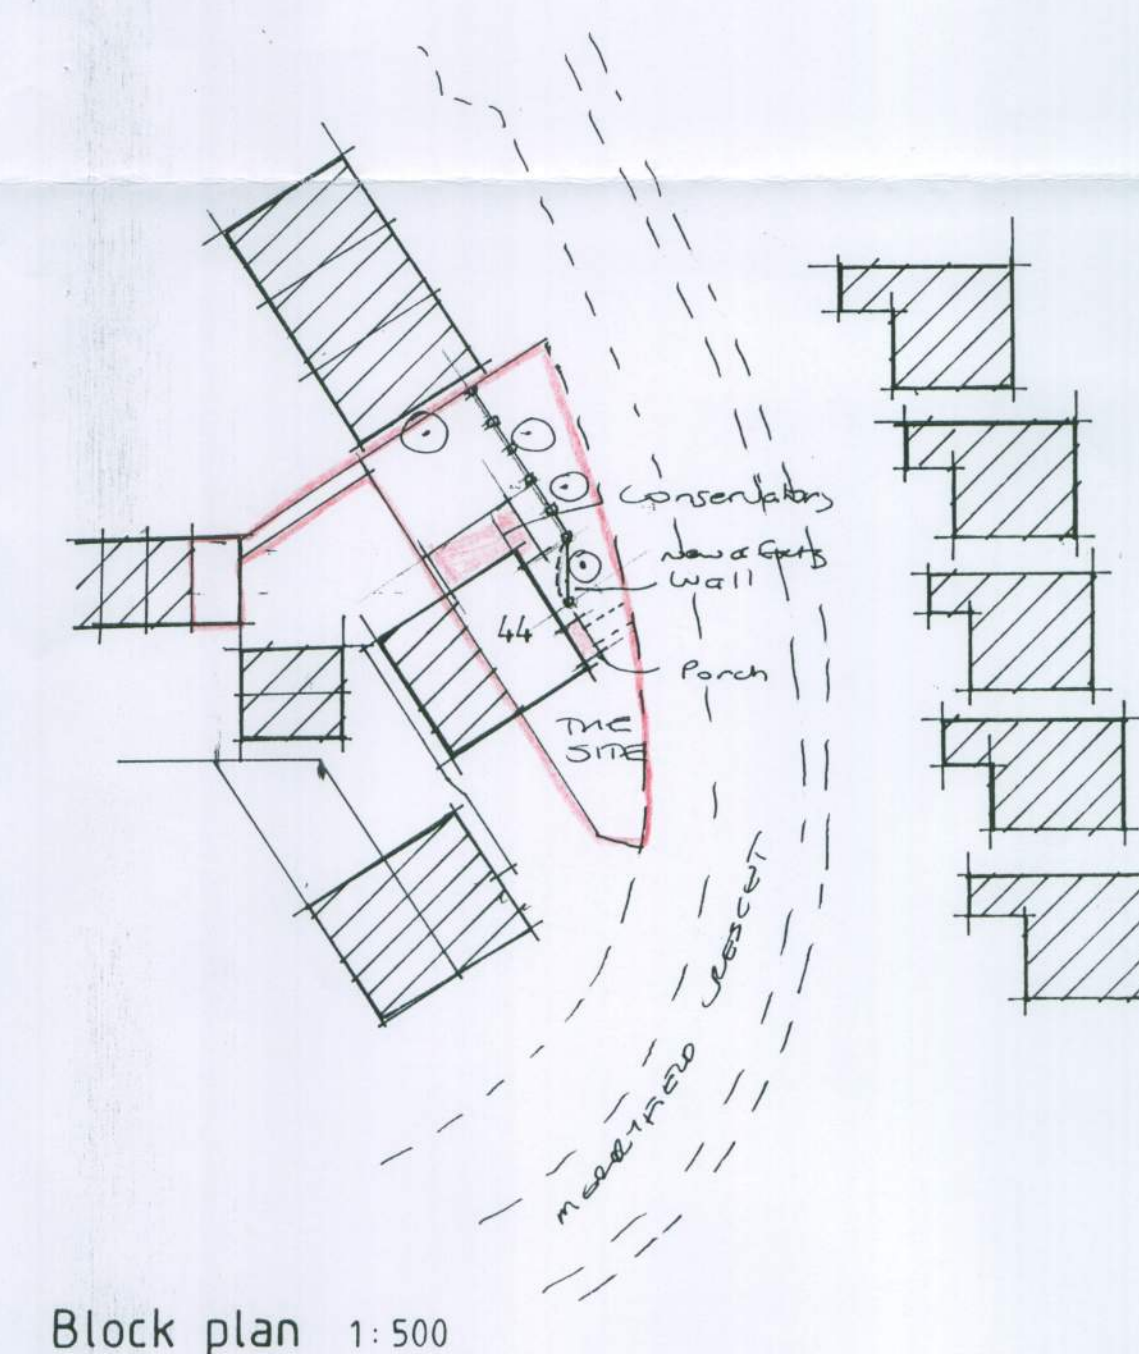
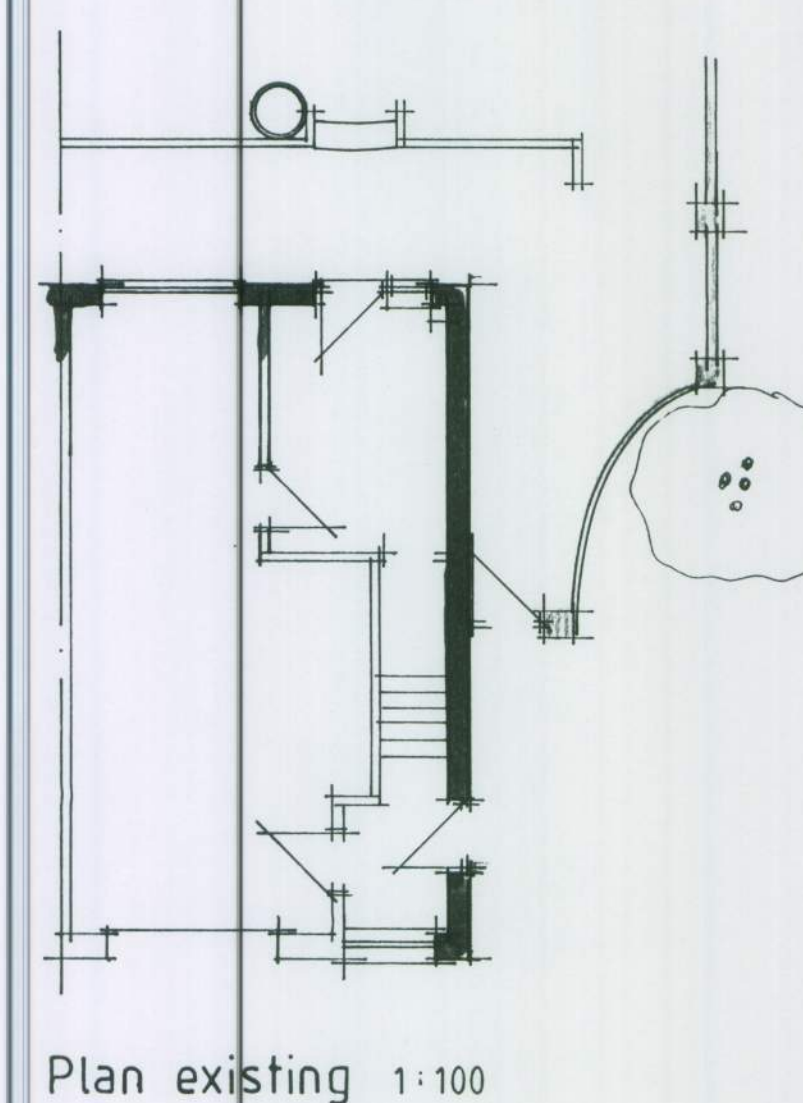
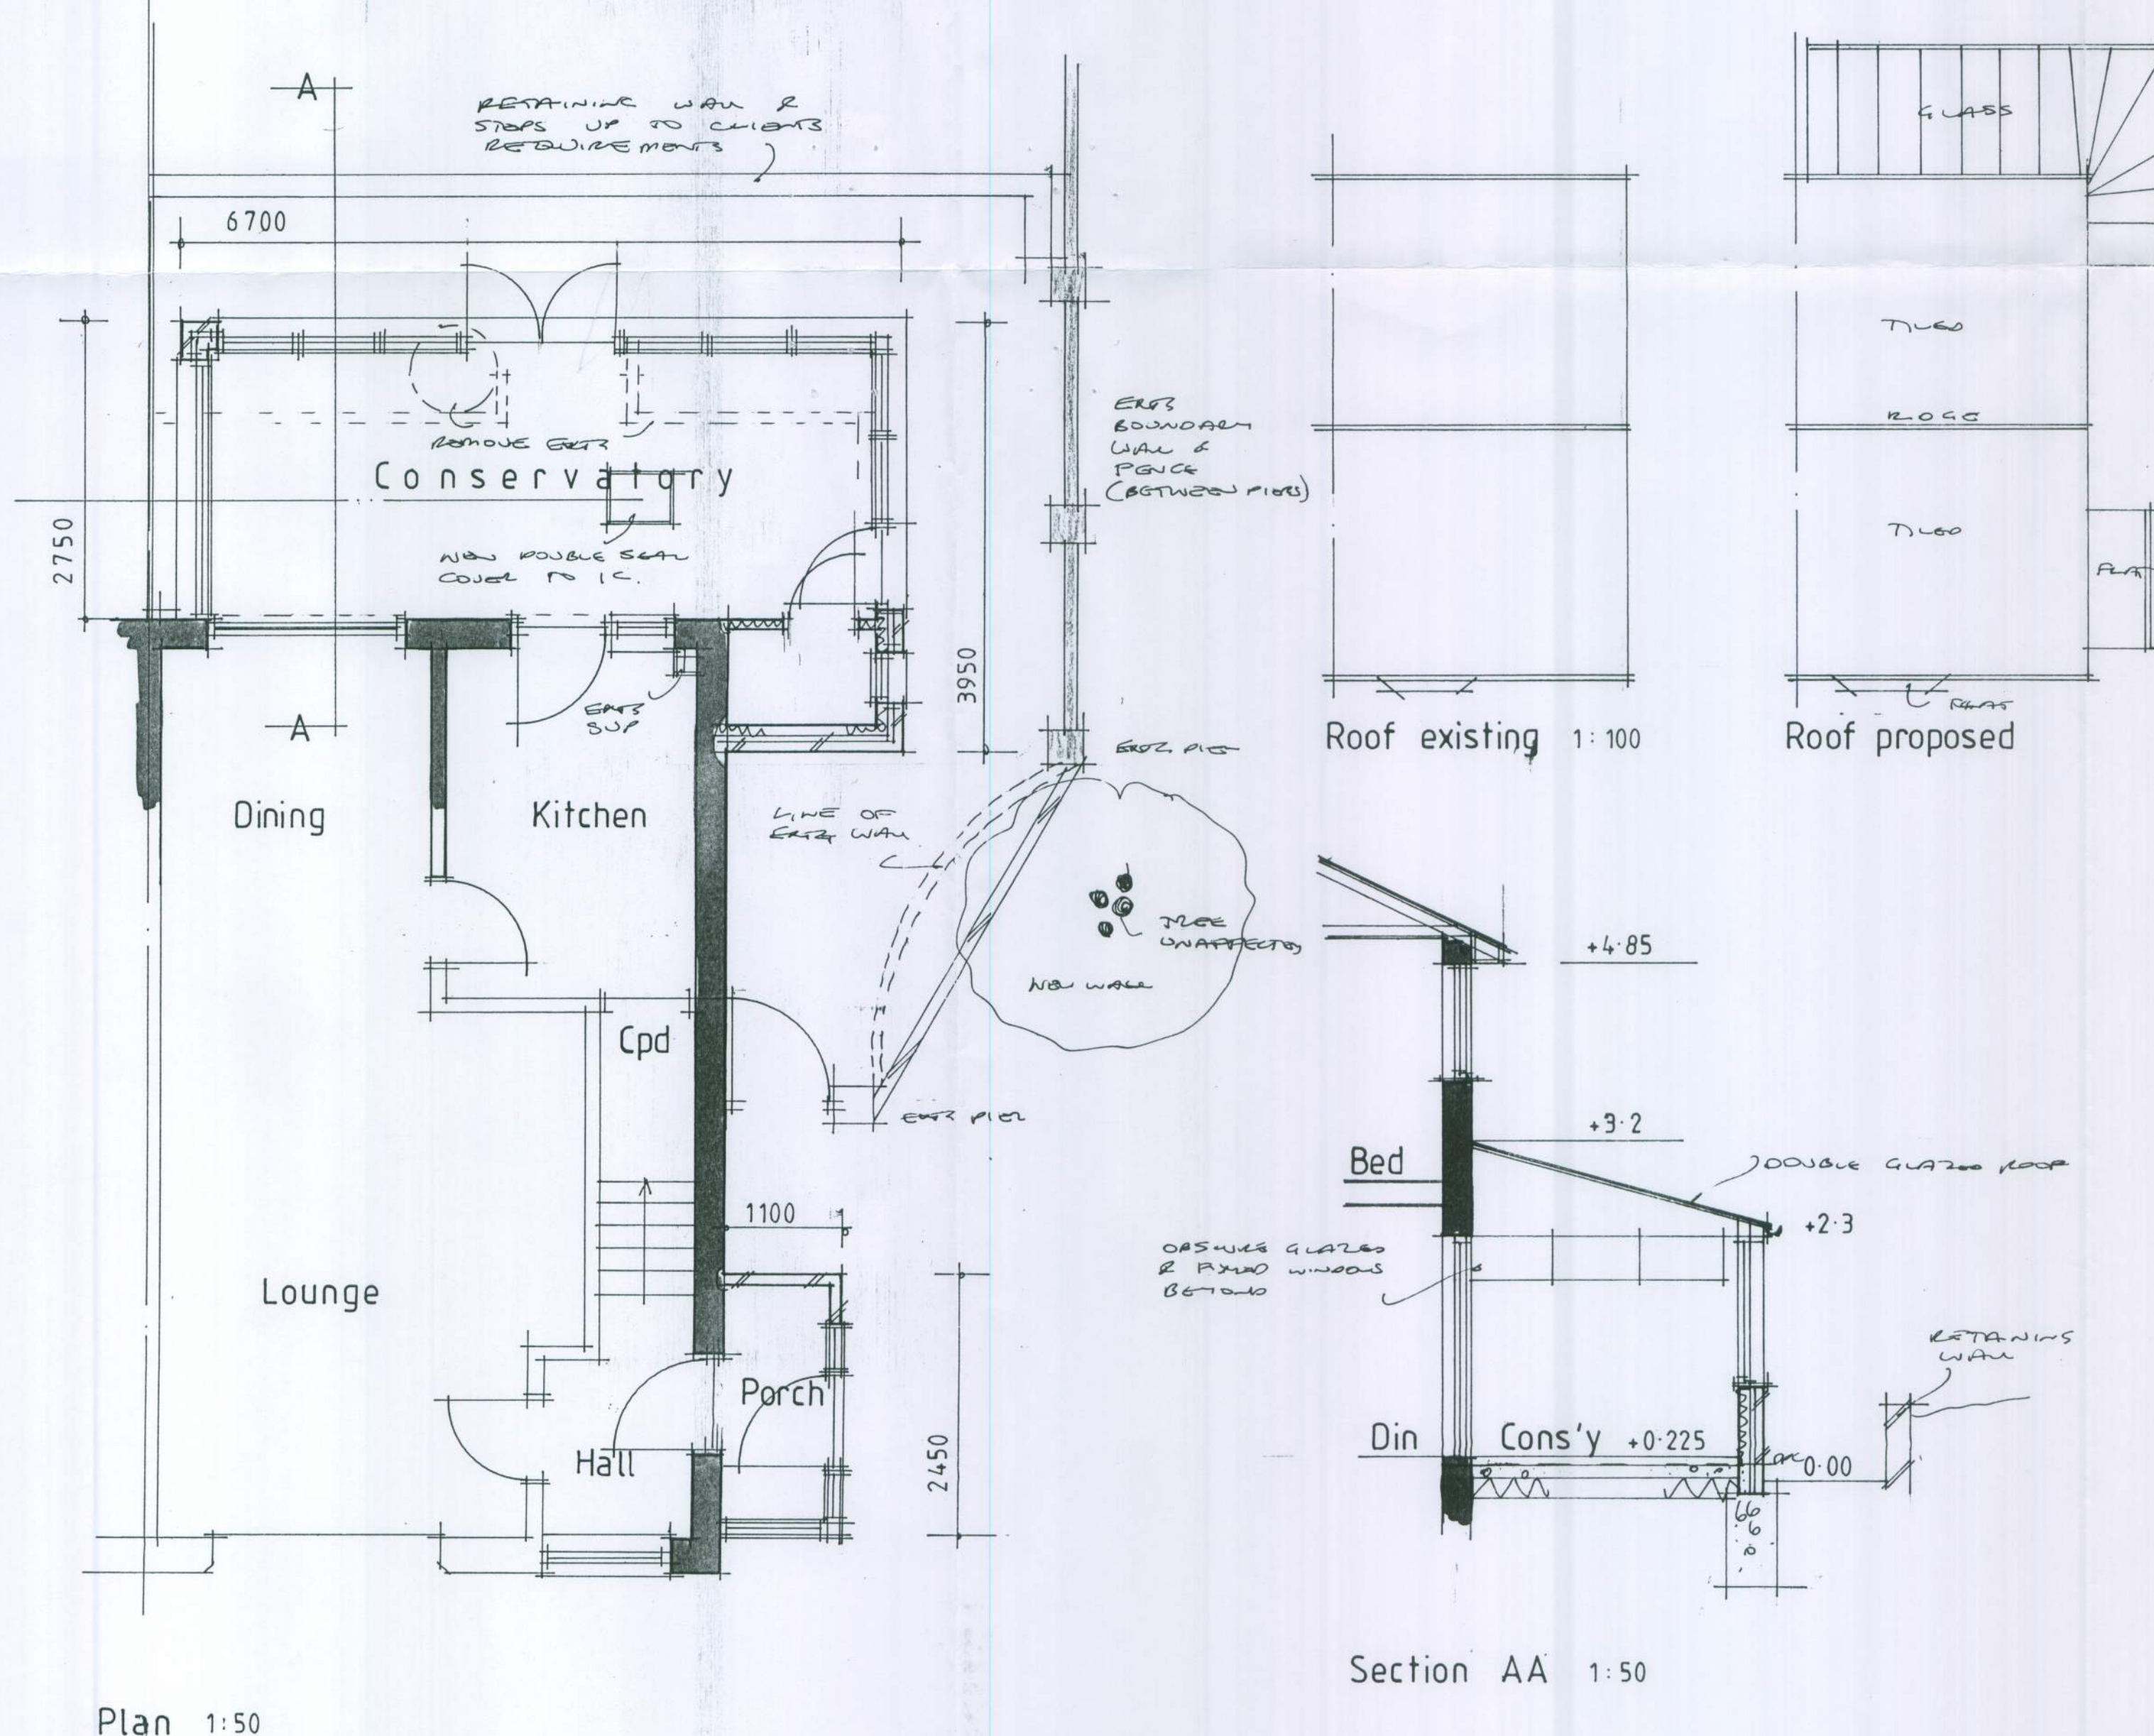
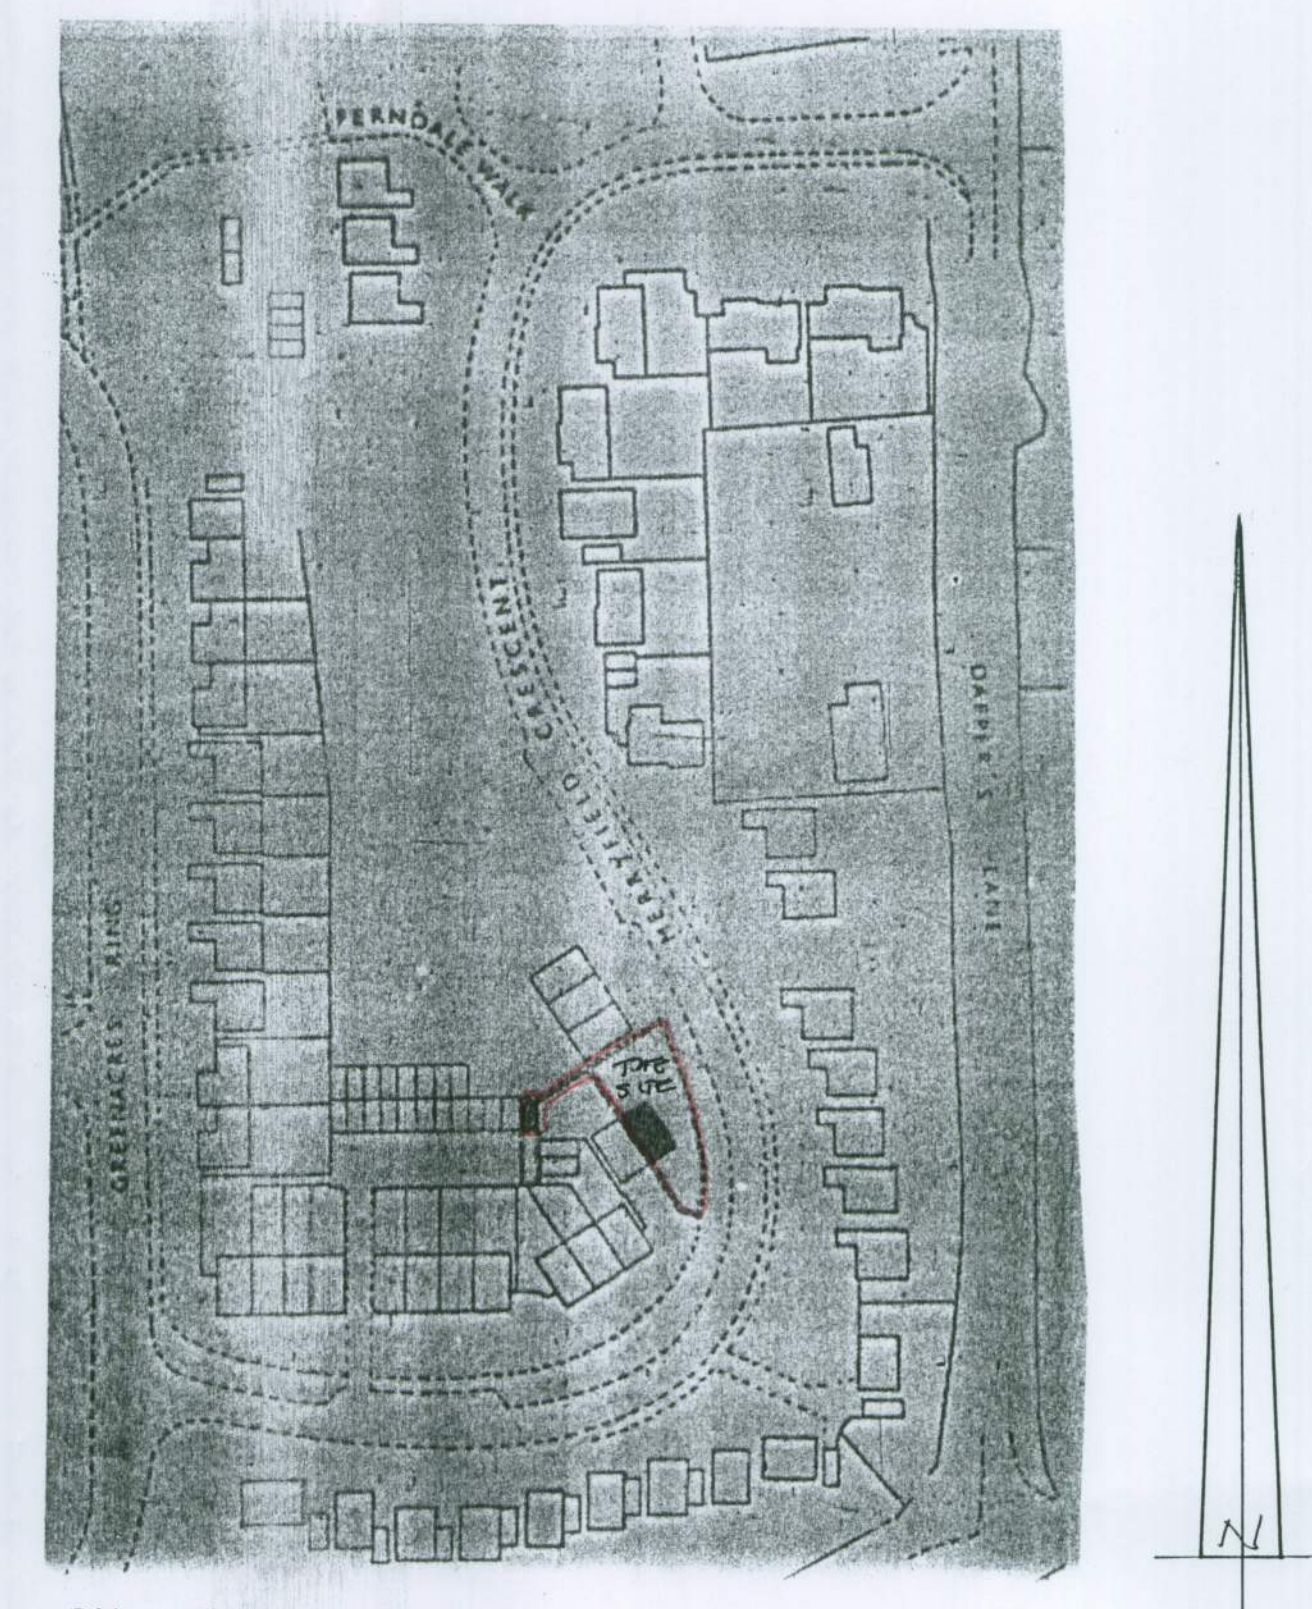


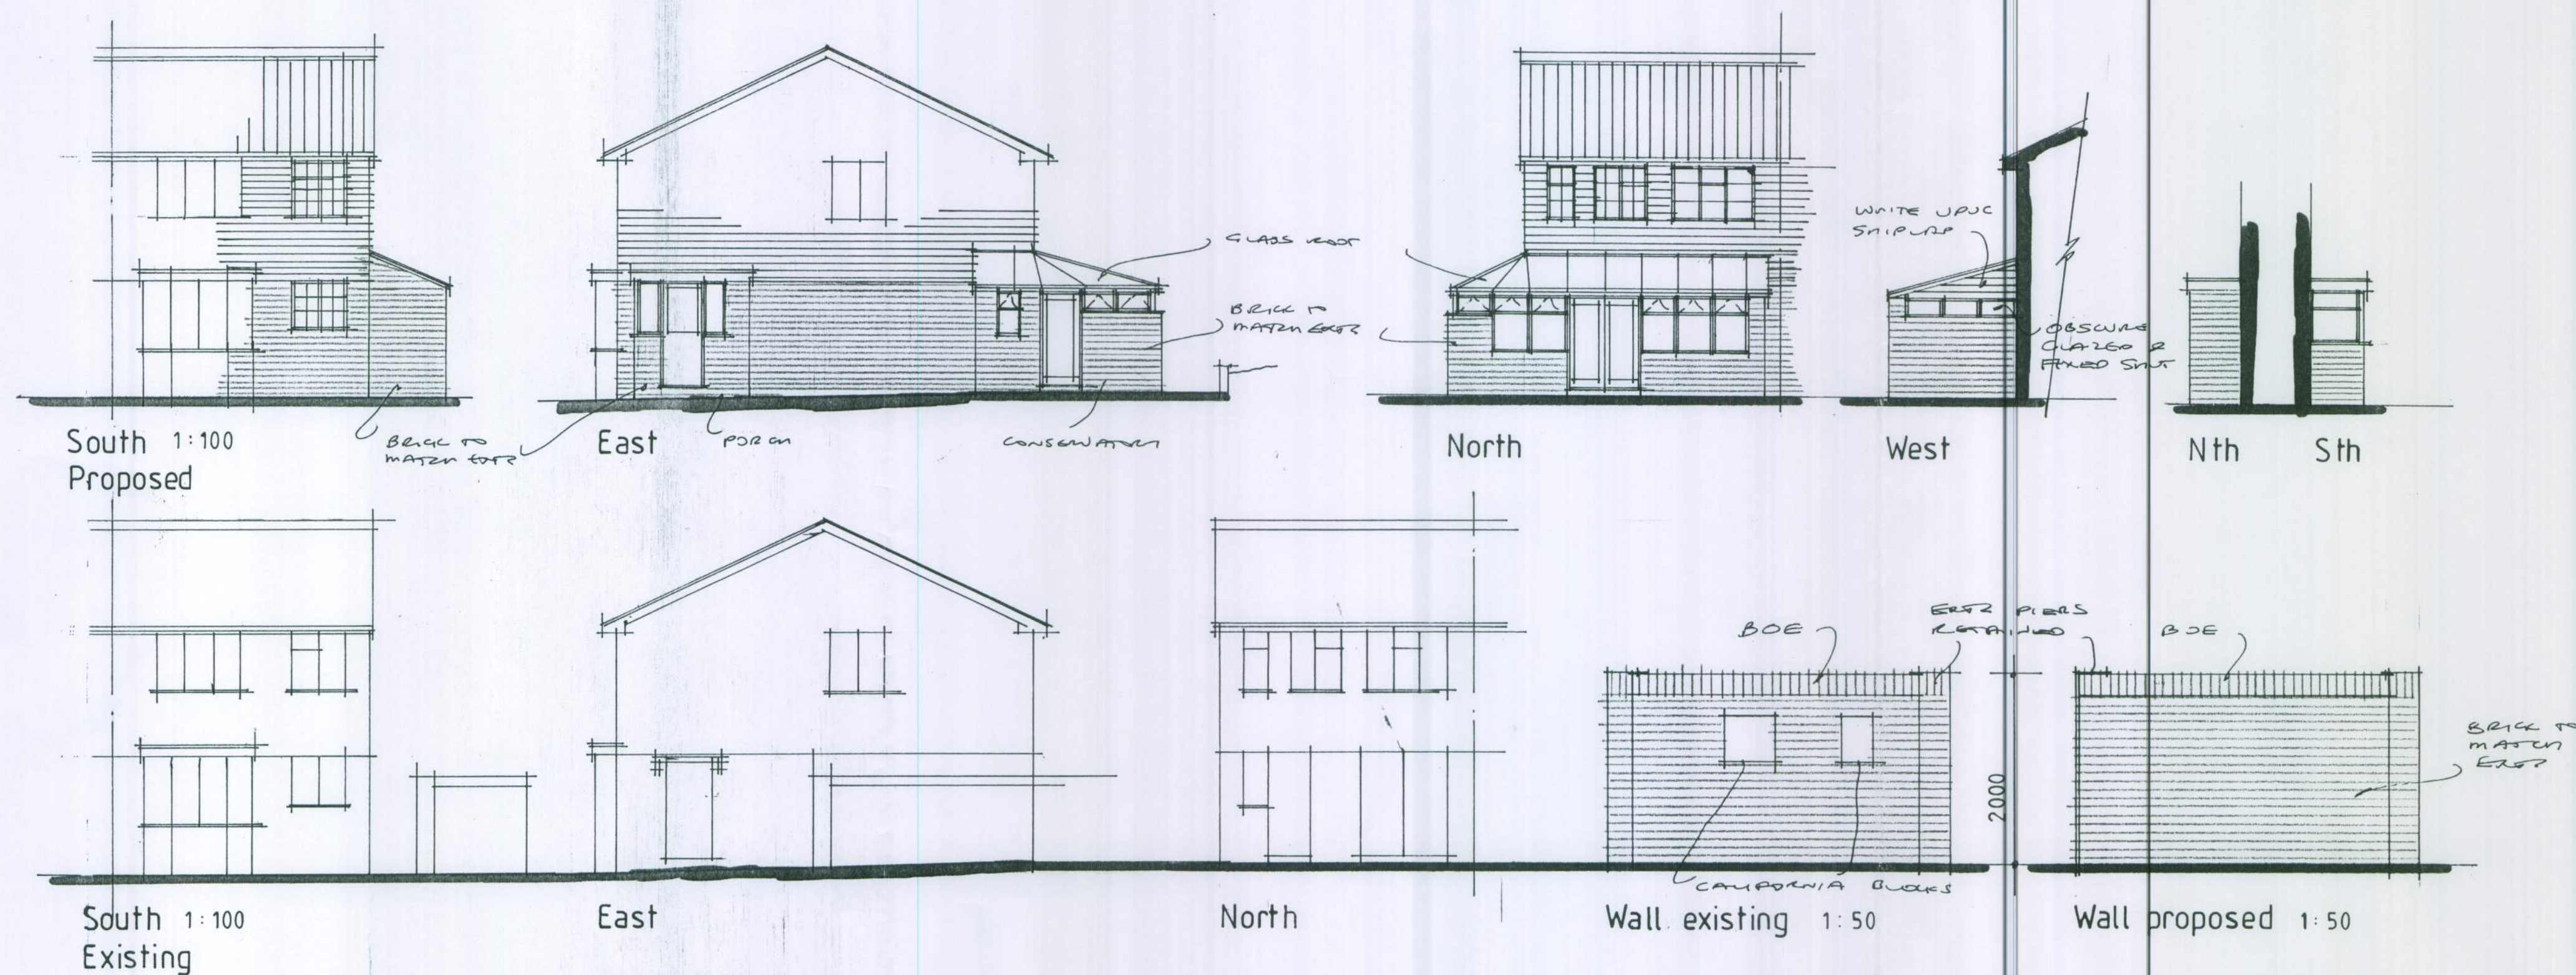

AJ SALTER & SON
 Architectural Technicians
 and Surveyors
 50 WINDSOR ROAD, WORTHING,
 WEST SUSSEX, BN11 2LY
 Tel/Fax: (01903) 209496
 E-mail: ajsalterandson@hotmail.com

C			
B			
A			
Client	MR. & MRS. WILES		
Address	44 Merryfield Crescent : Angmering		
Drawing	CONSERVATORY, PORCH & WALL	No.	2212:1
Scale	1:50 1:100 1:250	Drawn	B
		Date	APR 12