


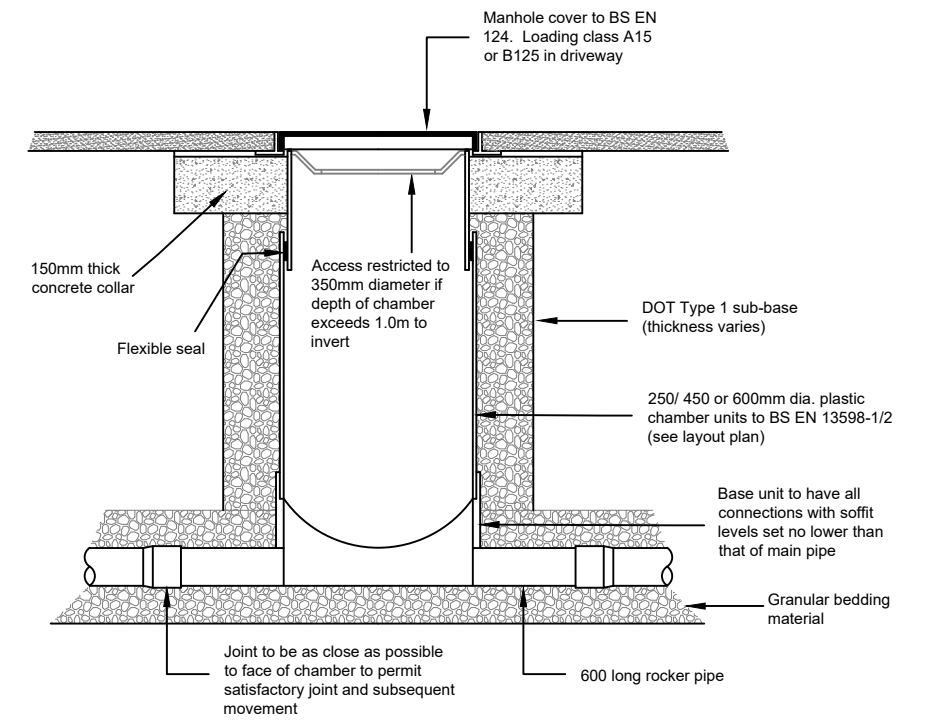
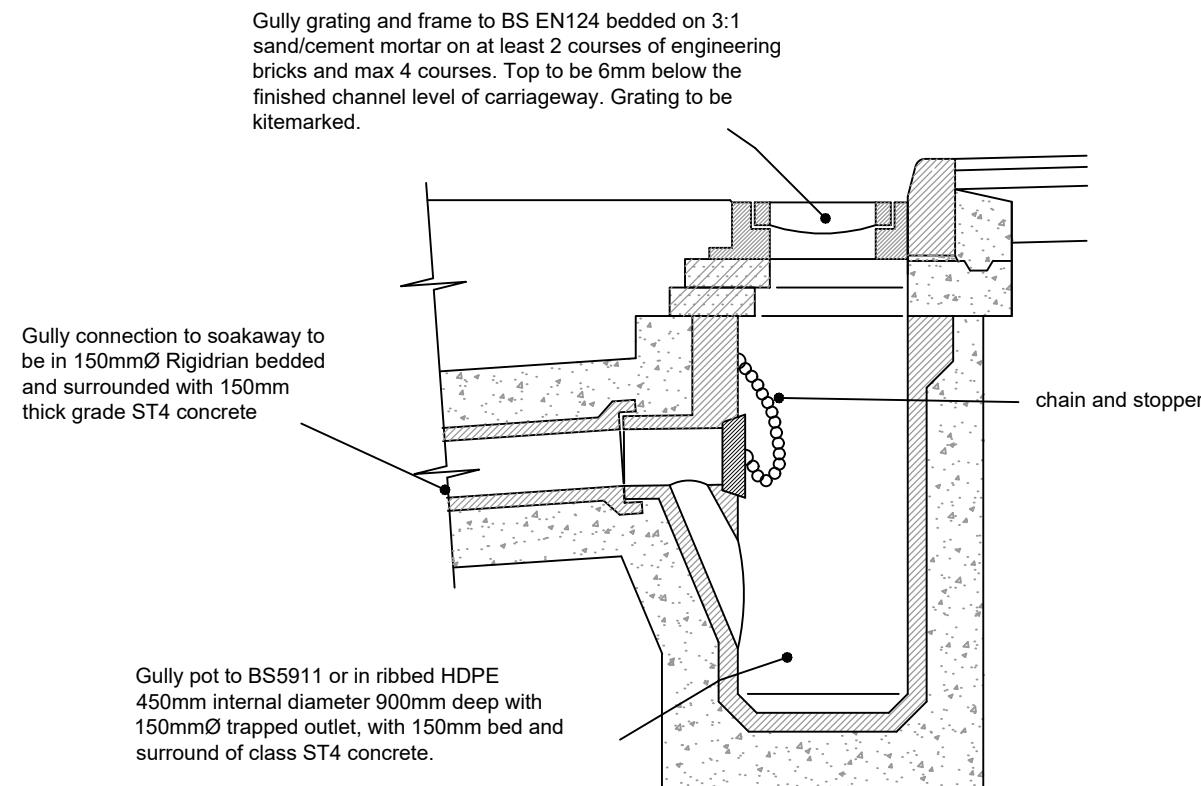
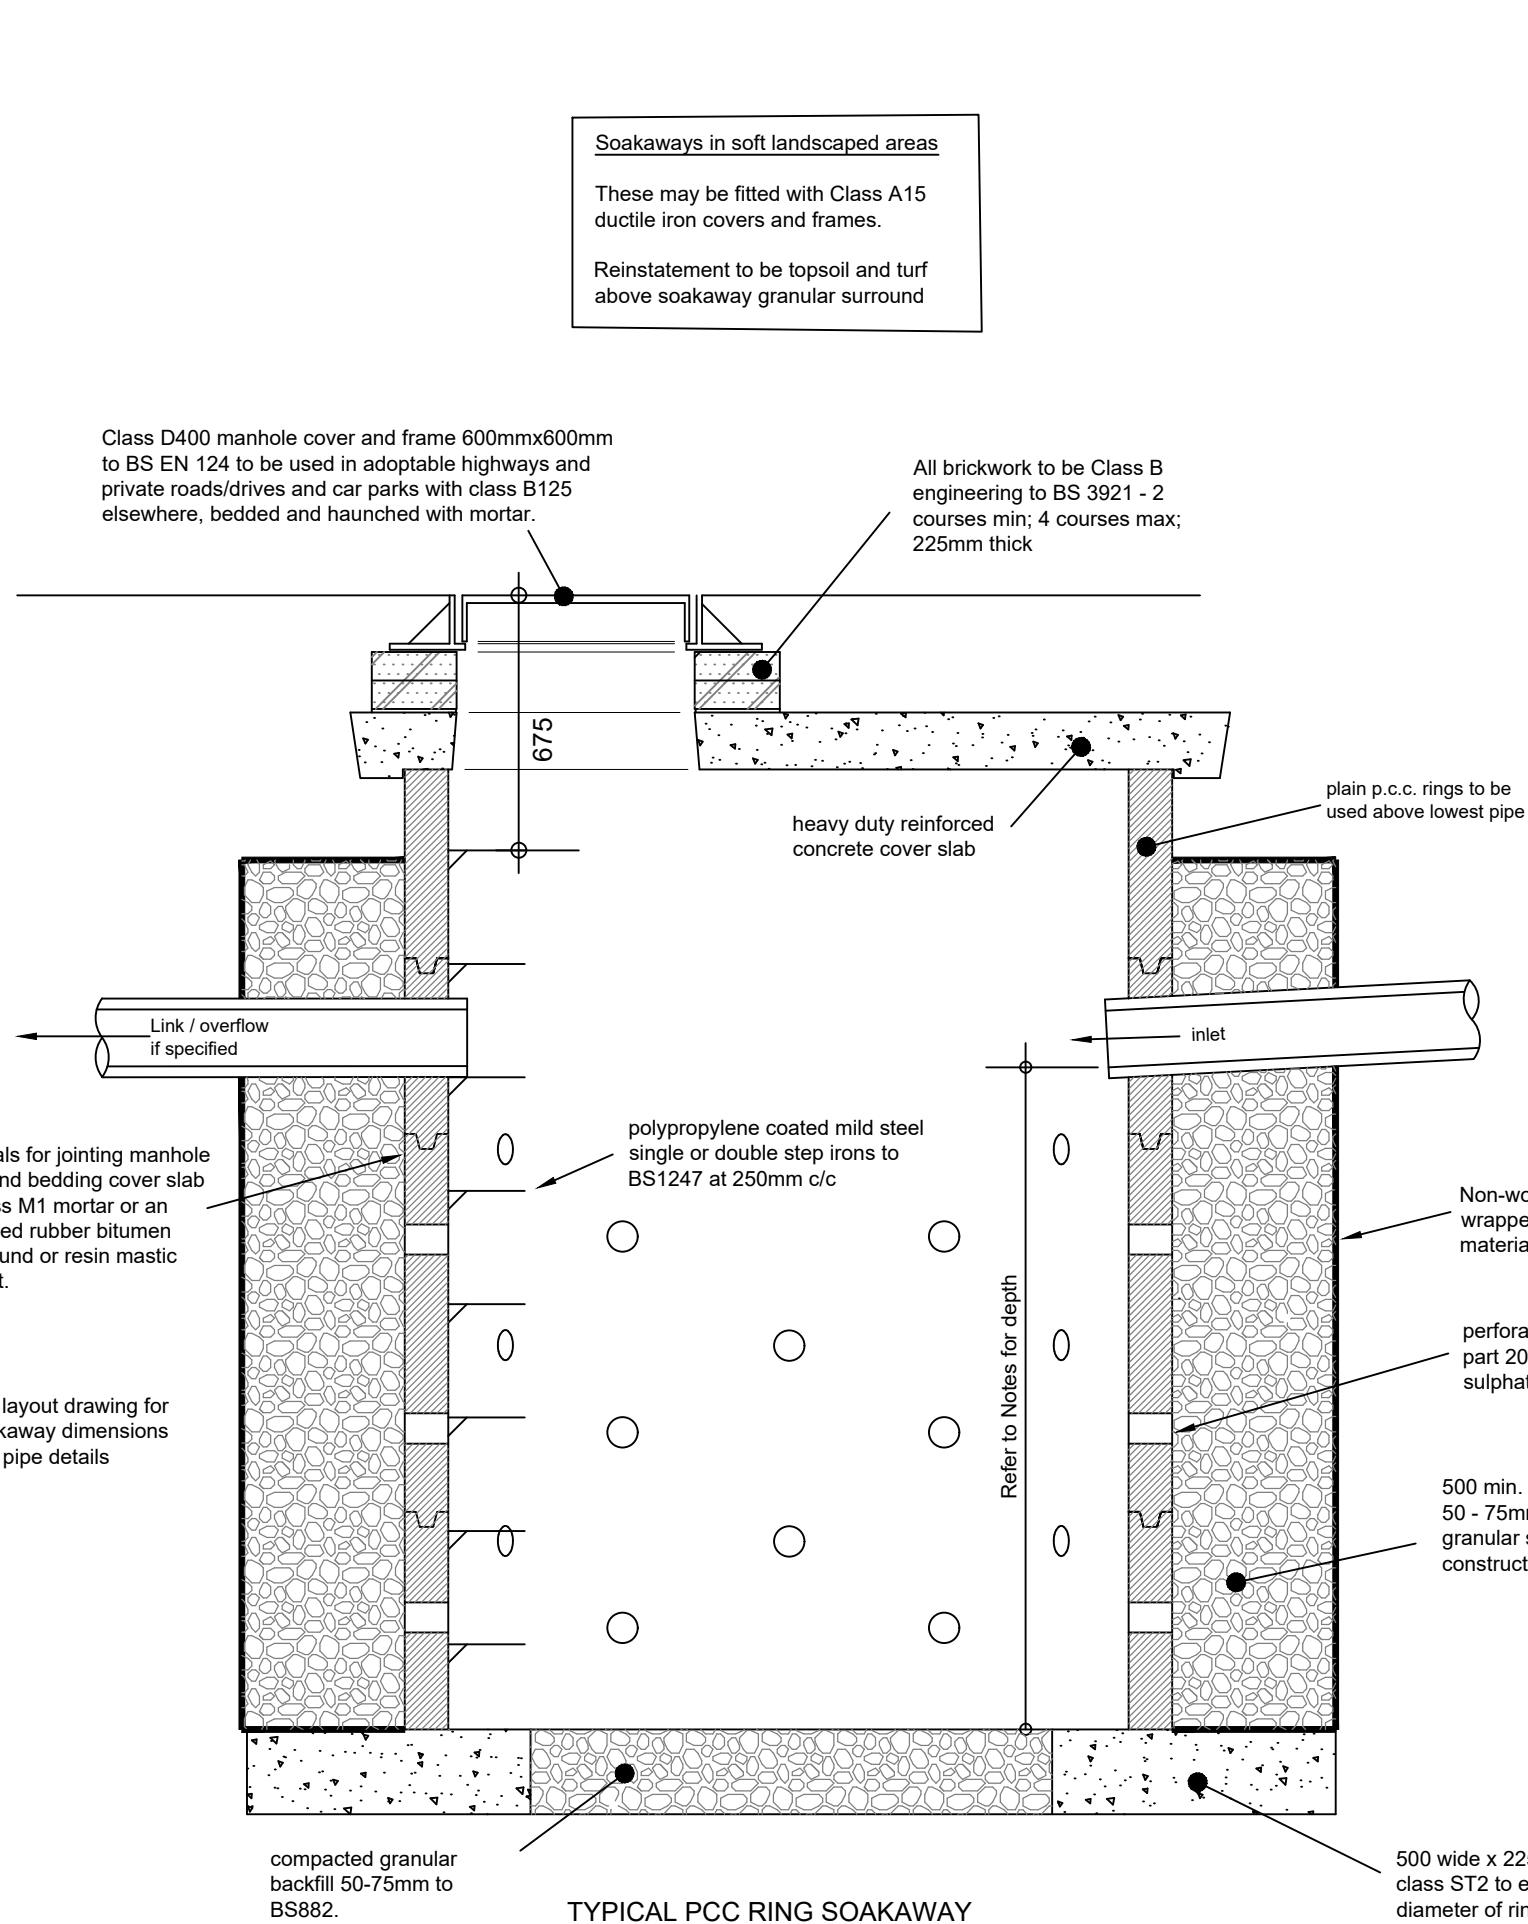


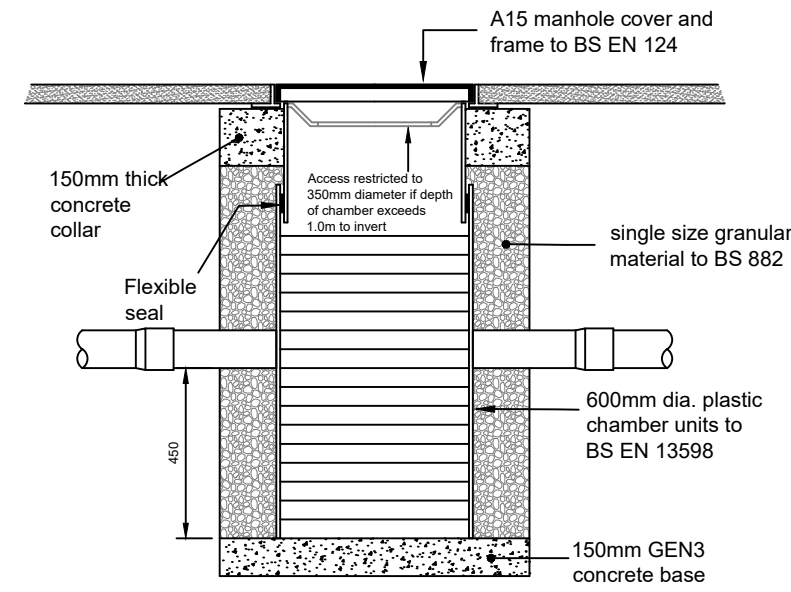

Typical Access Chamber Detail - Type 4
(for use in landscaped areas and footways)
Scale 1:20



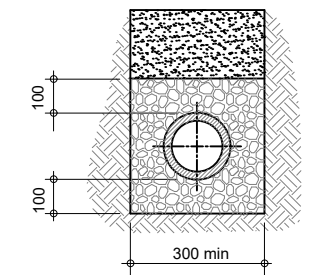


Typical Silt Trap Inspection Chamber Detail
(for use in areas not subject to vehicle loading)

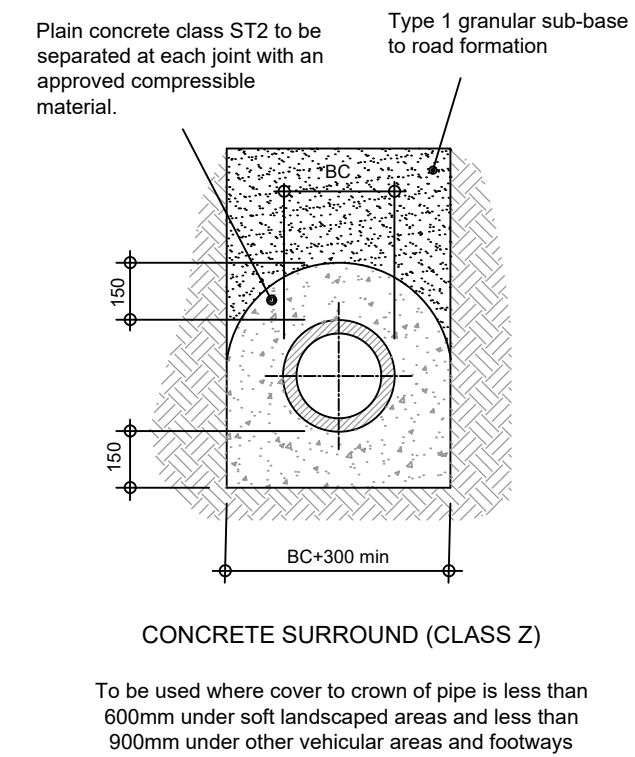

GRANULAR SURROUND (CLASS S)

To be used where cover to crown of pipe is greater than 600mm under private soft landscaped areas and greater than 900mm under drives. Concrete bed and surround to be used elsewhere

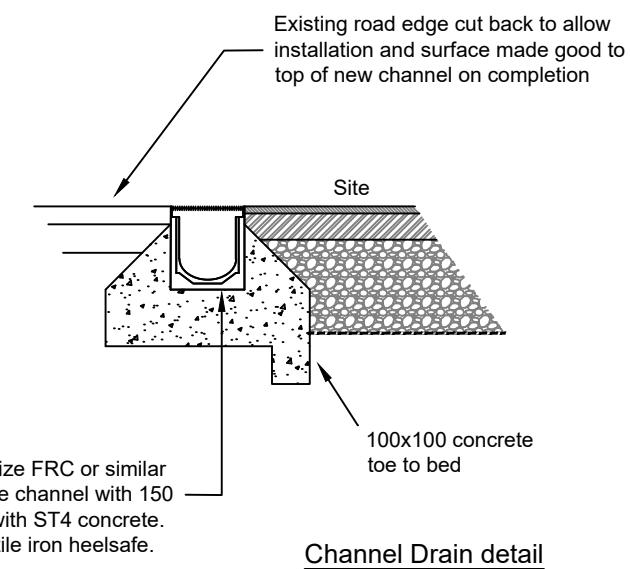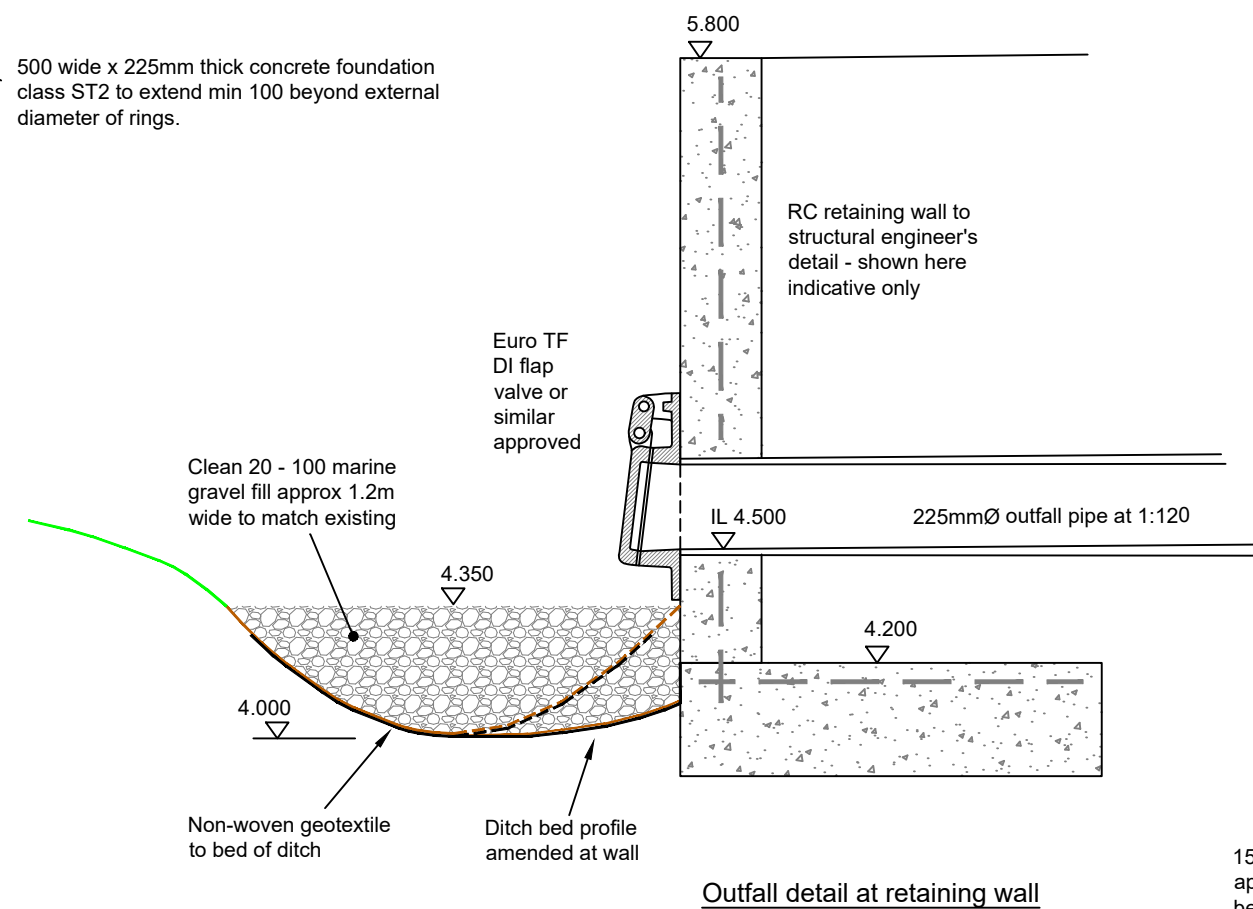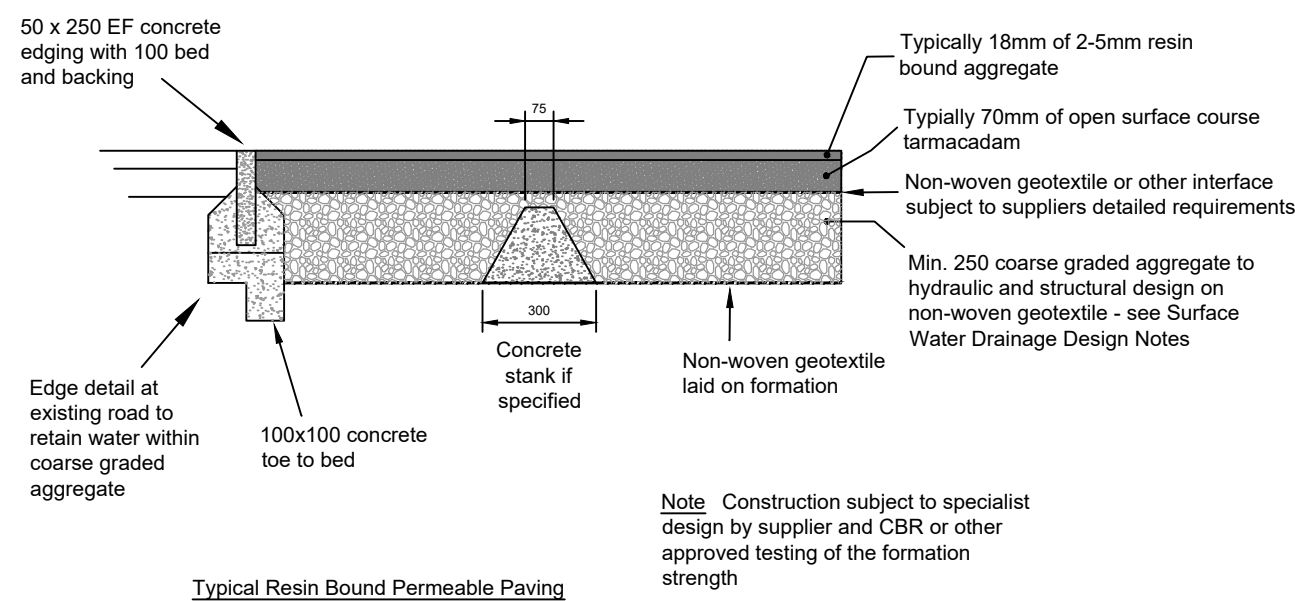

-	Original	PC	RTFC	20.5.20	
Rev.	Description	App.	Chk.	Drm.	Date
Client					
Mr and Mrs Jones					
Project					
Rond Point Ham Manor Way Angmering West Sussex					
Drawing Title					
Surface Water Drainage Construction Details					
© This drawing is copyright It may not be copied or reproduced without their written authority					
Scale	As shown		At original		A2
Drawing Number	2031/C1.3				Revision
					-