



Existing

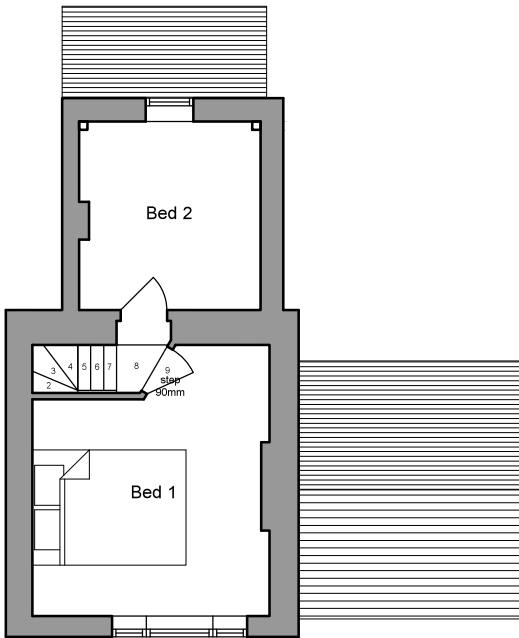


FF PLAN 1:100@A3

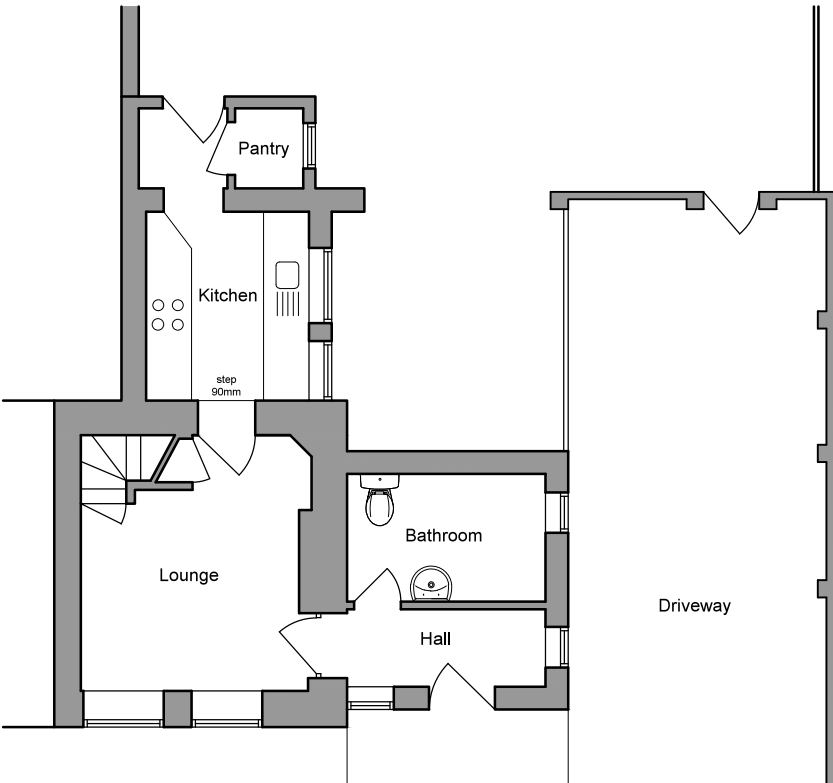


GF PLAN 1:100@A3

Proposed

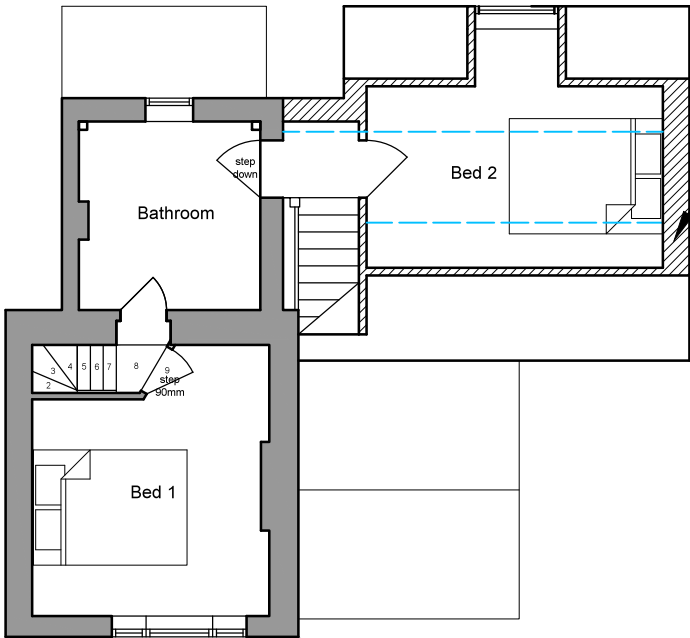

FF PLAN 1:100@A3

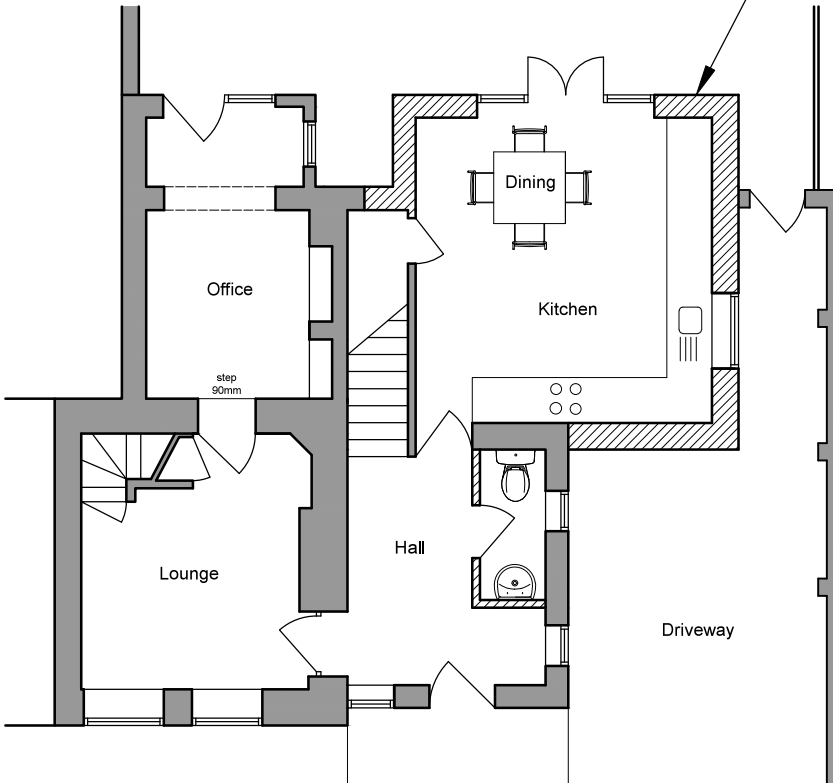

GF PLAN 1:100@A3



© nat-design, all rights reserved. Use figured dimensions only. All dimensions are to be checked on site before any work is carried out. Please contact the Architect immediately regarding any discrepancies discovered on site.

PLANNING ISSUE		-
Rev.	Notes	Date
nat - design 23 Mill Road Angmering, West Sussex BN16 4HT Tel: 07826 183228 E-mail: info@nat-design.co.uk www.nat-design.co.uk		
Project		
6 Longback Cottages Arundel Road Angmering West Sussex BN16 4JT		
Drawing		
Existing & Proposed Floor Plans		
Drawn By		Scale
NSE		as shown
Date		Revision
Dec 2016		-
Drawing No.		252- DPA 03