




House Type E (plot 11,27,31)(28 handed)
4B PRV

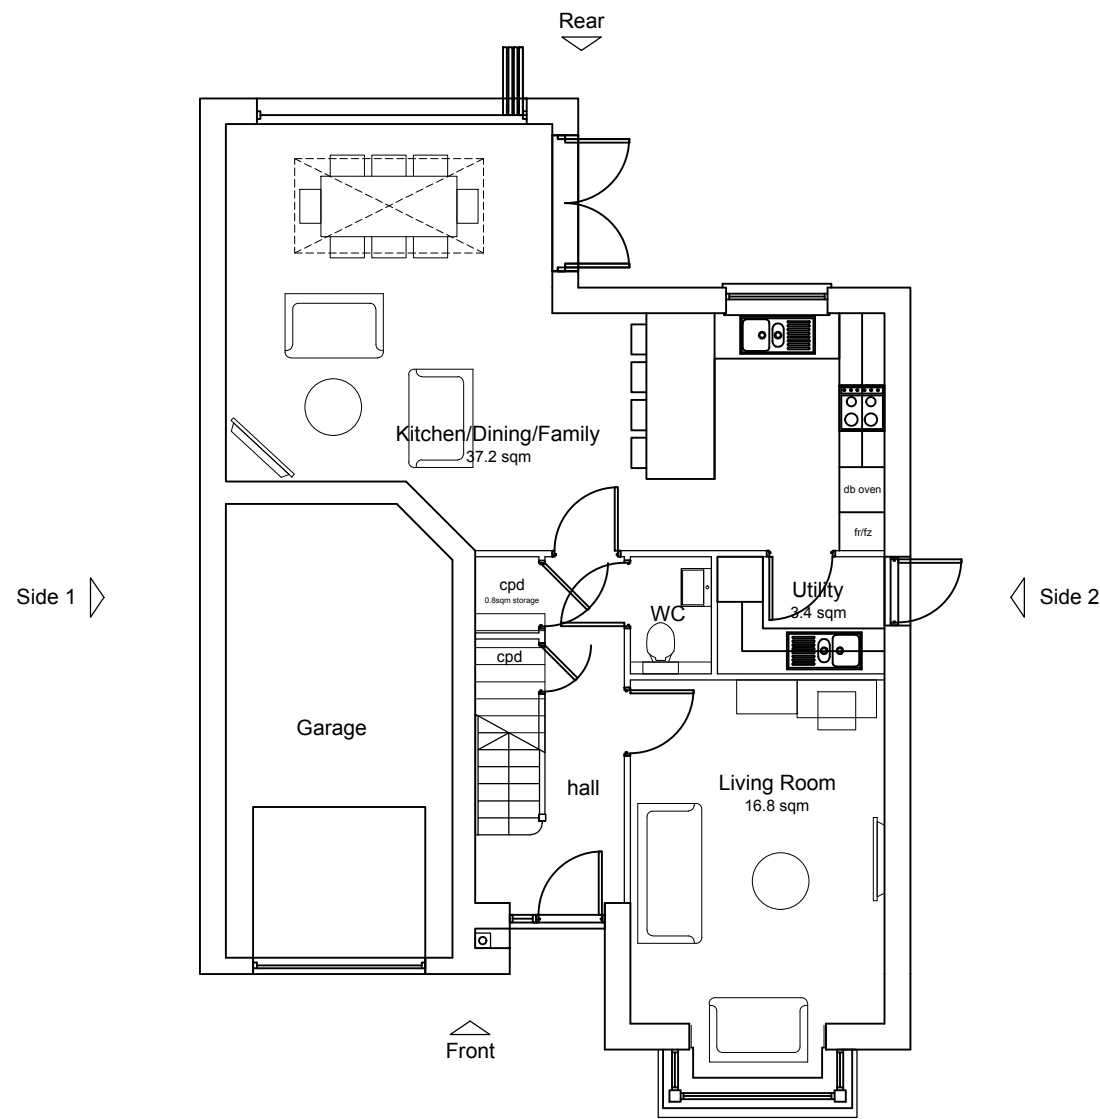

Ground Floor Plan
4-Bedroom 8-Person House
144 sqm / 1550 sqft GIA (to finishes)

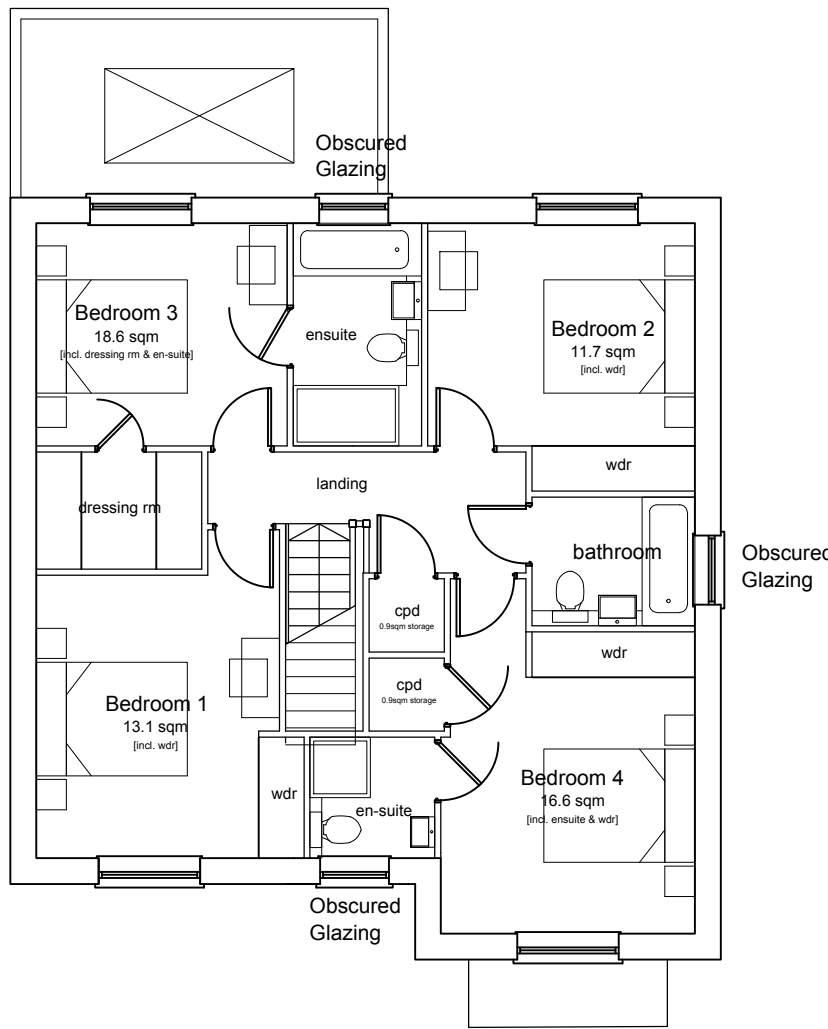


First Floor Plan

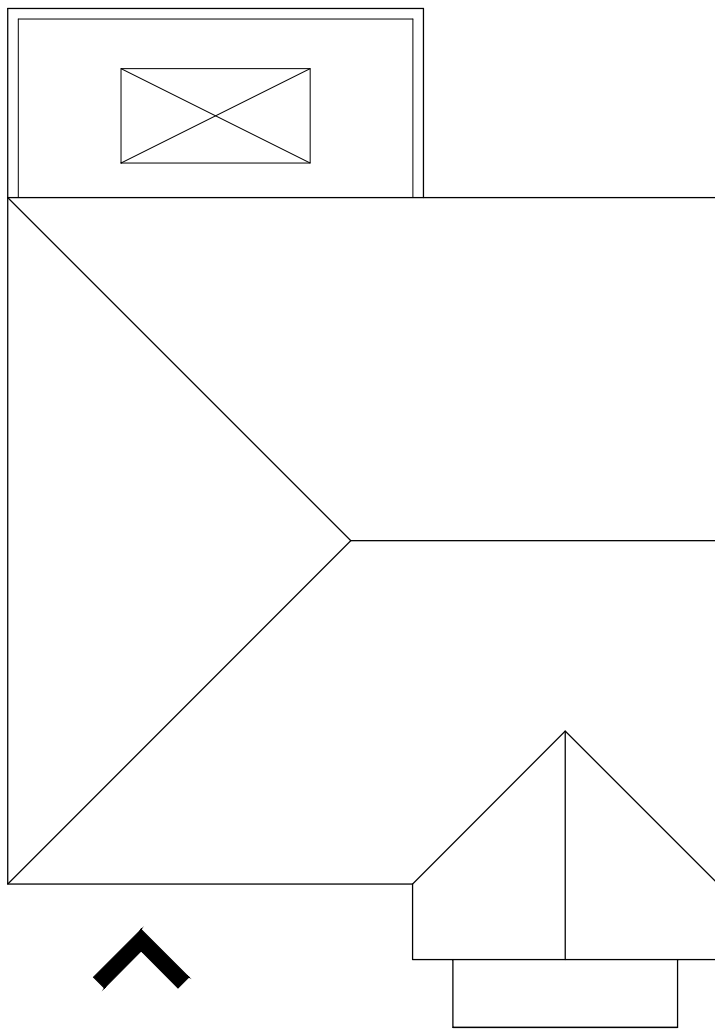

Roof Plan




Front Elevation

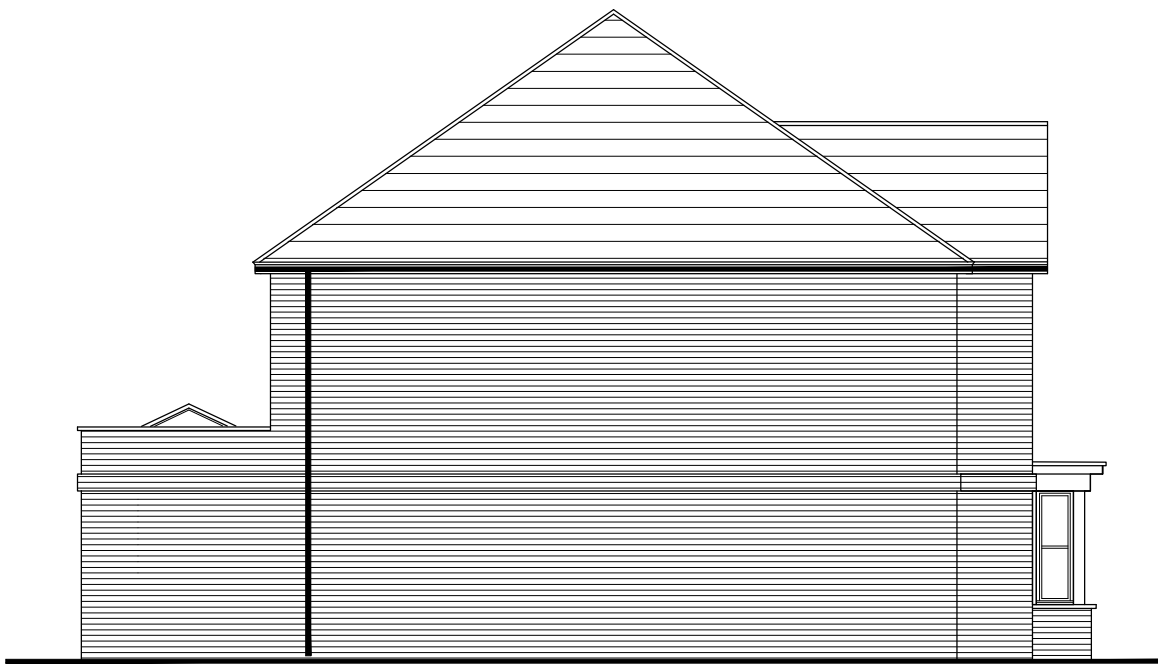


Side Elevation 1



Rear Elevation

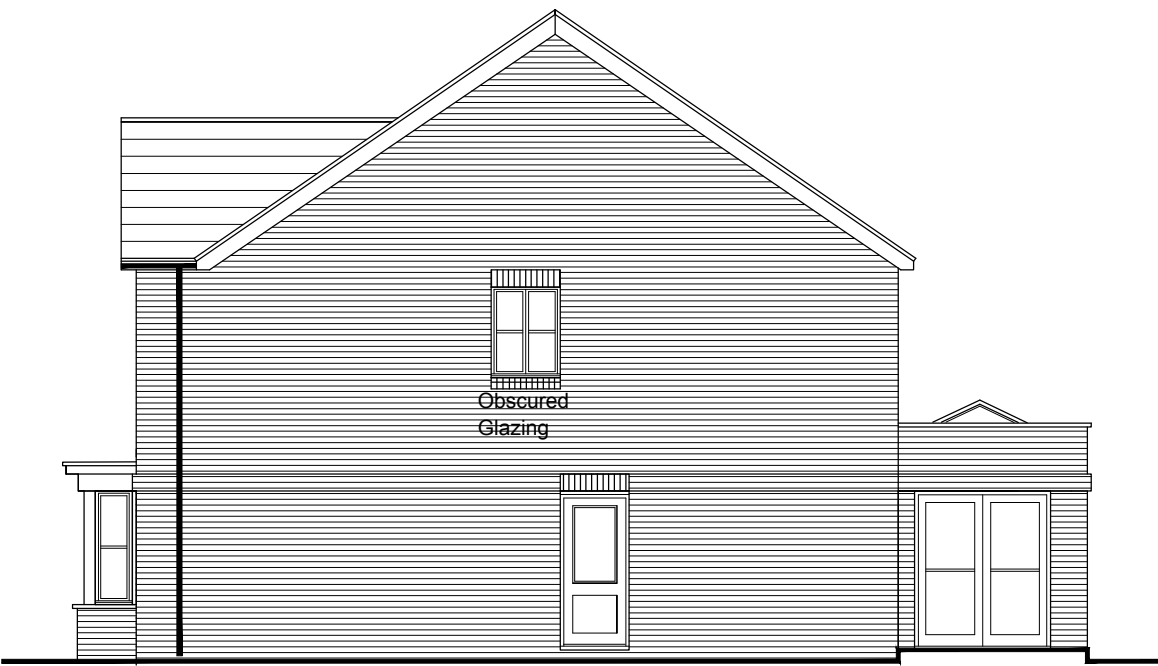

Side Elevation 2

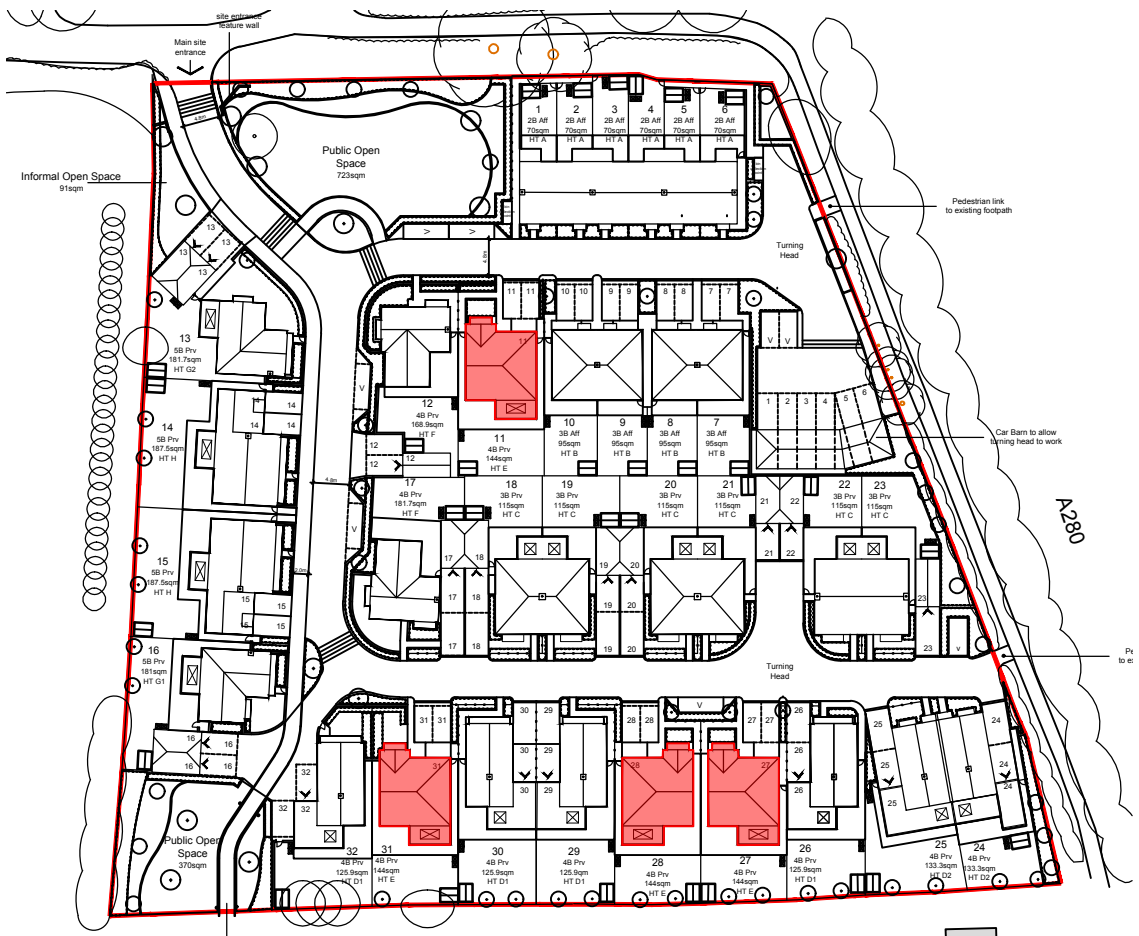

LOCATION KEY

FOR MATERIALS PLEASE SEE 6345 DO.2 SCHEDULE

P1	16.03.18	Planning issue	JR	PF
Rev	Date	Revision Details	Dr	Ch



London: 76 Great Suffolk Street
London, SE1 0BL
T 0207 928 2773 **E** london@ecearchitecture.com

Sussex: Brooklyn Chambers, 11 Goring Road
Worthing, West Sussex, BN12 4AP
T 01903 248777 **E** sussex@ecearchitecture.com

Bristol: Westworks, Colston Tower
Colston Street, Bristol, BS1 4XE
T 0117 214 1101 **E** bristol@ecewestworks.com

ECE Architecture
www.ecearchitecture.com

Client's Name
Roffey Homes

Job Title
Manor Nursery

Drawing Title
House Type E
(plot 11,27,31)(28 handed)

Scale
1:100 @ A1 / 1:200 @ A3

Drawn	Checked	Date
MN	PF	13.03.18

Job No	Drawing No	Rev
6345	108	P1

Status
APPROVAL