



House Type F (plot 17)(12 handed)
4B PRV

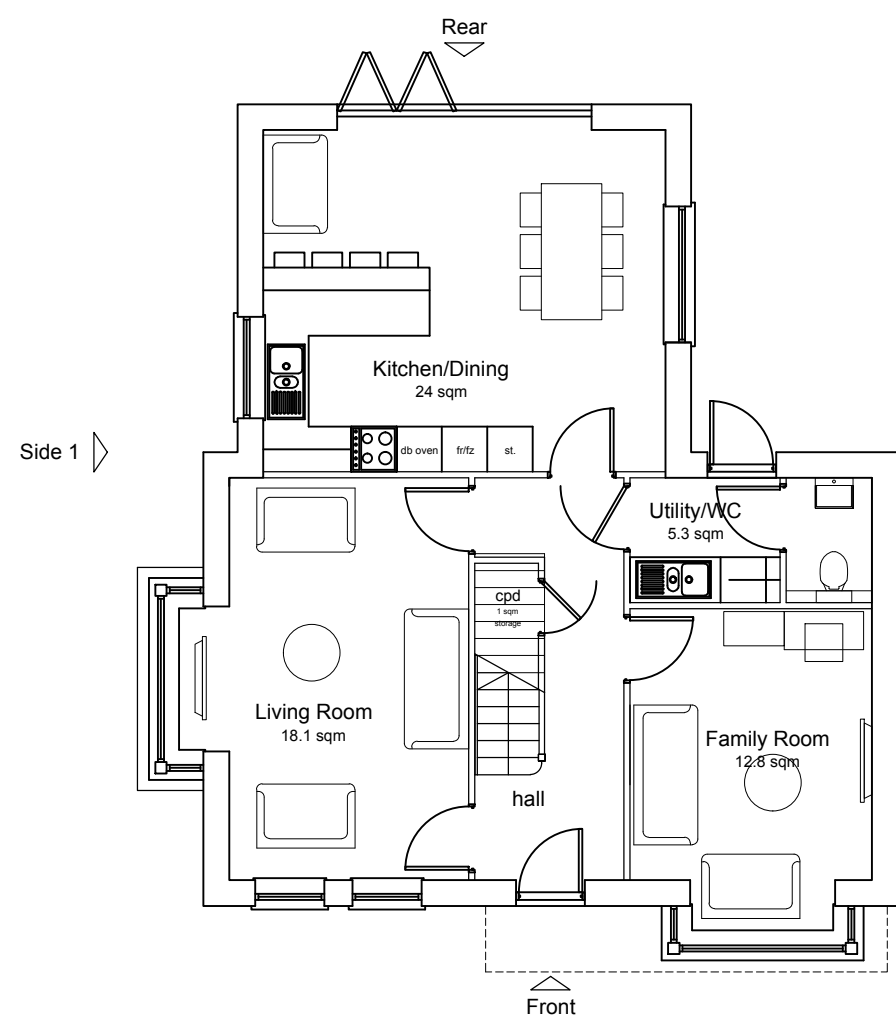


Ground Floor Plan


4-Bedroom 8-Person House
165.9 sqm / 1785.7 sqft GIA (to finishes)

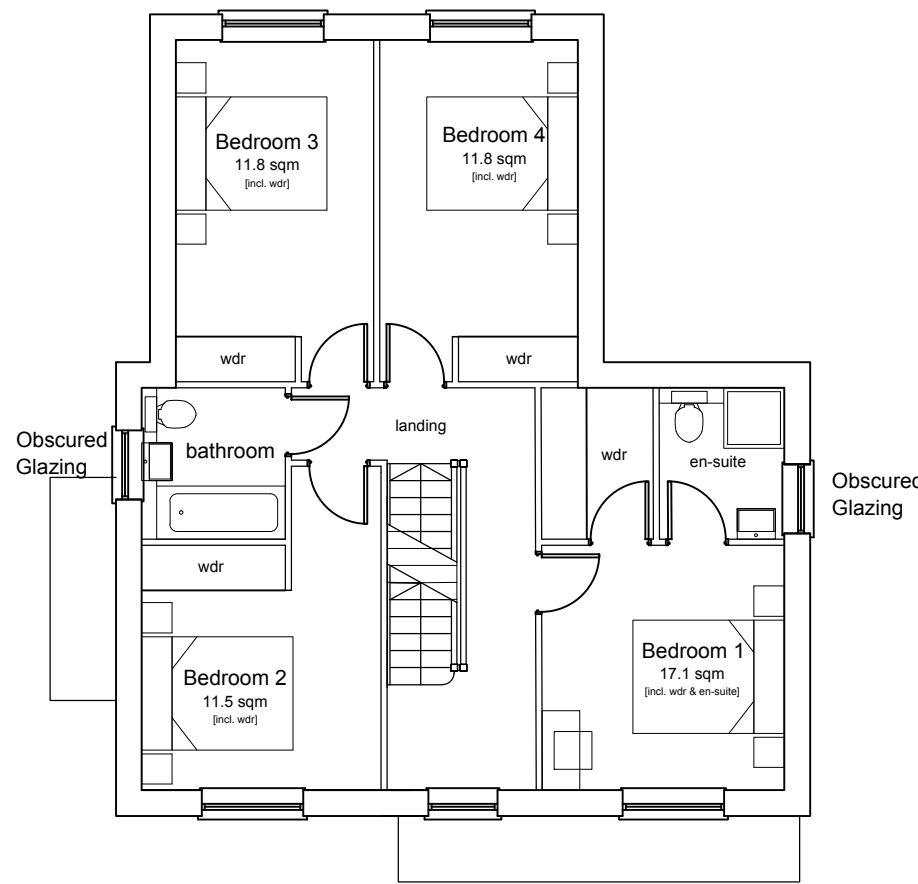

First Floor Plan

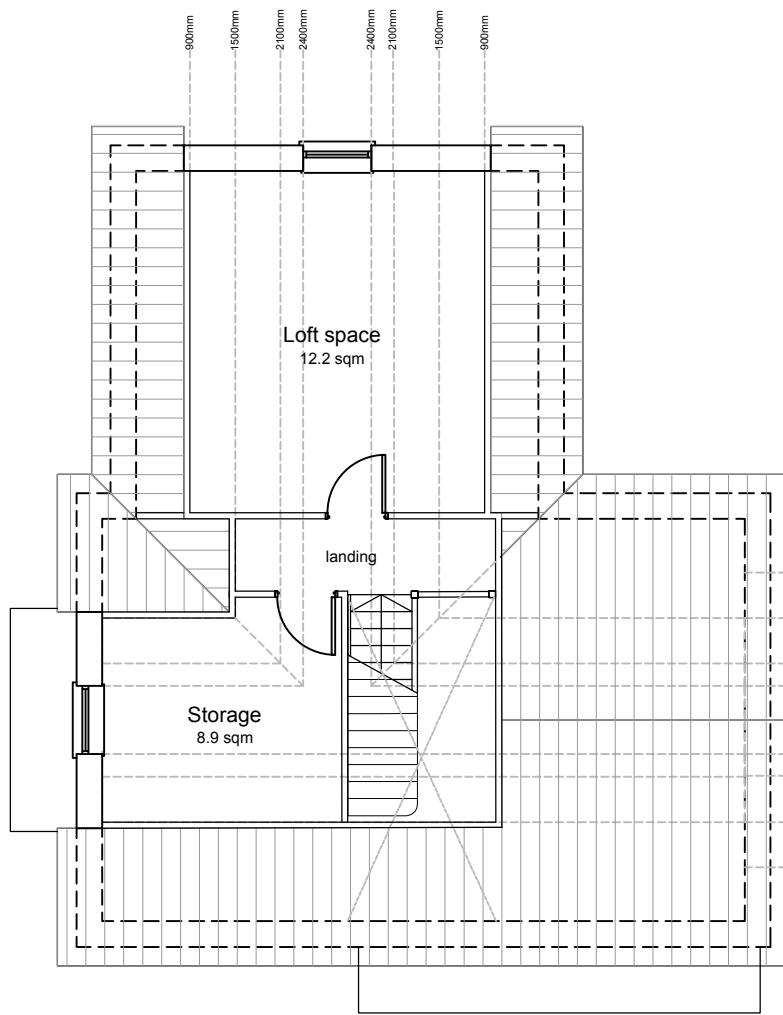

Second Floor Plan

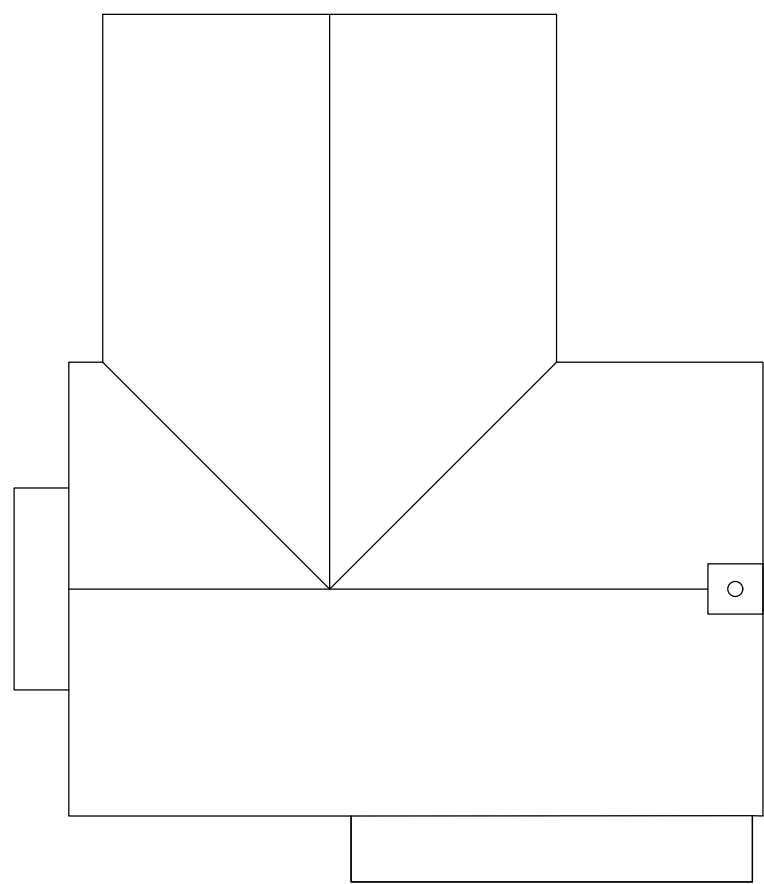

Roof Plan



Front Elevation




Side Elevation 1



Rear Elevation



Side Elevation 2

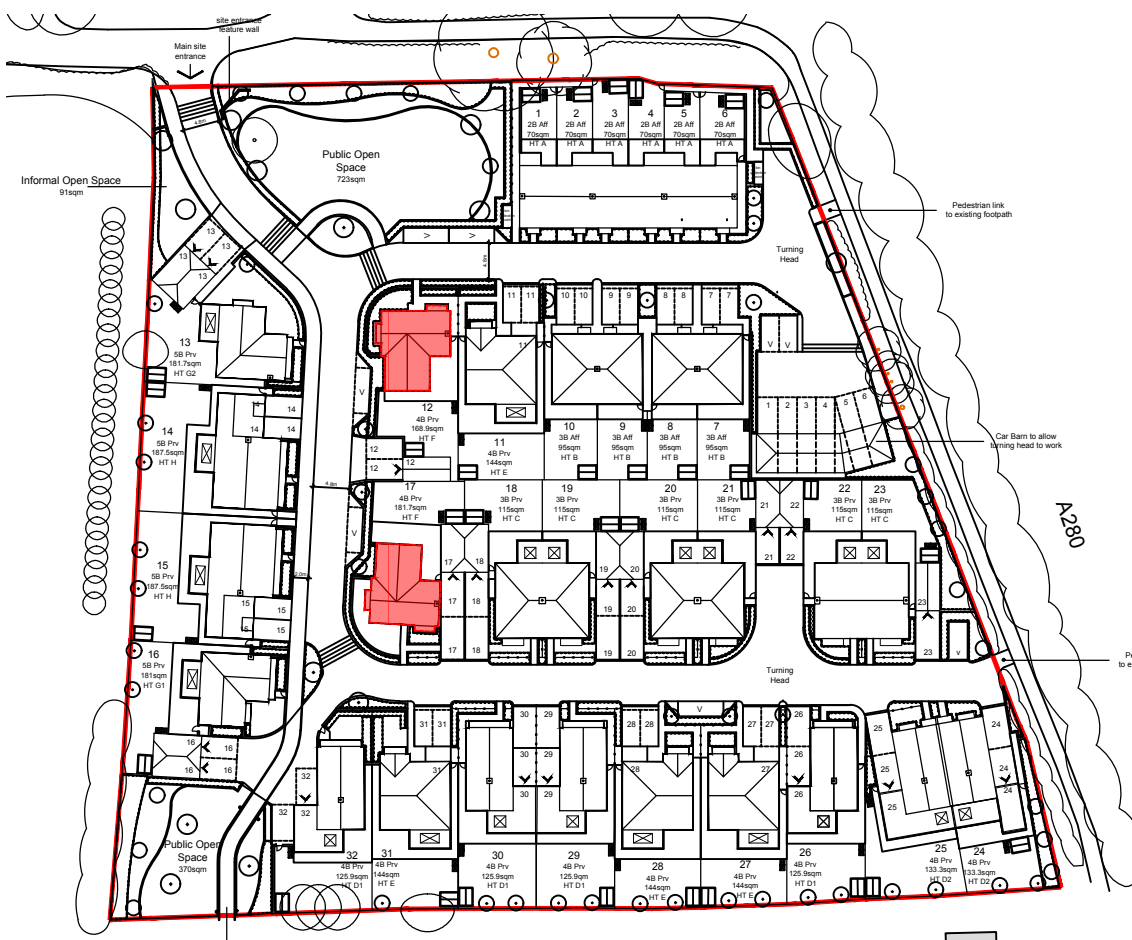

LOCATION KEY

© ECE Architecture Limited. No dimensions to be scaled from drawing except for the purposes of Planning Applications. The contractor should check all dimensions on site. It is the contractors responsibility to ensure compliance with Building Regulations.

FOR MATERIALS PLEASE SEE 6345 DO.2 SCHEDULE

P1	16.03.18	Planning issue	JR	PF
Rev	Date	Revision Details	Dr	Ch



London: 76 Great Suffolk Street
London, SE1 0BL
T 0207 928 2773 E london@ecearchitecture.com

Sussex: Brooklyn Chambers, 11 Goring Road
Worthing, West Sussex, BN12 4AP
T 01903 248777 E sussex@ecearchitecture.com

Bristol: Westworks, Colston Tower
Colston Street, Bristol, BS1 4XE
T 0117 214 1101 E bristol@ecewestworks.com

ECE Architecture
www.ecearchitecture.com

Client's Name
Roffey Homes

Job Title
Manor Nursery

Drawing Title
**House Type F (plot 17)(12 handed)
Plans and Elevation**

Scale
1:100 @ A1 / 1:200 @ A3

Drawn	Checked	Date
JR	PF	13.03.18

Job No	Drawing No	Rev
6345	109	P1

Status
APPROVAL