


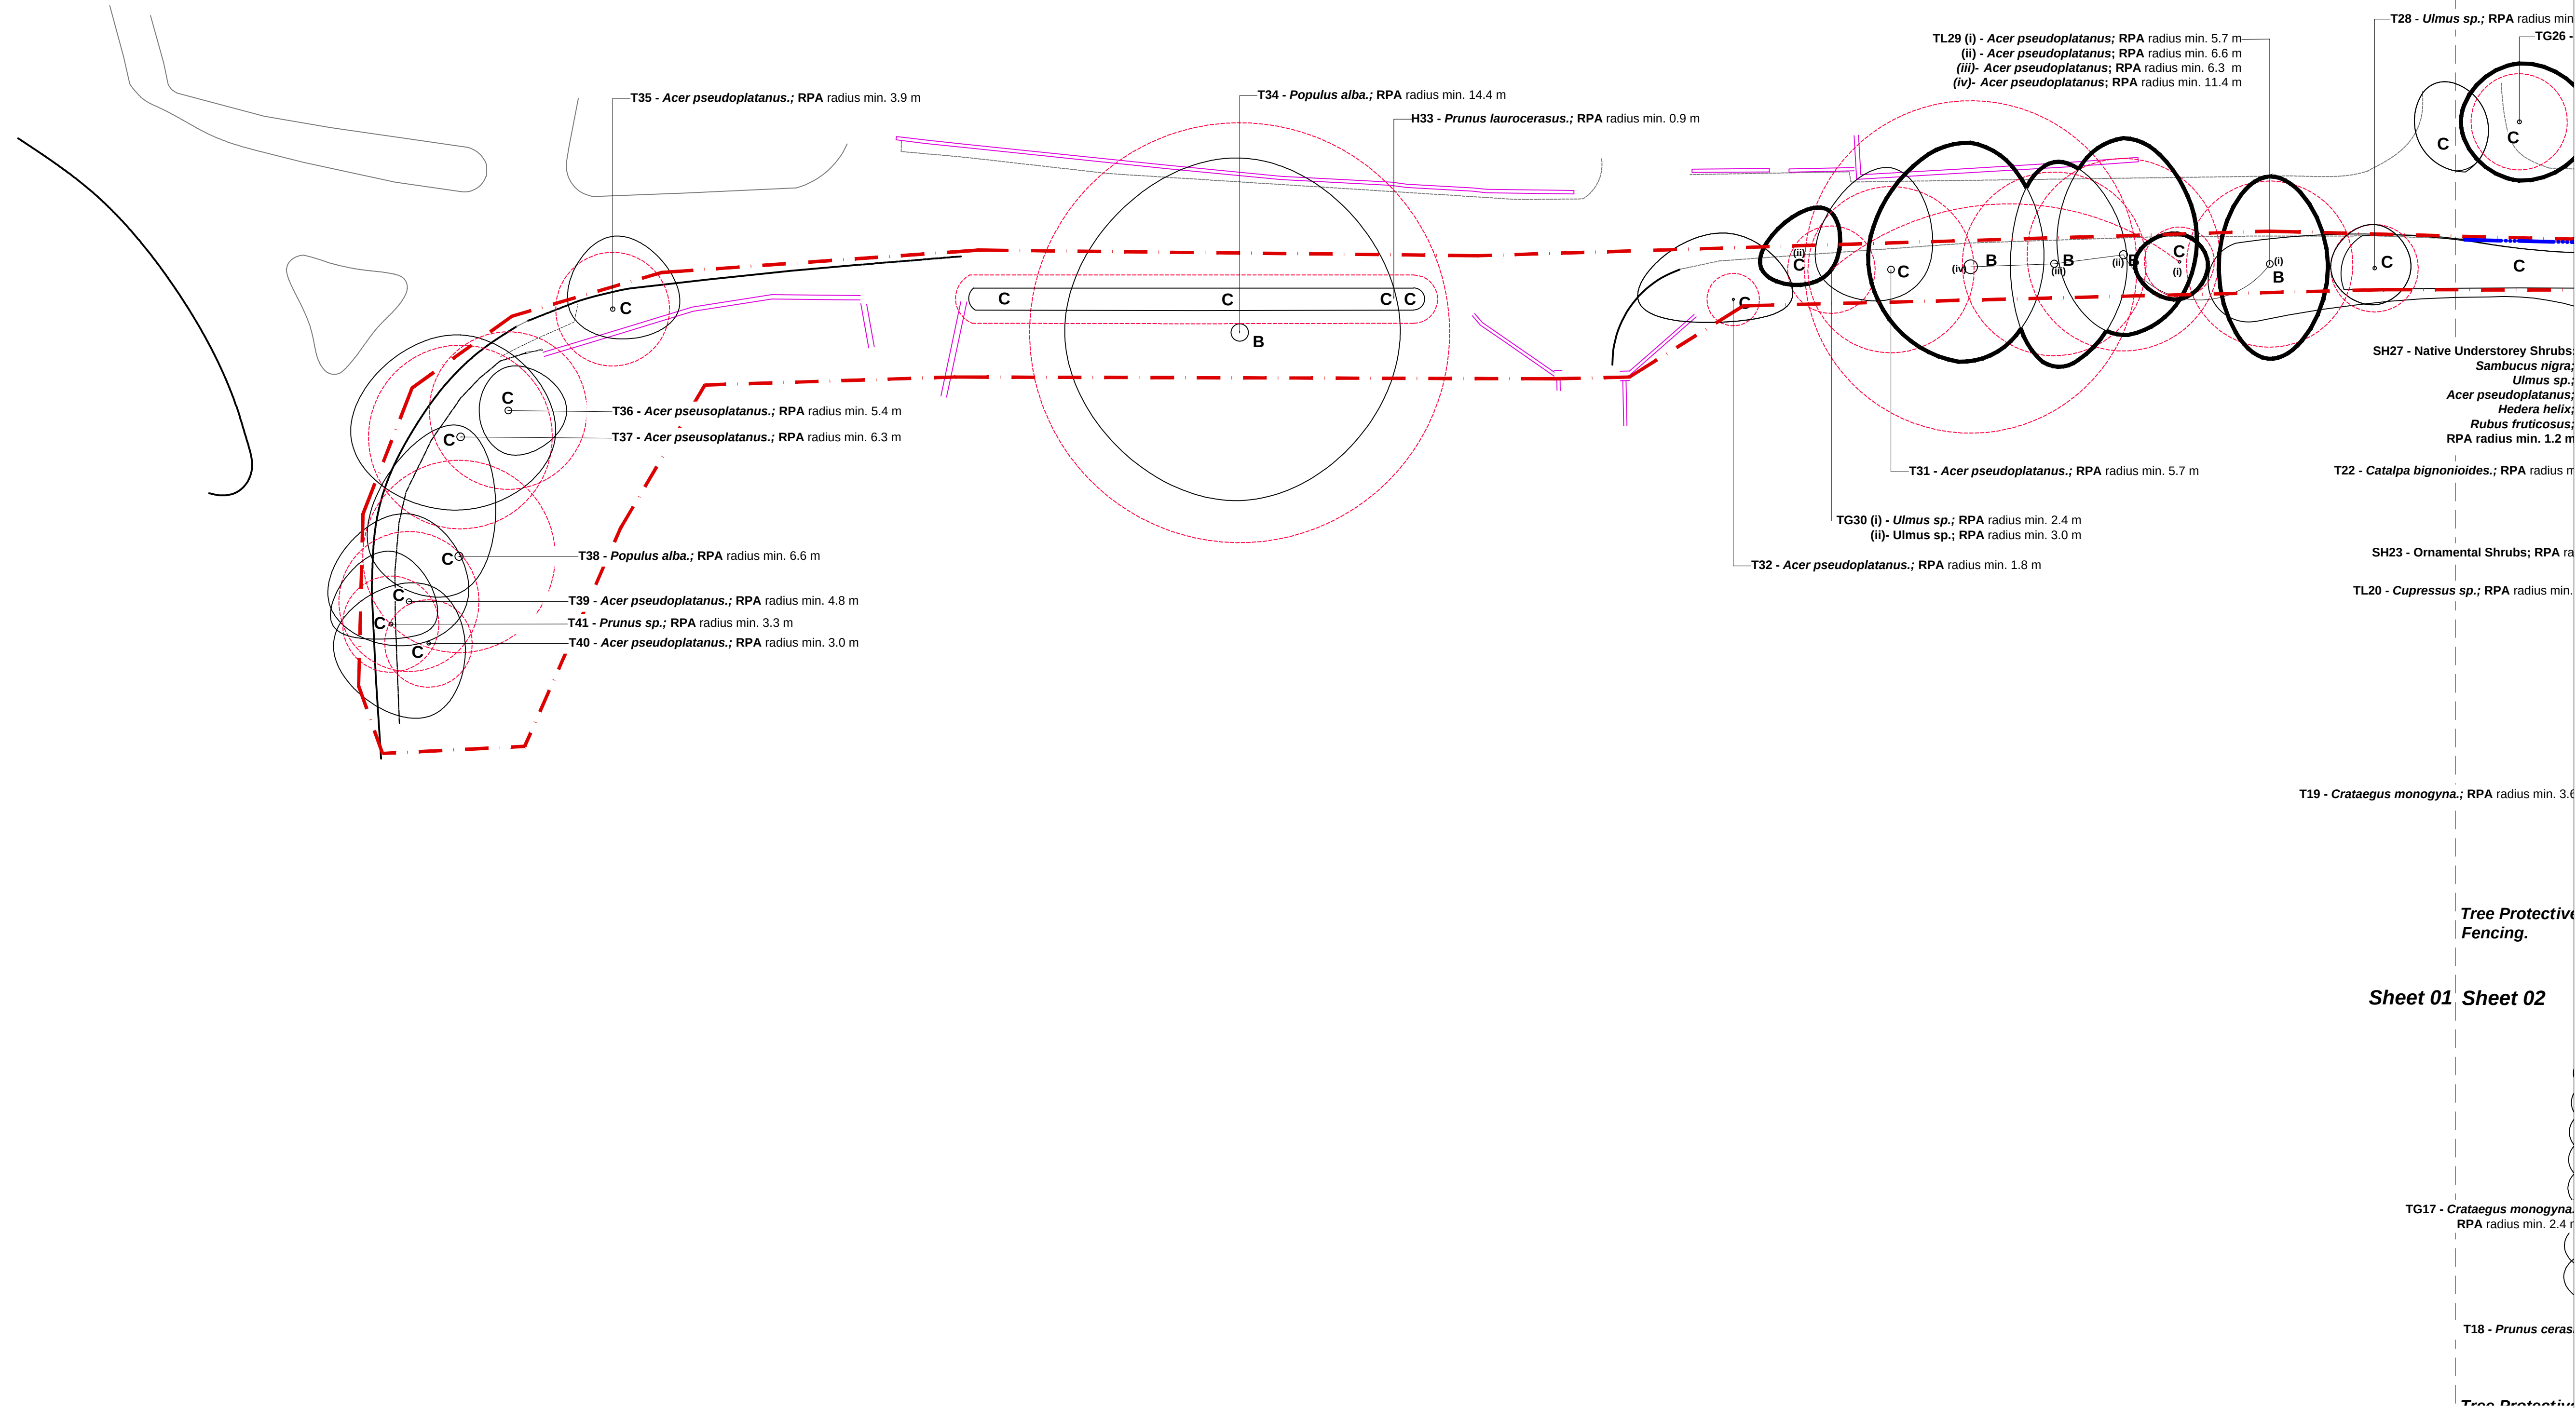

Legend

- Site Survey Boundary.
- Existing Walls/Fences.
- Tree/ Tree Group/ Tree Line/ Hedge Identification Label
- Tree Root Protection Areas
Tree Root Protection Areas calculated and specified in accordance with BS 5837:2012 - 'Trees in Relation to Design, Demolition and Construction'.
- Road.
- Category B Trees
Trees of Moderate Quality and Value.
- Category C Trees
Trees of Low Quality and Value.
- Category C Shrubs and Hedges
Ornamental and Understorey Shrubs and Hedges of Low Quality and Value.
- Proposed Tree Surgery Works
- Tree Protective Fencing
- Existing Trees to be Removed
Trees and Shrubs Recommended for Removal from Site Prior to Tree Protection Works / Measures.
- Tree Protection Zone - Manual Excavation Area.

Notes:
1. Drawing to be viewed in colour (Refer to LLD1275-ARB-SCH-001-ETS - Existing Tree Schedule and LLD1275-ARB-REP-001-AIA - Arboricultural Impact Assessment and Method Statement).

PLANNING ISSUE

Rev	Description	Date	Initials
03	Planning Issue	14.03.18	GS
02	Planning Issue	13.03.18	GS
01	Draft Planning Issue	09.03.18	GS
00	Draft Issue	06.03.18	GS

LIZARD
Landscape Design and Ecology
The Old Bank, 34 South Street, Tarring, Worthing, West Sussex, BN14 7LH
T. 01903 216033 E. lizardlandscape@btconnect.com W. lizardlandscapeecology.com

Project Title and Location	
Manor Nursery, Angmering, West Sussex	
Client	
Roffey Homes Ltd	
Drawing Title	
Tree Retention and Protection Plan Sheet 01	
Scale	Drawn
1:250@A1	GS
	Approved
	JJ
Date	06.03.18
Drawing No.	Revision
LLD1275-ARB-DWG-002	03
CAD Filename	
LLD1275/CAD/ARB	

Tree Retention and Protection Plan - Sheet 01
Manor Nursery, Angmering, West Sussex

