


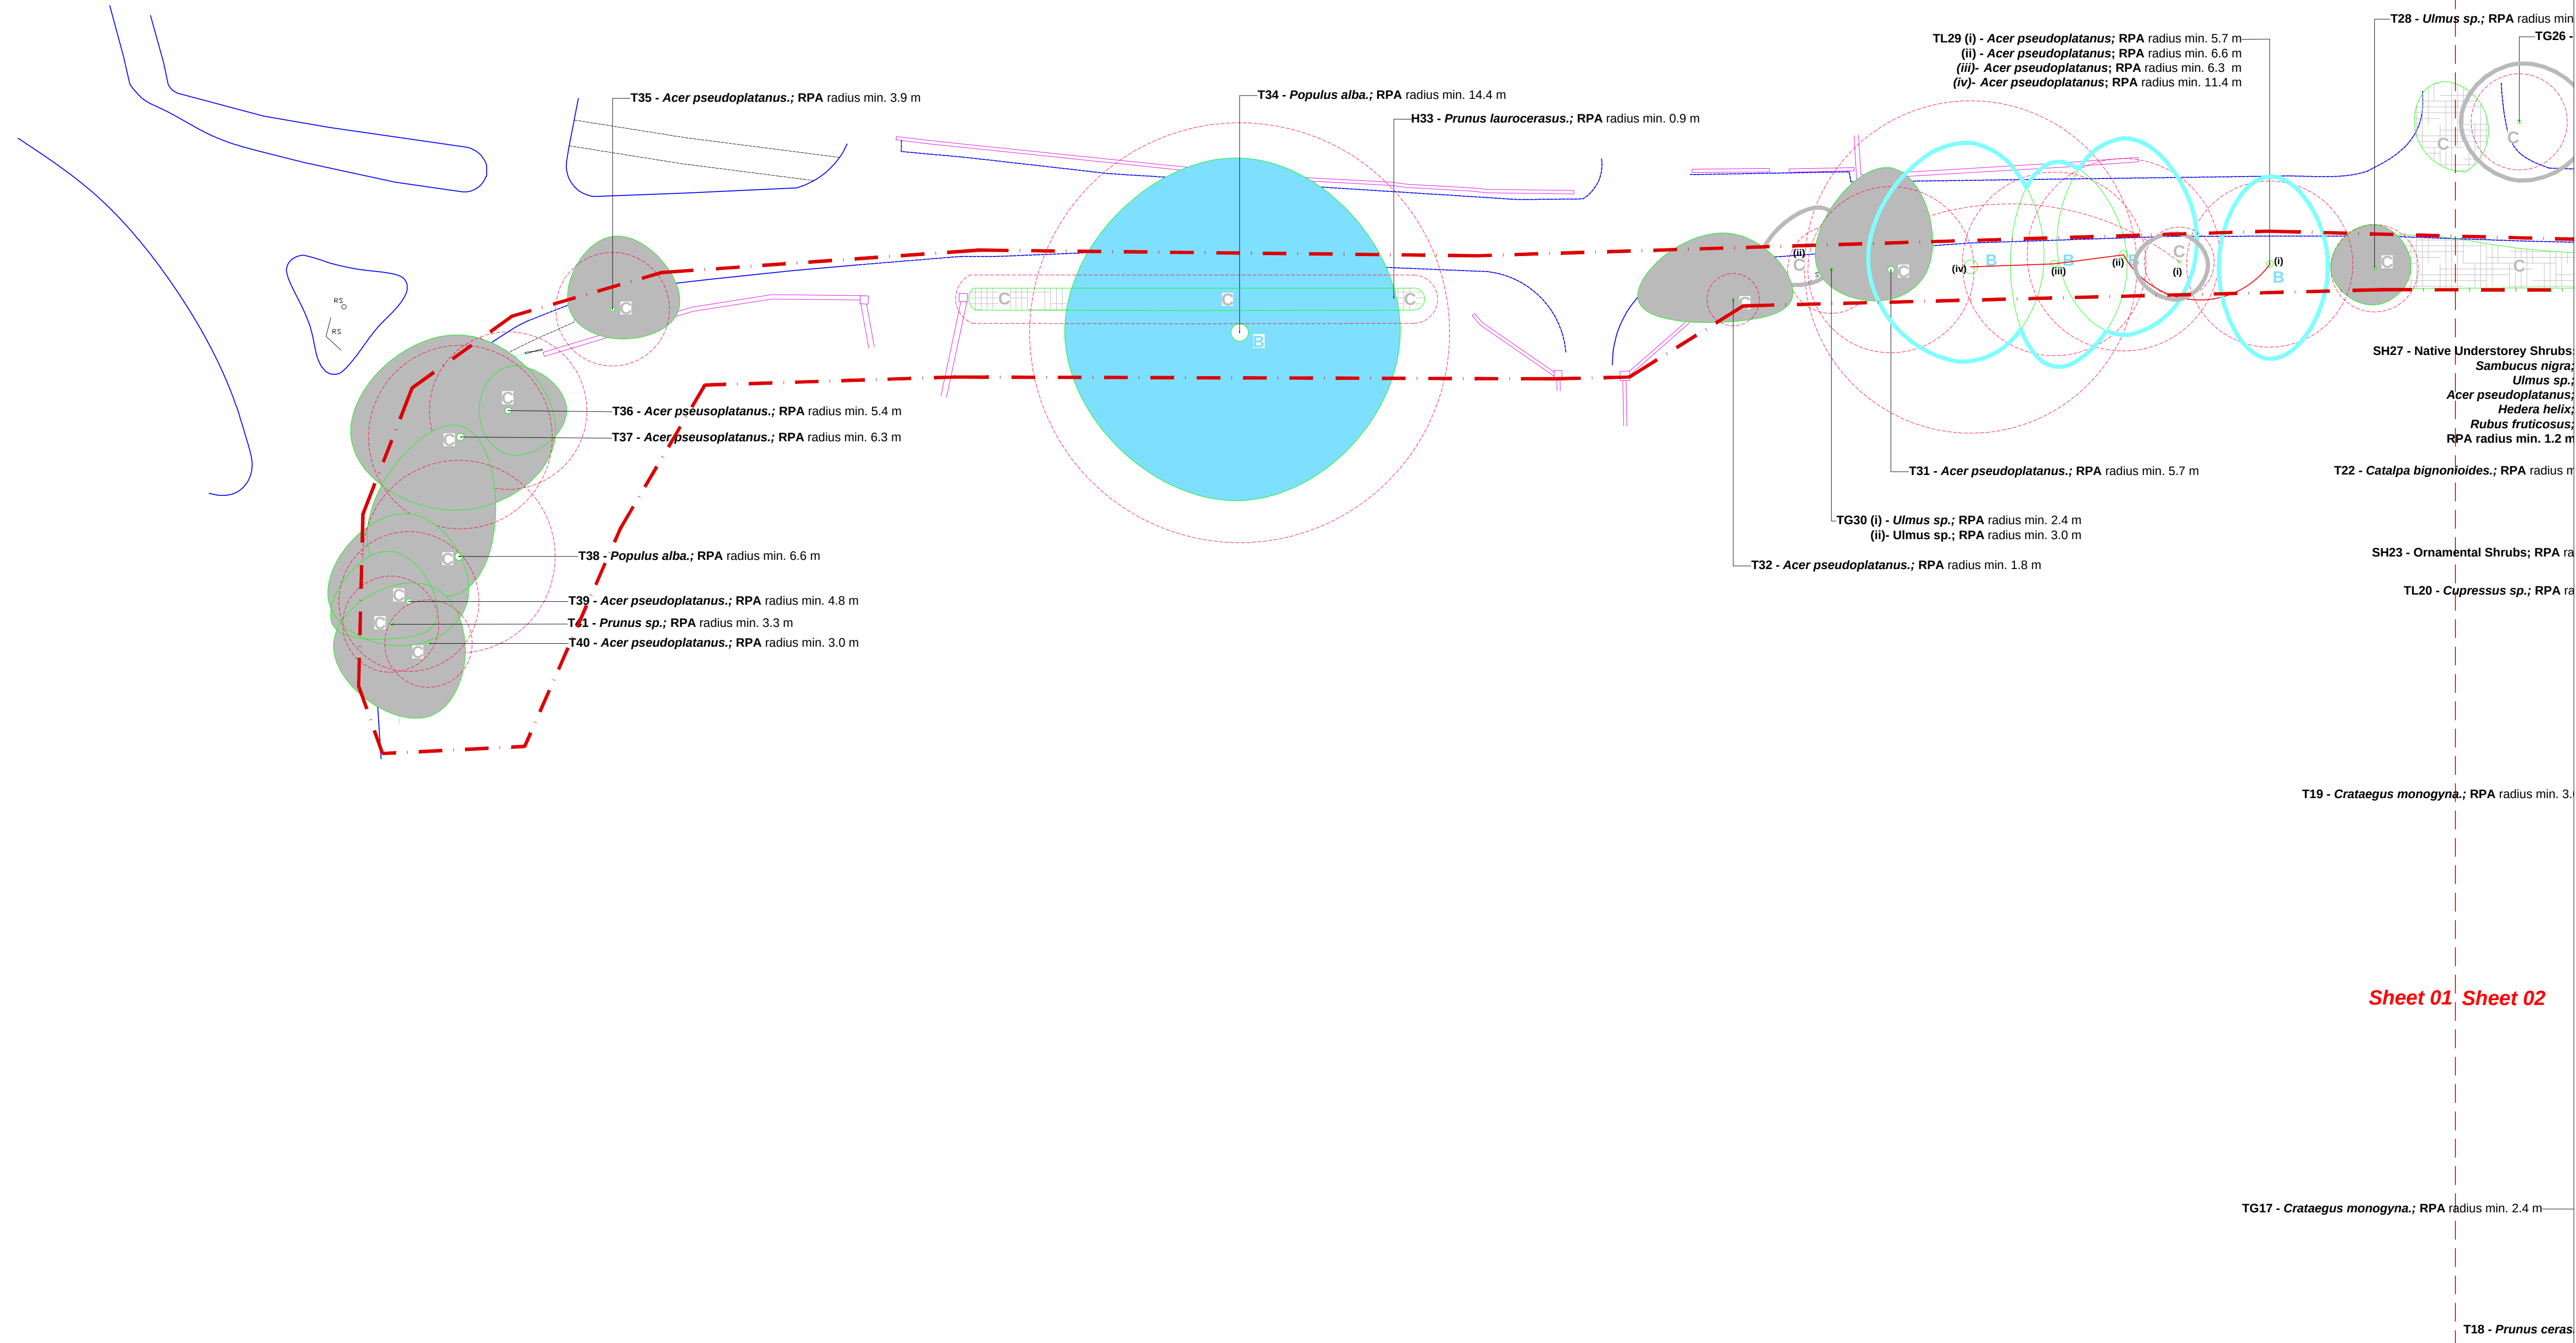

Legend

Site Survey Boundary.

Existing Walls/Fences.

T03 - Pinus sp.;

Tree/ Tree Group/ Tree Line/ Hedge Identification Label

Tree Root Protection Areas

Tree Root Protection Areas calculated and specified in accordance with BS 5837:2012 - 'Trees in Relation to Design, Demolition and Construction'.

Road.

Category B Trees

Trees of Moderate Quality and Value.

Category C Trees

Trees of Low Quality and Value.

Category C Shrubs and Hedges

Ornamental and Understorey Shrubs and Hedges of Low Quality and Value.

Notes:

1. Drawing to be viewed in colour (Refer to LLD1226-ARB-SCH-01 - Existing Tree Schedule)

PLANNING ISSUE

Rev	Description	Date	Initials
01	Planning Issue	13.03.18	GS
00	Draft Issue	26.10.17	LB

LIZARD

Landscape Design and Ecology

The Old Bank, 34 South Street, Tarring, Worthing, West Sussex, BN14 7UH
T: 01903 216633 E: lizardlandscape@btconnect.com W: lizardlandscapeecology.com

Project Title and Location

Manor Nursery, Angmering, West Sussex

Client

Roffey Homes Ltd

Drawing Title

Tree Constraints Plan

Sheet 01

Scale

1:250@A1

Drawn

LB

Approved

JJ

Date

26.10.2017

Drawing No.


LLD1277-ARB-DWG-001

CAD Filename

LLD1275/CAD/ARB

Revision

01

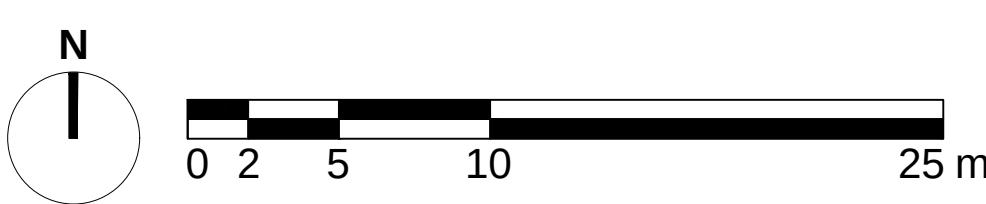

Tree Constraints Plan - Sheet 01

Manor Nursery, Angmering, West Sussex