


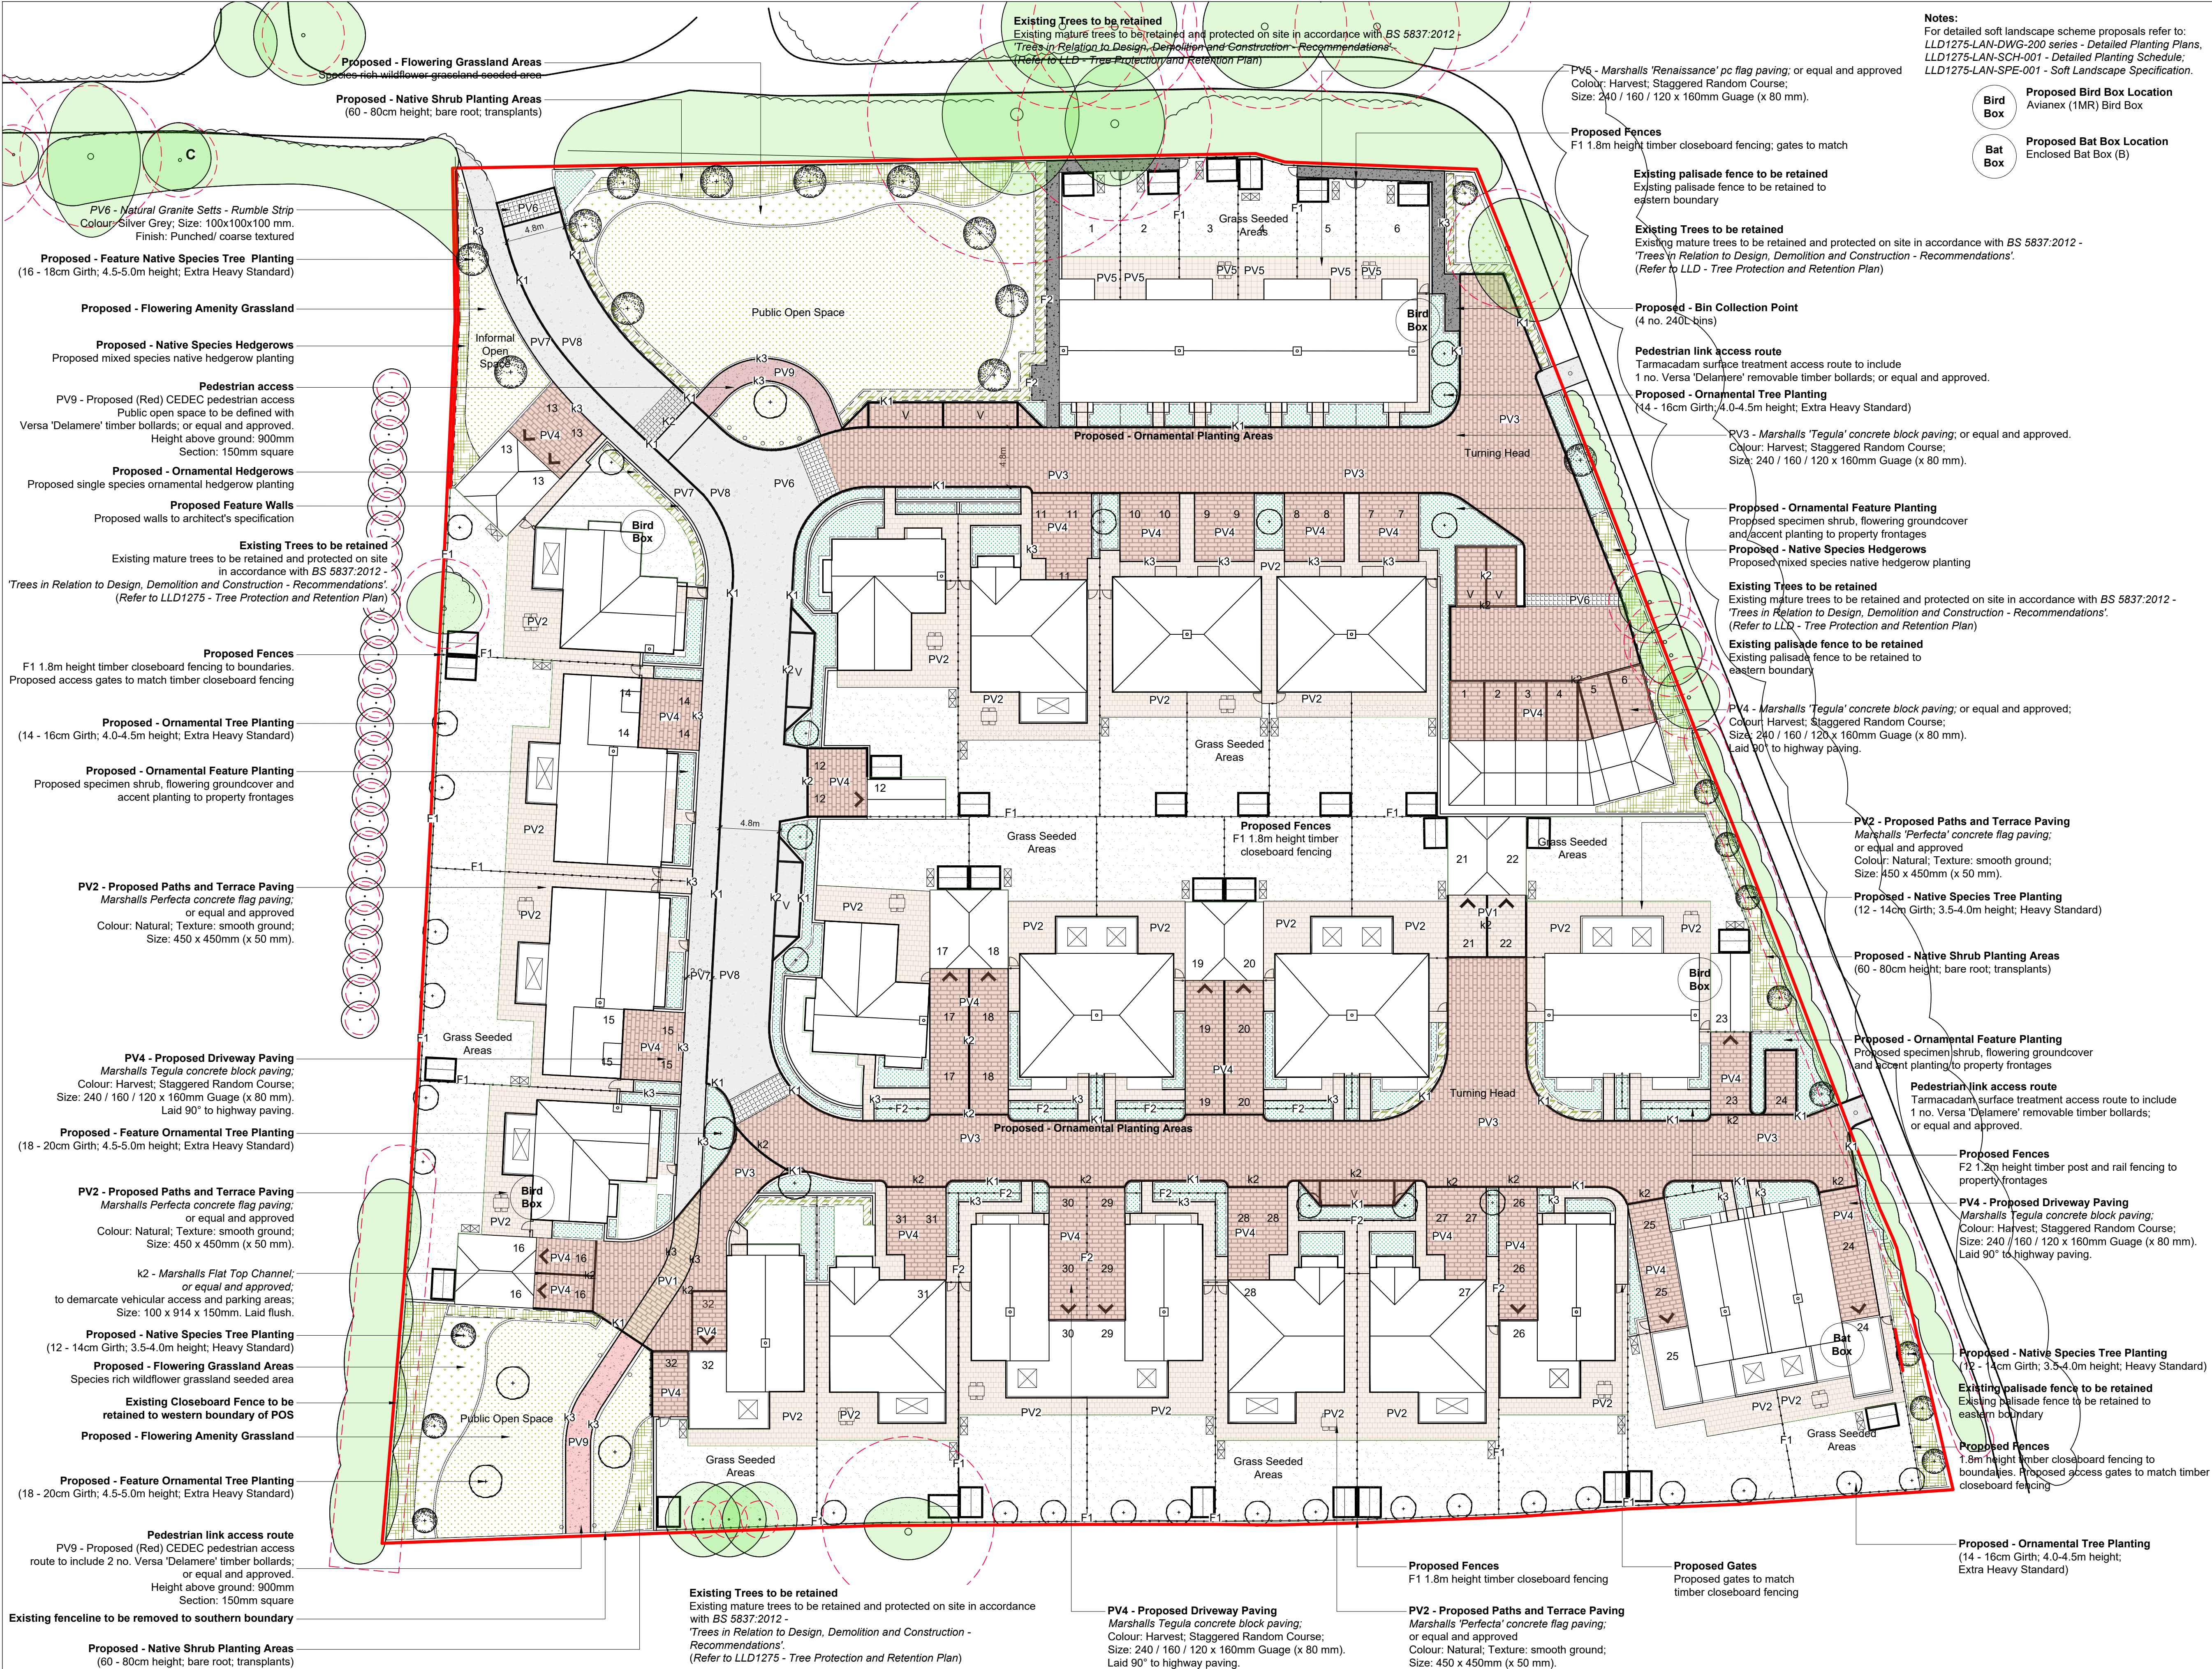

PLANNING ISSUE

Rev	Description	Date	Initials
01	Planning Issue	19.03.18	KM
02	Planning Issue	16.03.18	KM

LIZARD
Landscape Design and Ecology

The Old Bank, 34 South Street, Tarring, Worthing, West Sussex, BN14 7LH
T 01903 216033 E lizardlandscape@connect.com W lizardlandscapeecology.com

Client
Roffey Homes
Project Title and Location
Manor Nursery
Angmering

Drawing Title
Hard and Soft General Arrangement

Scale	Drawn	Approved	Date
1:250 @ A1	KM		05.03.18

Drawing No
LLD1275-LAN-DWG-100

Revision
02

Hard and Soft General Arrangement Manor Nursery, Angmering