


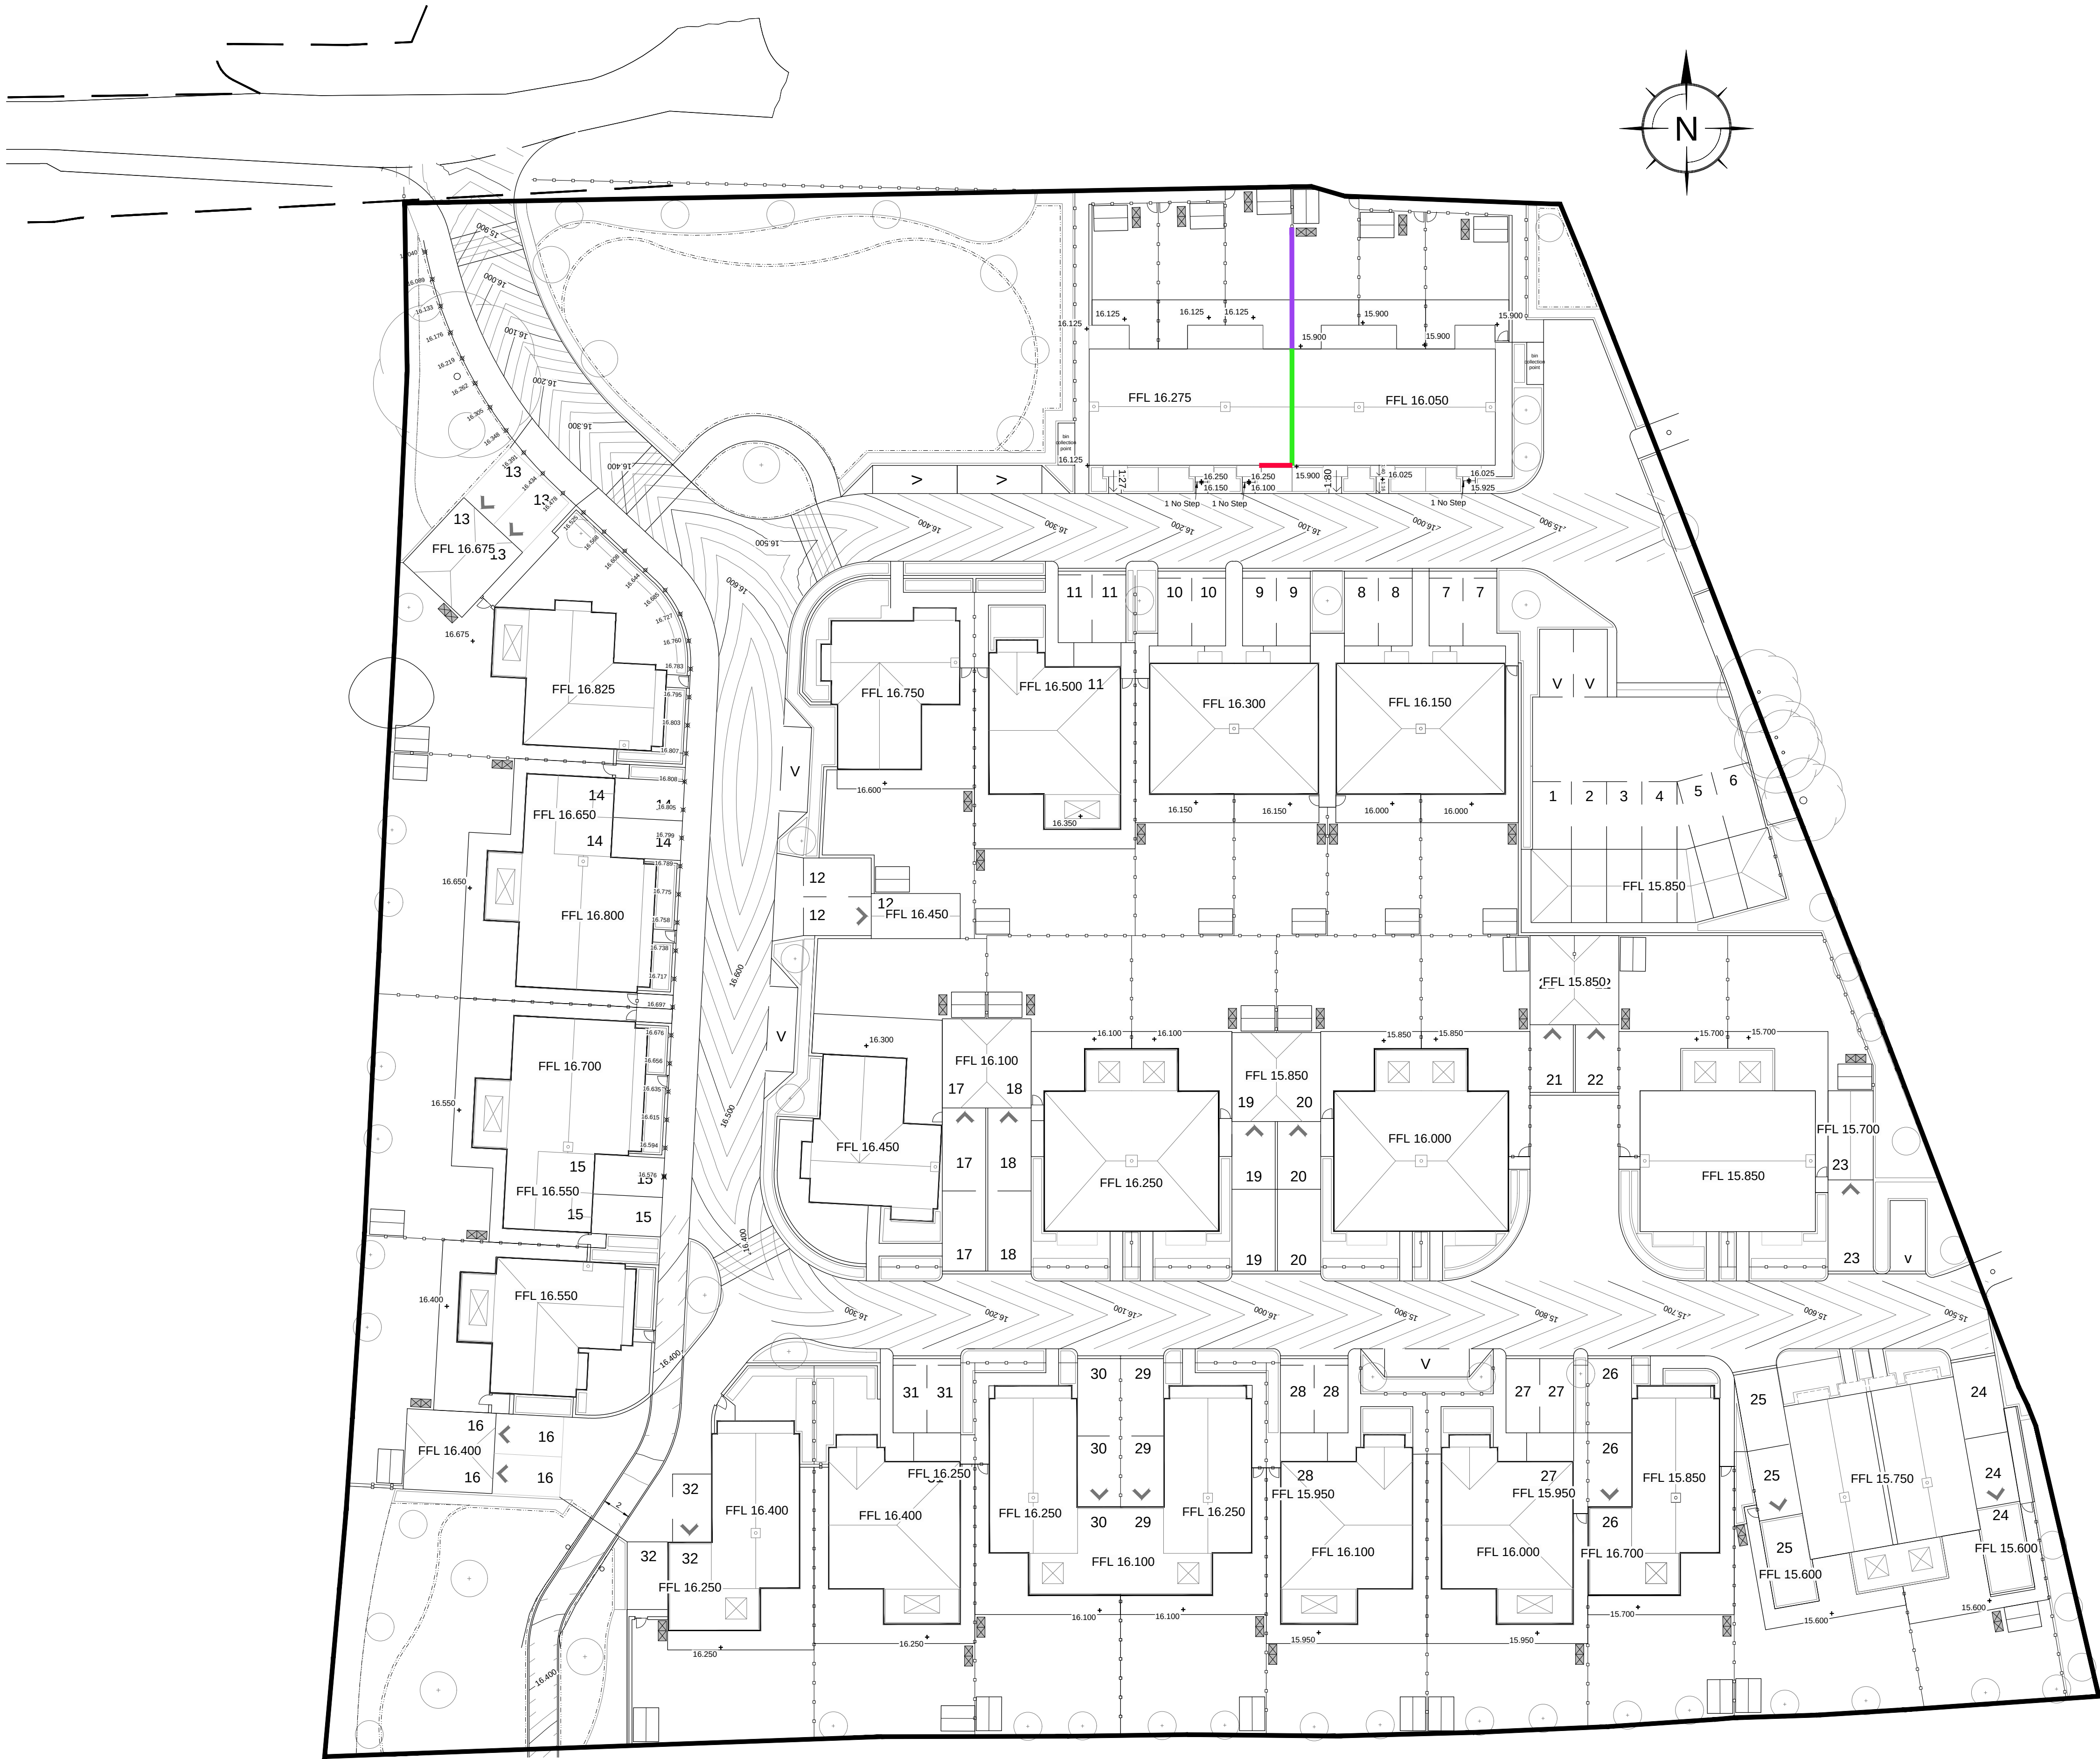

Key	
—	Tanked brickwork to building
—	Extra facing brickwork to building
—	0.3m Gravel board
—	Step between buildings
—	Retaining Wall

- NOTES:
1. All dimensions to be checked on site. All details and dimensions relating to sub-Contractors work must be checked and agreed between the sub-Contractor or supplier and the general Contractor.
 2. This drawing is to be read in conjunction with all relevant Architect's and Engineer's drawings and specification.
 3. The main Contractor is responsible for ensuring the stability of the structure whilst the works are in progress.
 4. Any information given regarding existing underground services is given in good faith after consultation with the relevant authority. No liability is accepted by the Consultant and the main Contractor is responsible for obtaining and checking all information and taking due care and attention whilst undertaking the works.

REV	DATE	INT	DESCRIPTION	CHK
-----	------	-----	-------------	-----

Issue Status **FOR APPROVAL**

11 Tungsten Building
George Street
Fishersgate
Sussex
BN41 1RA
Tel: 01273 424424
Fax: 01273 424425
email: design@civil.co.uk

the
Civil
engineering
practice

CLIENT	Roffey Homes		
PROJECT	Manor Nursery Angmering		
TITLE	Site Layout Proposed Levels		
DRAWN	M Pacifico	DATE	Mar 2018
ENGINEER	S Magowan	CHECKED	
SCALE	1:250 @ A1		
PROJECT NO.	22995		
DWG. NO.	101		