






DENNIS SABRE FIRE TENDER (LWB)
TRACKING AROUND THE SITE
SCALE 1:250

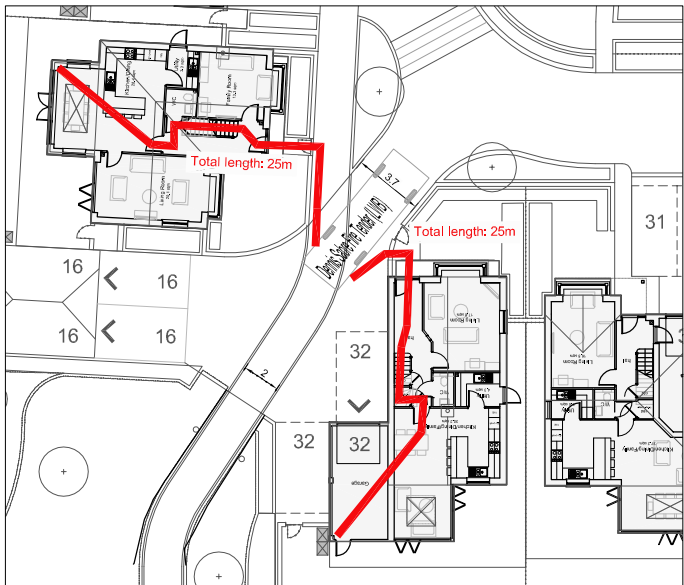

FIRE TENDER HOSE LENGTH
SCALE 1:200

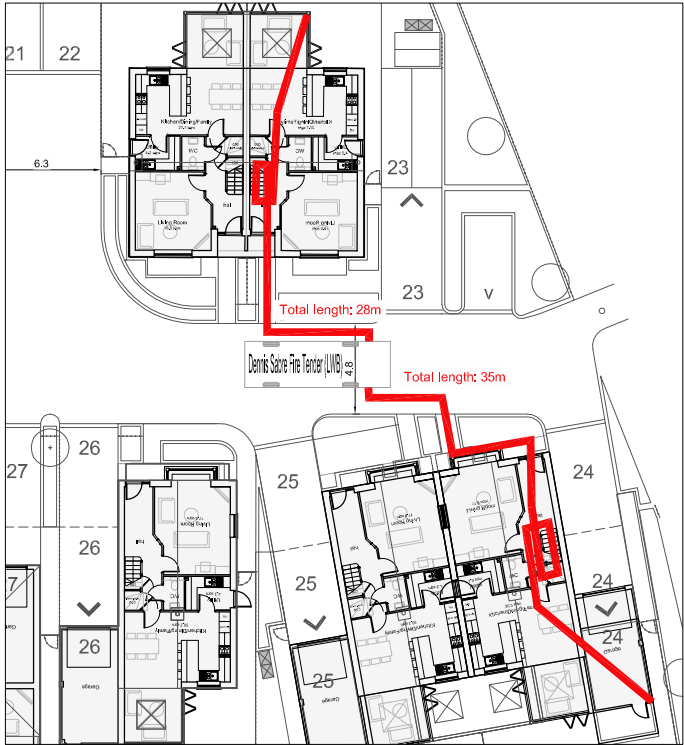


FIRE TENDER HOSE LENGTH
SCALE 1:200

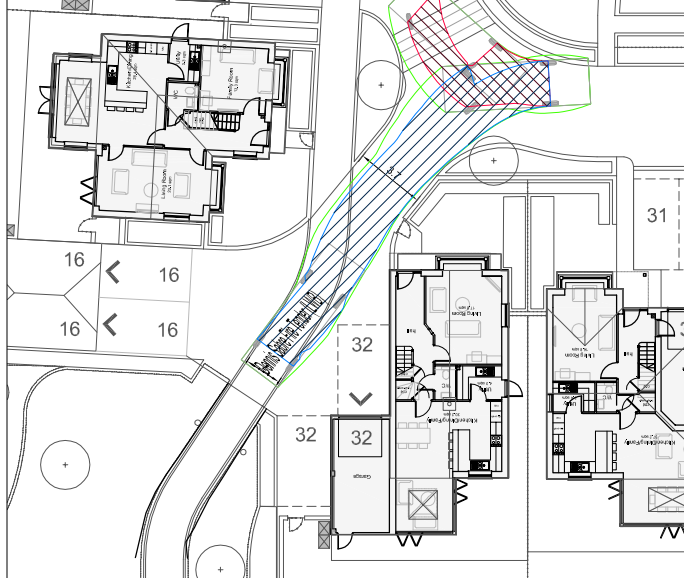

DENNIS SABRE FIRE TENDER (LWB)
TRACKING AROUND THE SITE
SCALE 1:250

- NOTES:
1. All dimensions to be checked on site. All details and dimensions relating to sub-Contractors work must be checked and agreed between the sub-Contractor or supplier and the general Contractor.
 2. This drawing is to be read in conjunction with all relevant Architect's and Engineer's drawings and specification.
 3. The main Contractor is responsible for ensuring the stability of the structure whilst the works are in progress.
 4. Any information given regarding existing underground services is given in good faith after consultation with the relevant authority. No liability is accepted by the Consultant and the main Contractor is responsible for obtaining and checking all information and taking due care and attention whilst undertaking the works.

- Key:
- Wheel track (Forward manoeuvre) Shows outer limit of wheel entirely within the carriageway. Not encroaching on any kerbs
 - Wheel track (Reverse manoeuvre) Shows outer limit of wheel entirely within the carriageway. Not encroaching on any kerbs
 - Body track - Shows the outer limit of body generally within carriageway, may overhang the verge when turning where necessary

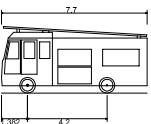

Dennis Sabre Fire Tender (LWB)
Overall Length 7.700m
Overall Width 2.430m
Overall Body Height 3.512m
Min Body Ground Clearance 0.397m
Track Width 2.380m
Lock to Lock Time 5.00s
Kerb to Kerb Turning Radius 7.400m

REV	DATE	BY	DESCRIPTION	CHK
-----	------	----	-------------	-----

Issue Status FOR APPROVAL

11 Tungsten Building
George Street
Fishergate
Sussex
BN41 1RA
Tel: 01273 424424
Fax: 01273 424425
email: design@civil.co.uk

the
Civil
Engineering
practice

CURR Roffey Homes
PROJECT Manor Nursery
Angmering

TITLE Site Layout
Fire Tender Tracking

DRAWN J Passmore DATE Mar 2018 PROJECT NO. 2299
ENGINEER S Magowan CHECKED
SCALE As Shown
711

ARUN DISTRICT COUNCIL A/38/19/RES