

CDM 2015 Health & Safety Information


This information relates only to 'Significant Hazards' identified on this drawing and is to be read in conjunction with the Designer's Hazard Register.



Shaw Colegate
LAND & BUILDING SURVEYORS

Unit 28, The Old Four Mill, Queen Street, Ennsworth, Harle, PO10 7BT
Tel: (01243) 371472 Email: mail@shawcolegate.com
Fax: (01243) 376940 Web: www.shawcolegate.com

Title : ANGMERING NURSERY TOPOGRAPHIC SURVEY	
Job No : 00514_TOPO	
Original Scale : 1:200	
Sheet Size : A0 OVERSIZED SHEET	
Surveyed By : AB/CW	Date : JAN 2014
Drawn By : AB	Date : JAN 2014
Client: HANBURY PROPERTIES LTD	

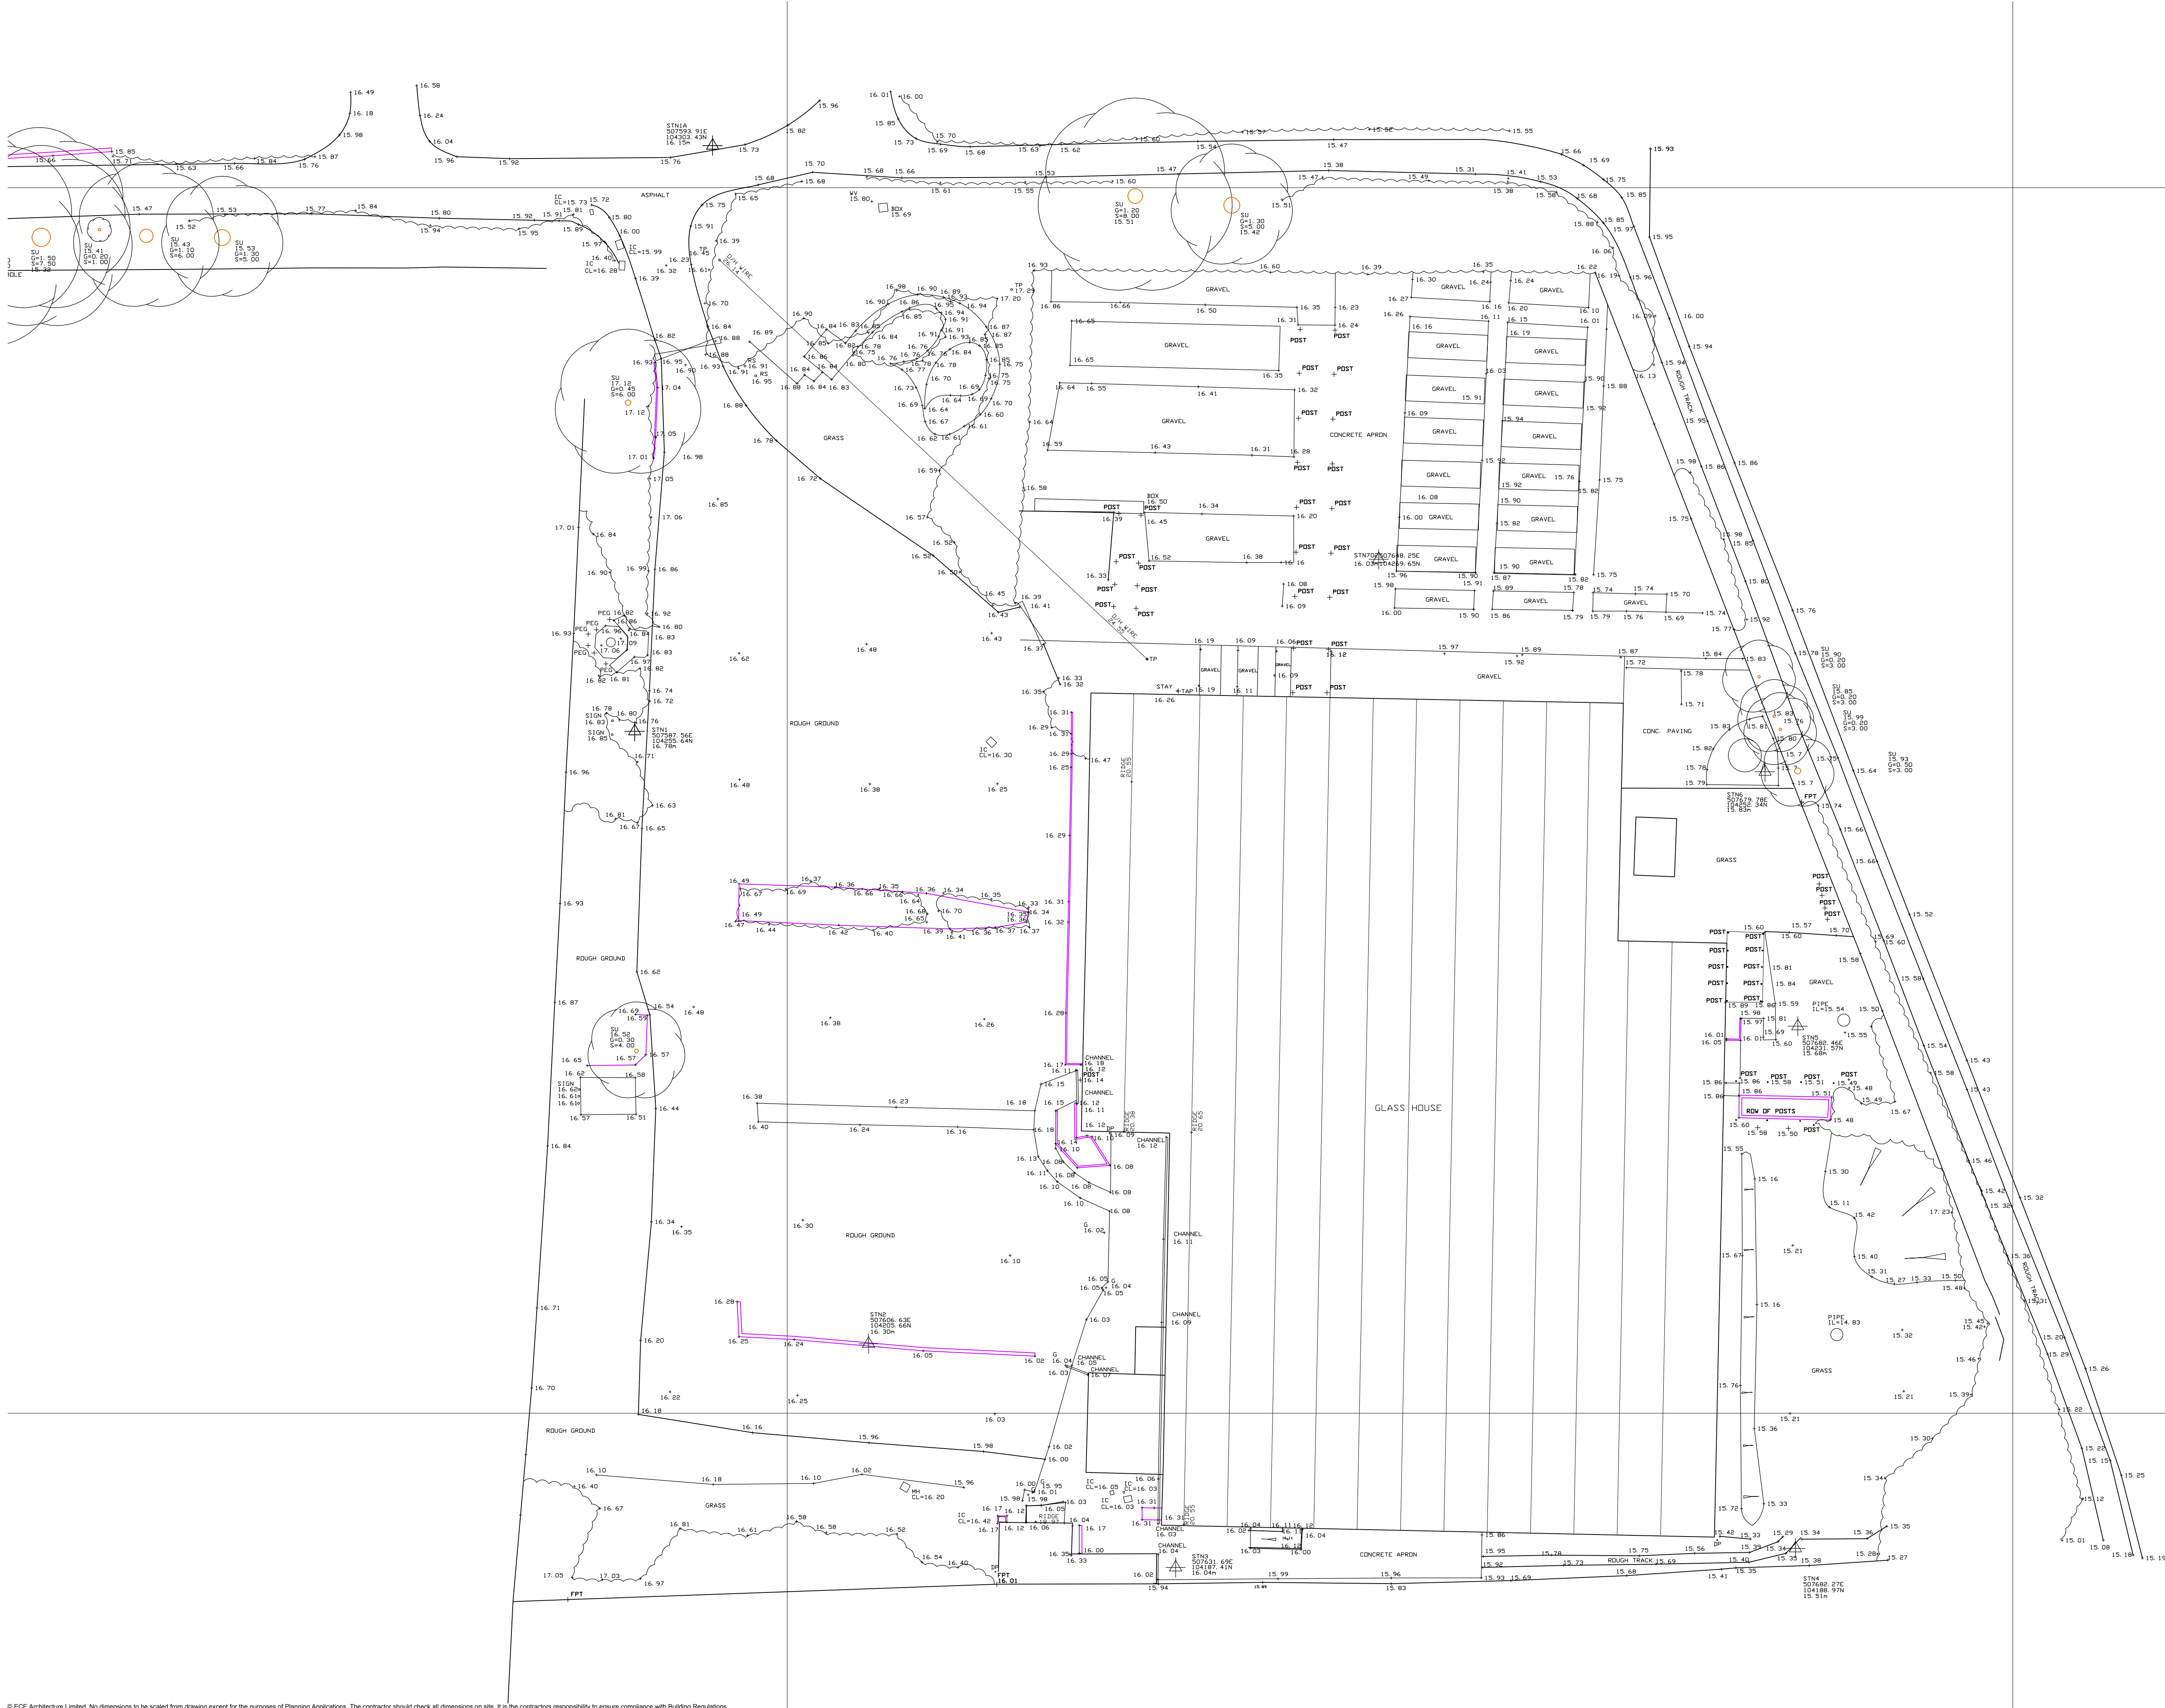

P1	16.03.18	Planning Issue	MN	PF
Rev	Date	Revision Details	Dr	Ch

ECE Architecture
www.ecearchitecture.com

London: 76 Great Suffolk Street
London, SE1 0BL
T 0207 928 2773 E london@ecearchitecture.com

Sussex: Brooklyn Chambers, 11 Goring Road
Worthing, West Sussex, BN12 4AP
T 01903 248777 E sussex@ecearchitecture.com

Bristol: Westworks, Colston Tower
Colston Street, Bristol, BS1 4XE
T 0117 214 1101 E bristol@ecewestworks.com

Client's Name
Roffey Homes

Job Title
Manor Nursery, Angmering

Drawing Title
Survey

Scale
1:250 @ A1 / 1:500 @ A3

metres 5 10 15 20 25

Drawn LU Checked MG Date 16.03.18

Job No 6345 Drawing No SURVEY Rev P1

Status
PRELIMINARY

CAD Plot date: 19/03/2018 - 11:54:37

6345 survey.dwg