


House Type A (plot 1-6)
2BA




Front Elevation

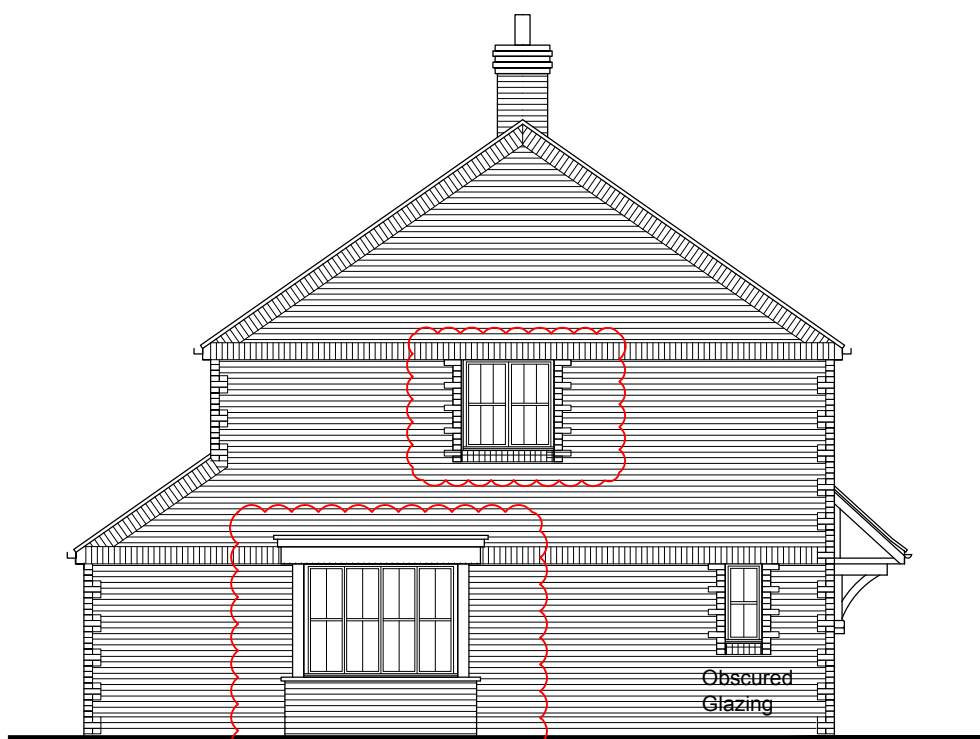



Side Elevation 1



Rear Elevation

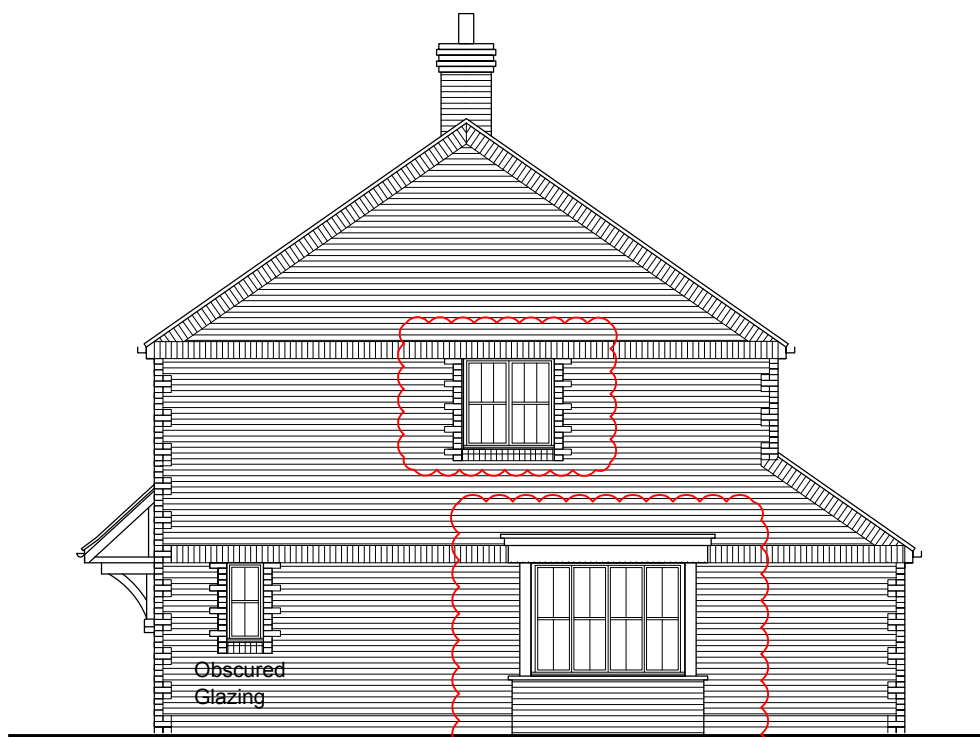

Side Elevation 2

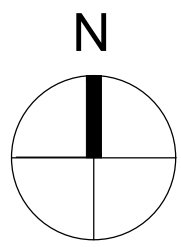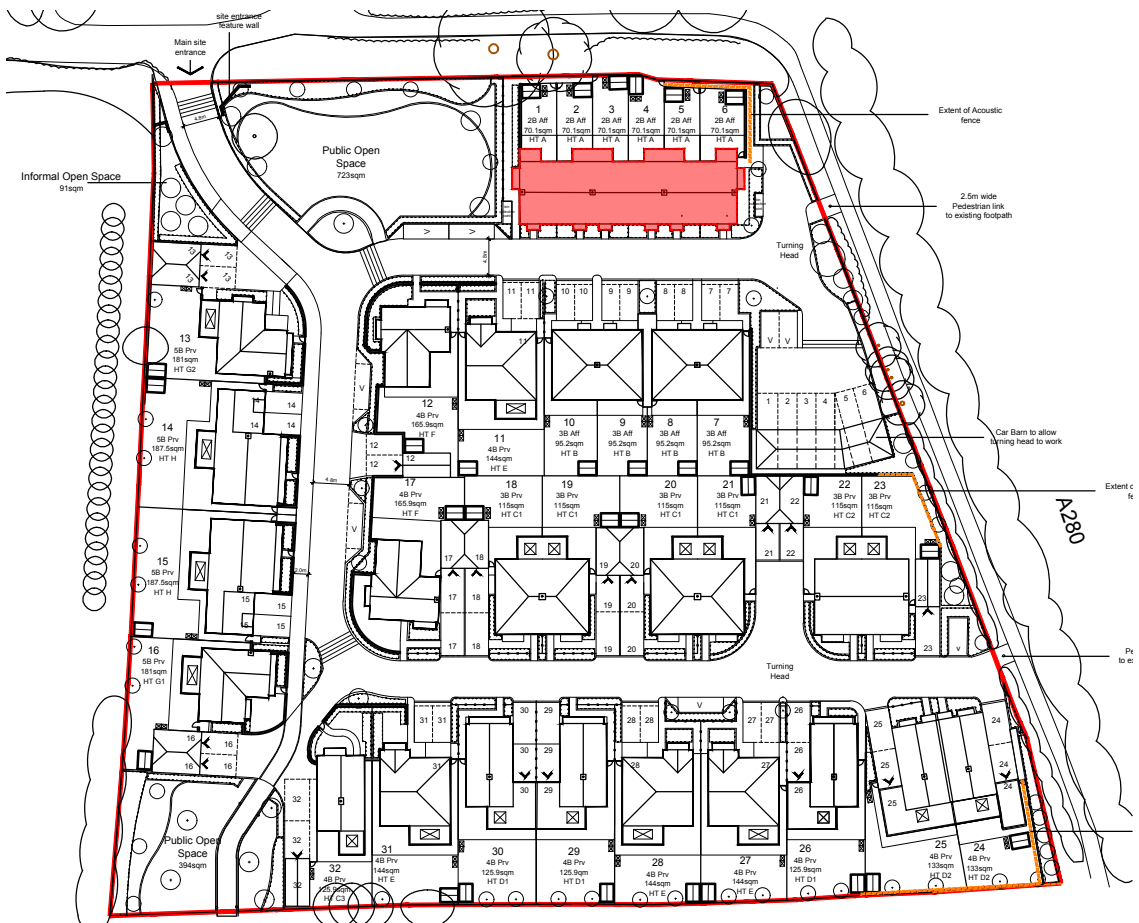

LOCATION KEY

© ECE Architecture Limited. No dimensions to be scaled from drawing except for the purposes of Planning Applications. The contractor should check all dimensions on site. It is the contractors responsibility to ensure compliance with Building Regulations.

FOR MATERIALS PLEASE SEE 6345 DO.2 SCHEDULE

P3	07.08.18	Key Revised	EM	MN
P2	08.03.18	Minor Amendments	EM	MN
Rev	Date	Revision Details	Dr	Ch



London: 76 Great Suffolk Street
London, SE1 0BL
T 0207 928 2773 E london@ecearchitecture.com

Sussex: Brooklyn Chambers, 11 Goring Road
Worthing, West Sussex, BN12 4AP
T 01903 248777 E sussex@ecearchitecture.com

Bristol: Westworks, Colston Tower
Colston Street, Bristol, BS1 4XE
T 0117 214 1101 E bristol@ecwestworks.com

ECE Architecture
www.ecearchitecture.com

Client's Name
Roffey Homes

Job Title
Manor Nursery

Drawing Title
**House Type A (plot 1- 6)
Elevations**

Scale
1:100 @ A1 / 1:200 @ A3

Drawn	Checked	Date
JR	PF	13.03.18

Job No	Drawing No	Rev
6345	102	P3

Status
APPROVAL

CAD Plot date: 7/08/2018 - 17:40:43 6345 house type a.dwg