




House Type B (plot 7-10) 3B PRV

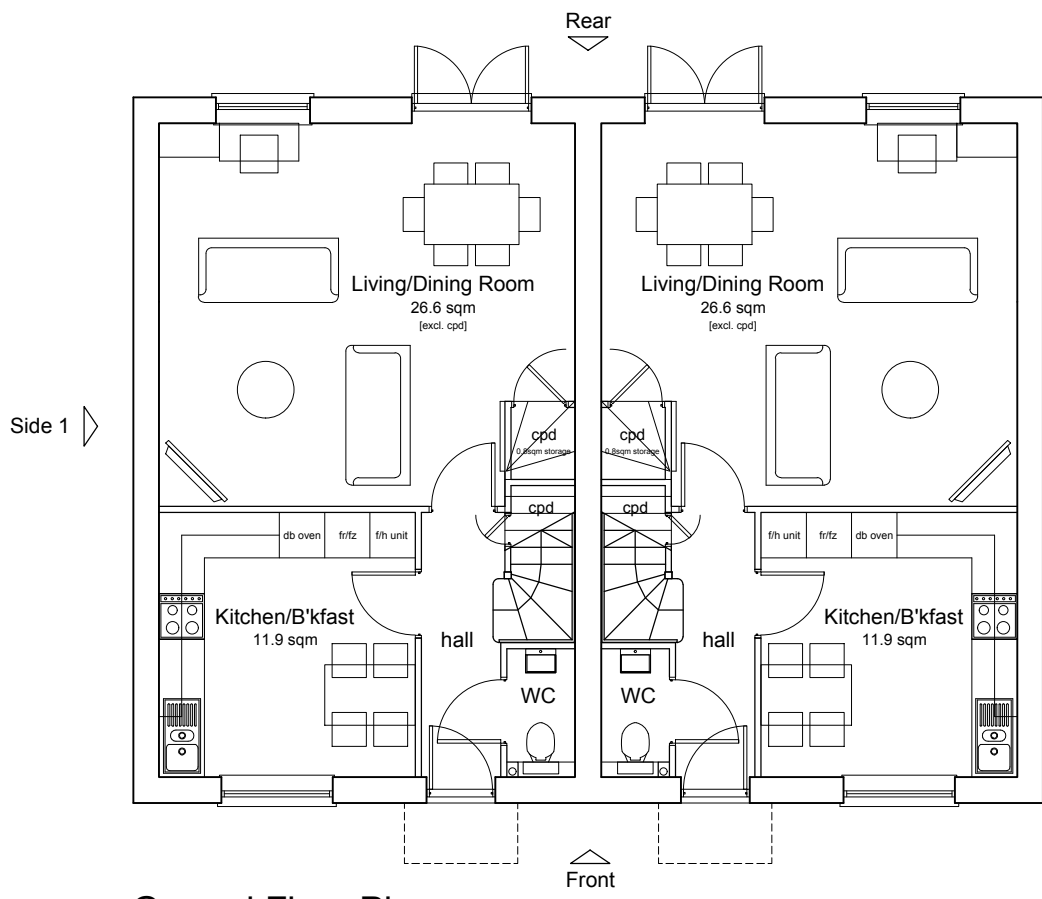

Ground Floor Plan

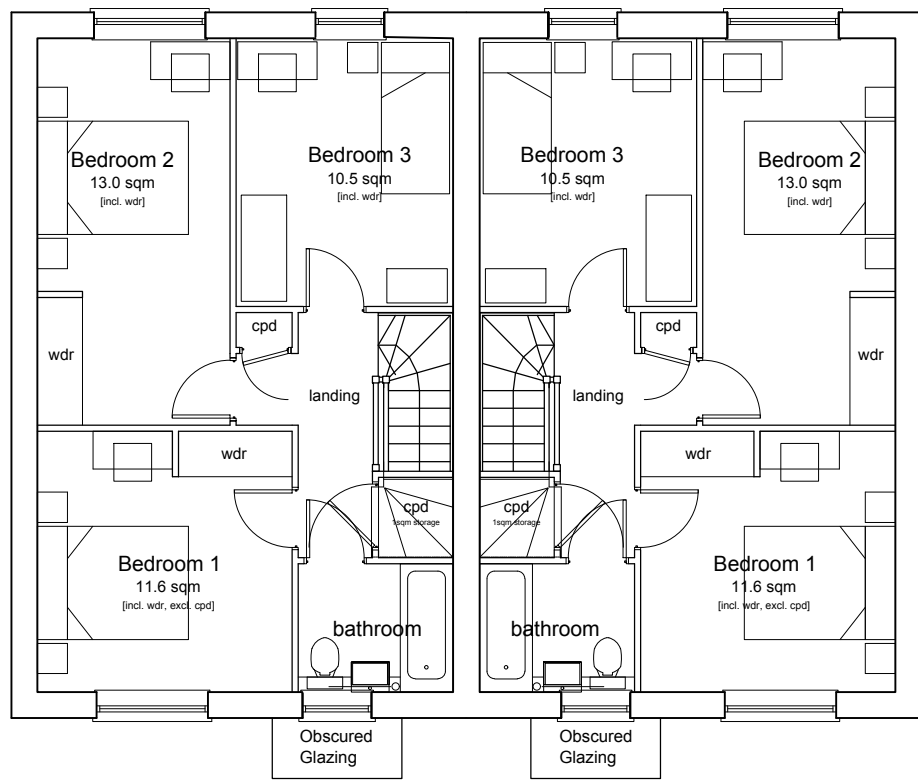

First Floor Plan

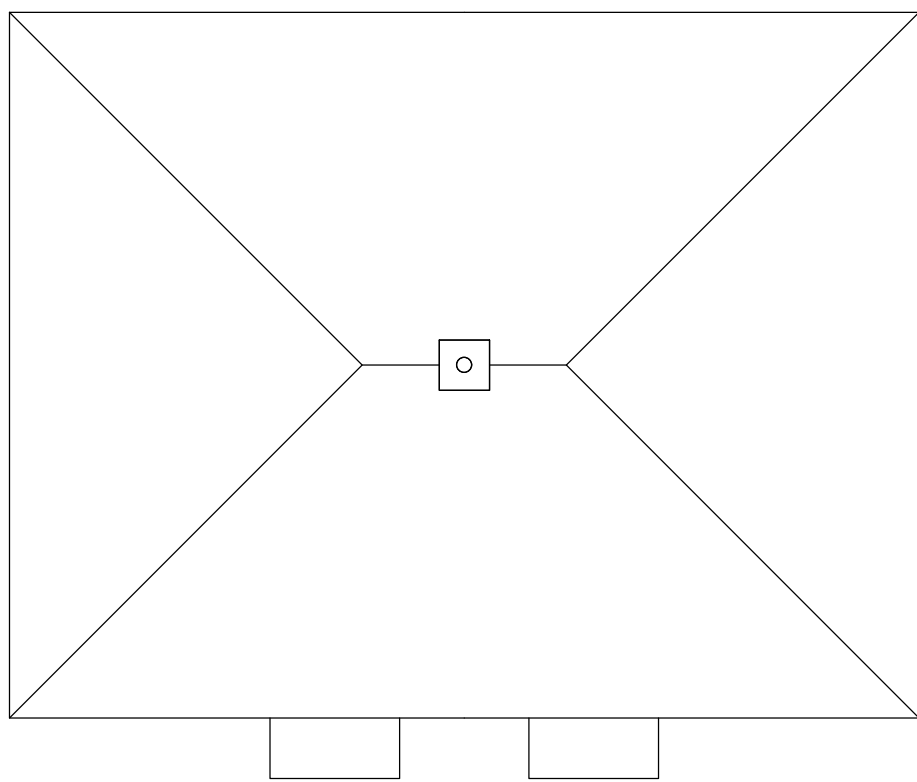


Roof Plan

House Type B
3-Bedroom 5-Person House
95.2 sqm / 1025 sqft GIA [to finishes]




Front Elevation

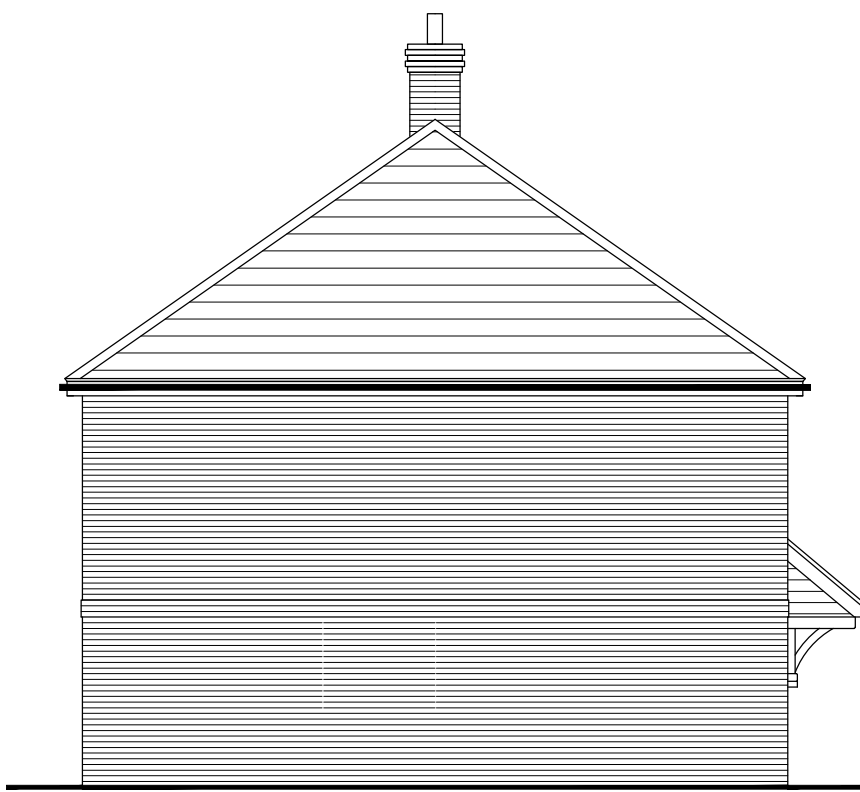


Side Elevation 1



Rear Elevation

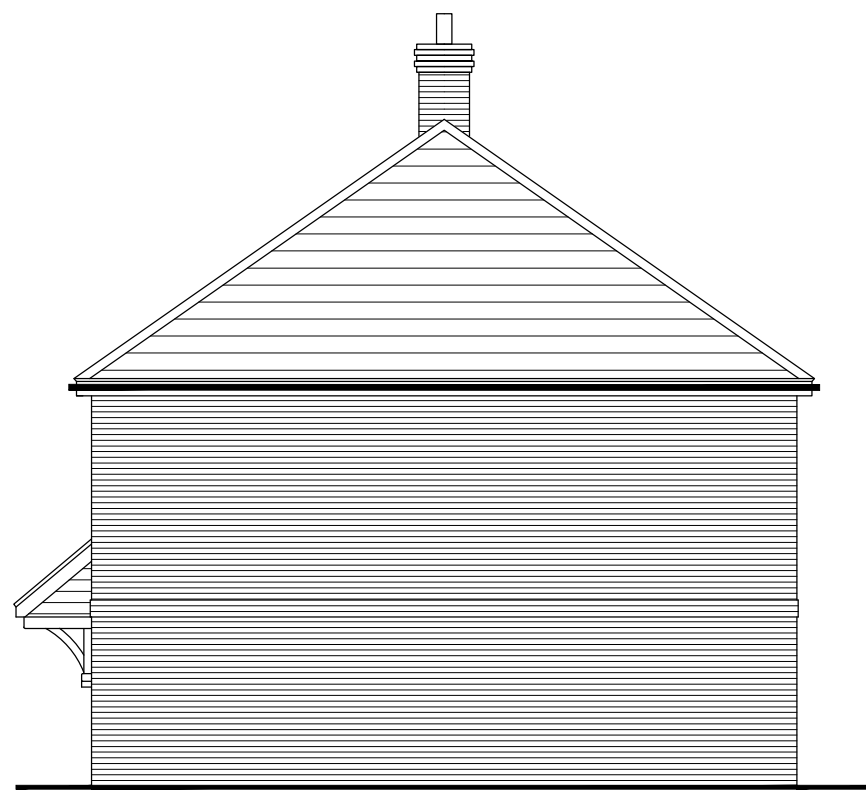

Side Elevation 2

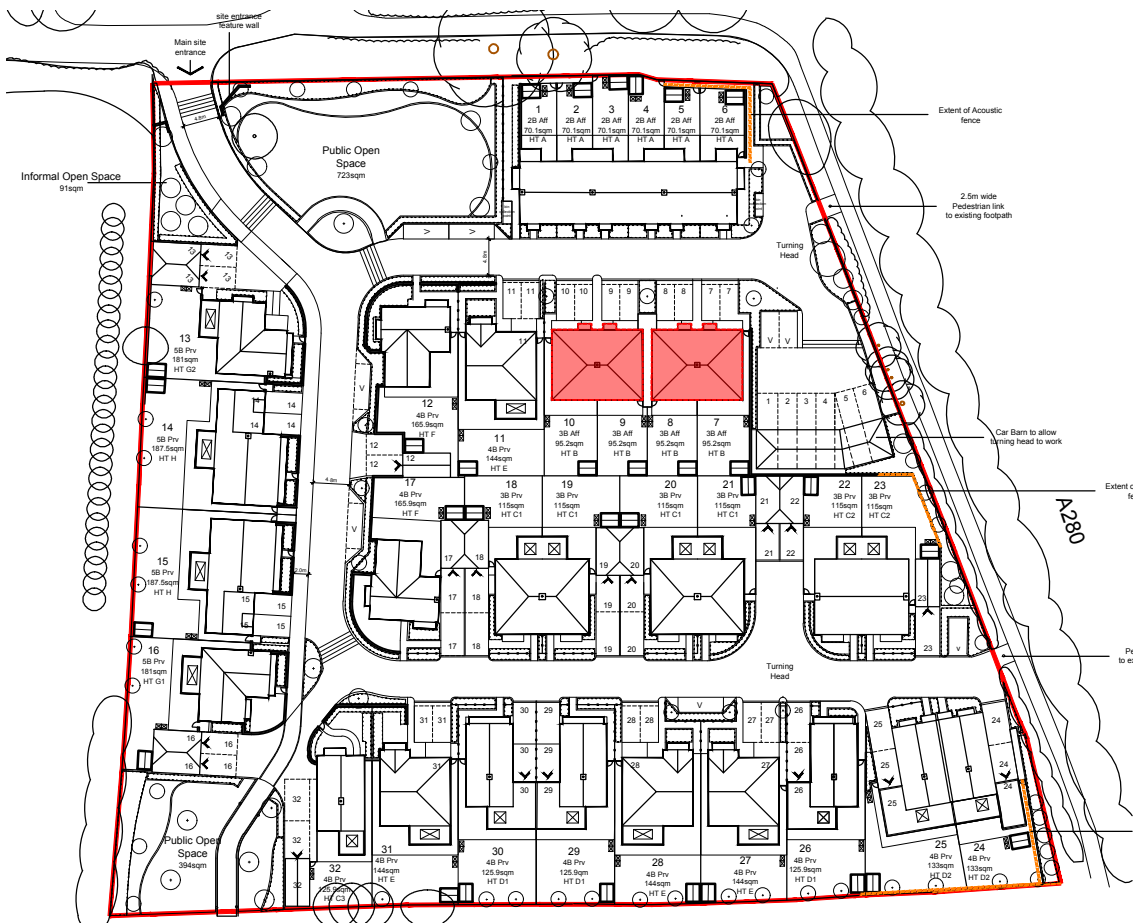

LOCATION KEY

FOR MATERIALS PLEASE SEE 6345 DO.2 SCHEDULE

P2	07.06.18	Key Revised	EM	MN
P1	16.03.18	Planning Issue	JR	PF
Rev	Date	Revision Details	Dr	Ch



London: 76 Great Suffolk Street
London, SE1 0BL
T 0207 928 2773 E london@ecearchitecture.com

Sussex: Brooklyn Chambers, 11 Goring Road
Worthing, West Sussex, BN12 4AP
T 01903 248777 E sussex@ecearchitecture.com

Bristol: Westworks, Colston Tower
Colston Street, Bristol, BS1 4XE
T 0117 214 1101 E bristol@ecewestworks.com

ECE Architecture
www.ecearchitecture.com

Client's Name
Roffey Homes

Job Title
Manor Nursery

Drawing Title
House Type B (plot 7-10)
Plans and Elevations

Scale
1:100 @ A1 / 1:200 @ A3

Drawn	Checked	Date
JR	PF	13.03.18

Job No	Drawing No	Rev
6345	103	P2

Status
APPROVAL