



House Type G1(plot 16)
5B PRV

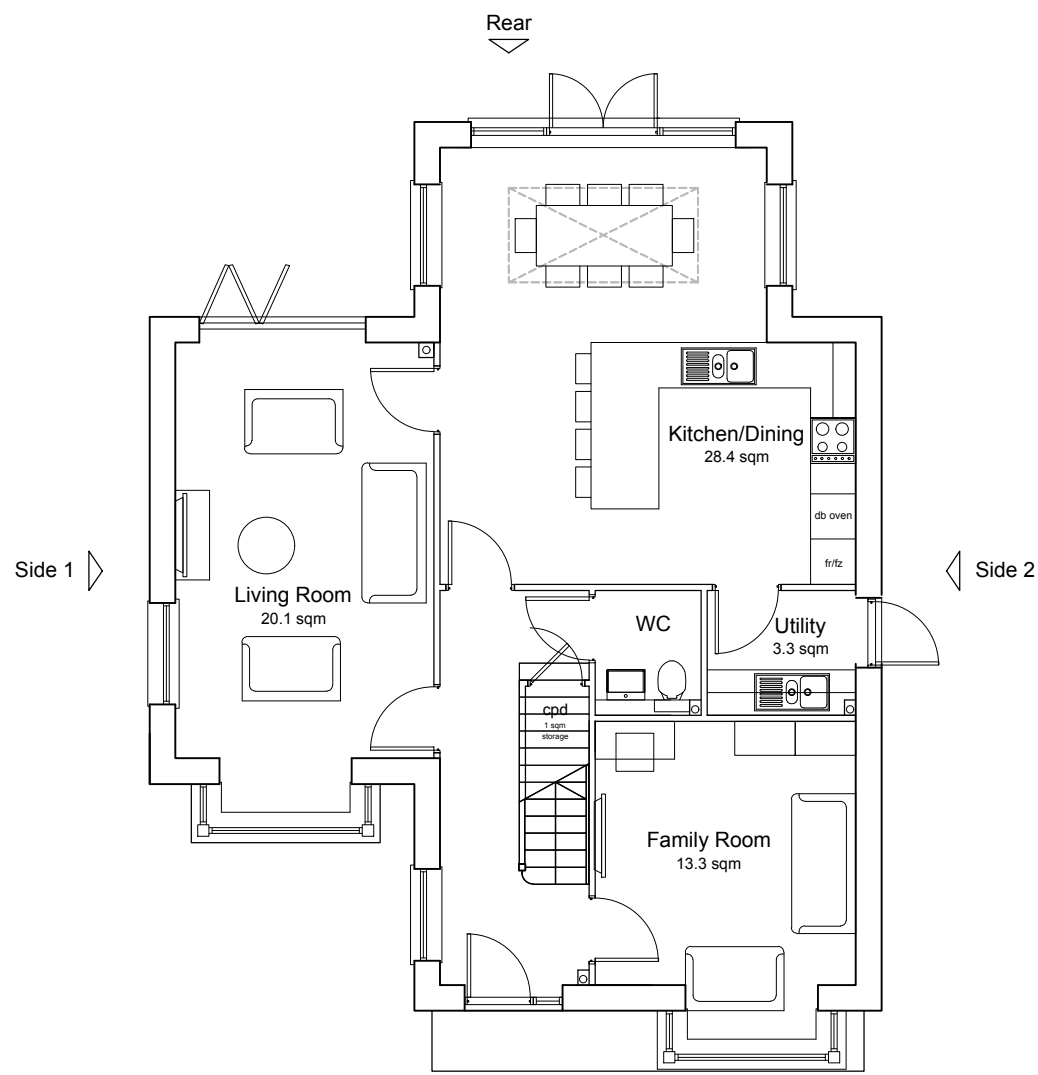


Ground Floor Plan


5-Bedroom 8-Person House
181.0 sqm / 1948 sqft GIA [to finishes]

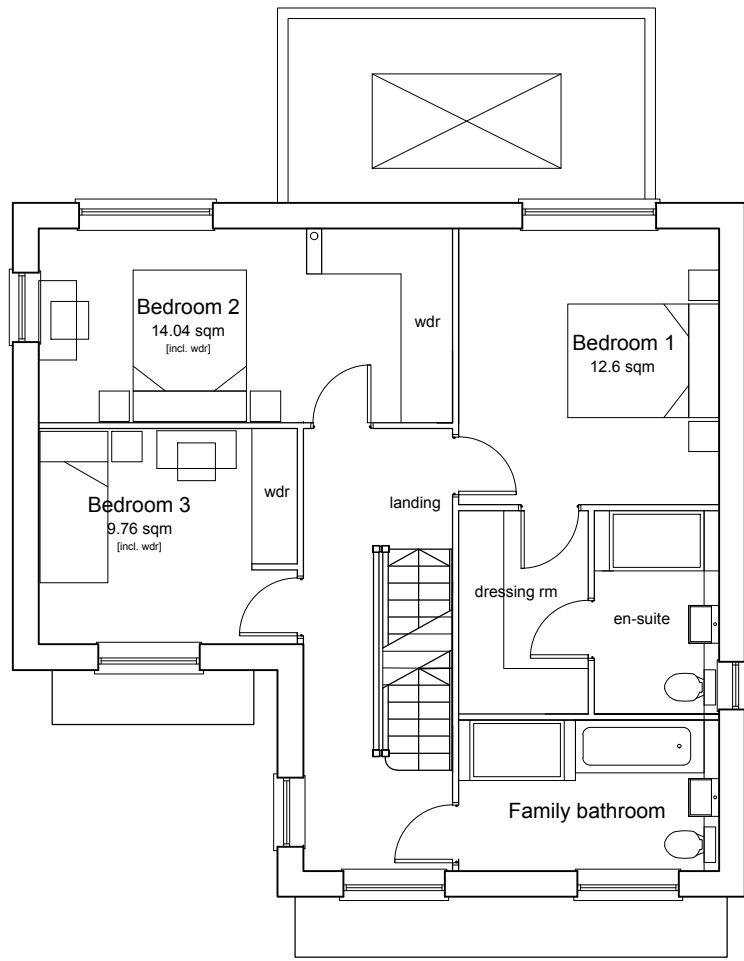

First Floor Plan

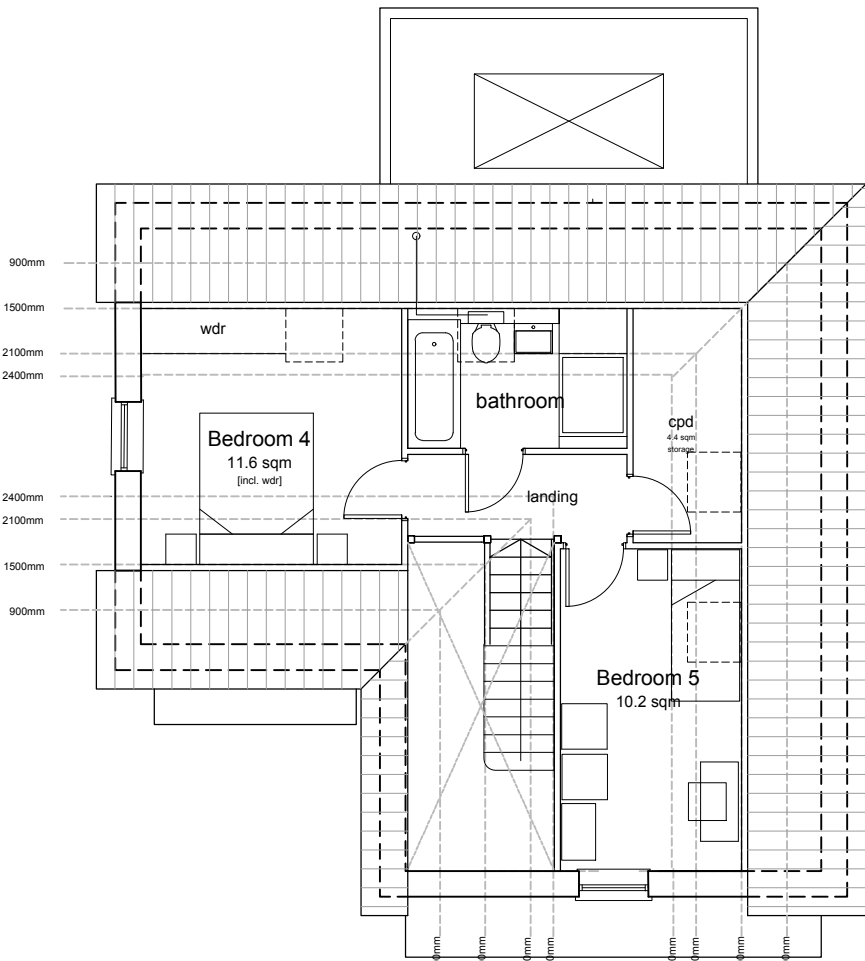

Second Floor Plan

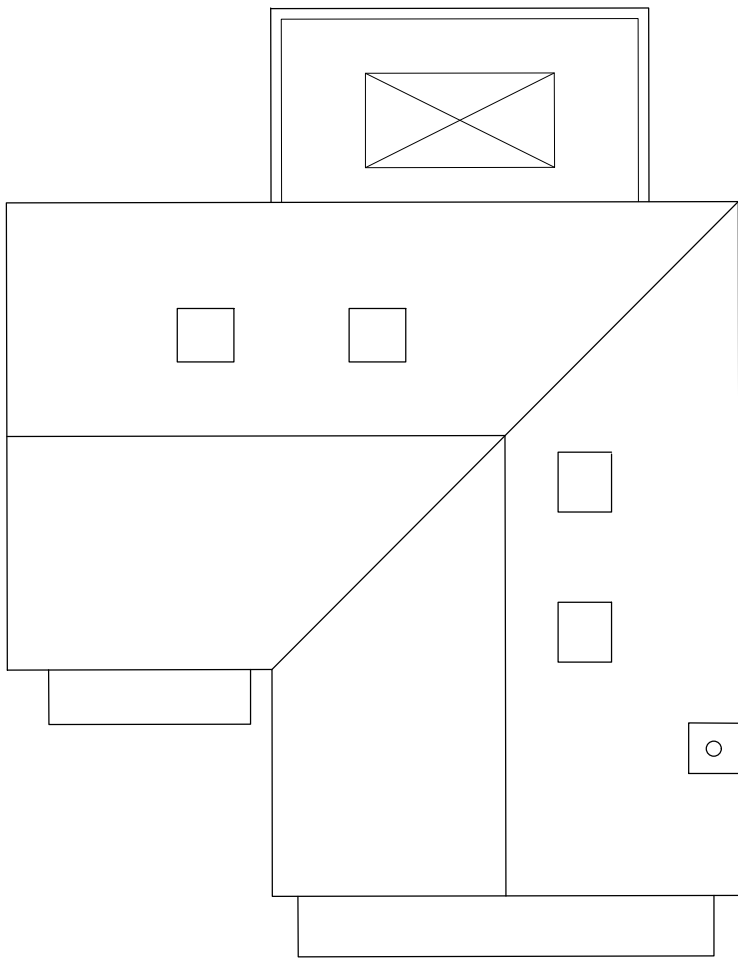

Roof Plan



Front Elevation





Side Elevation 1



Rear Elevation



Side Elevation 2

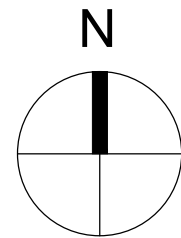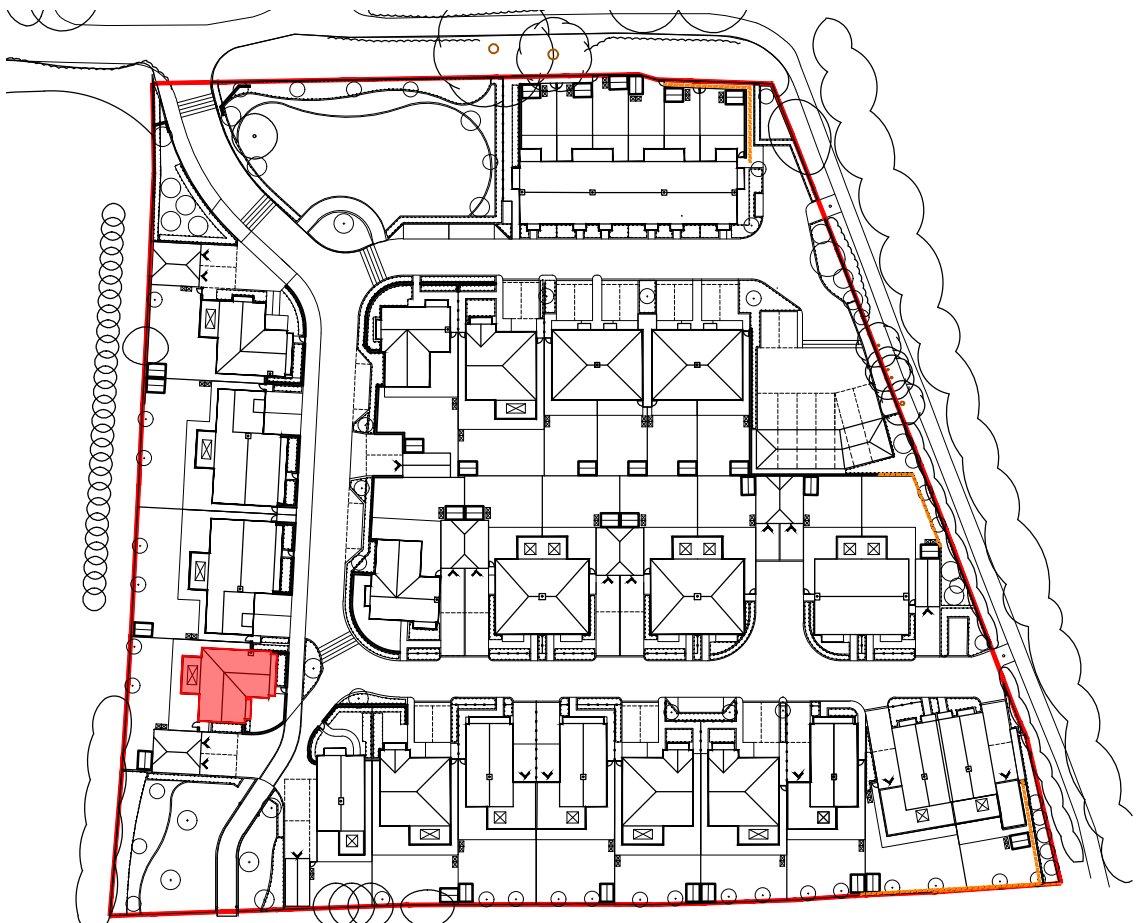

LOCATION KEY

© ECE Architecture Limited. No dimensions to be scaled from drawing except for the purposes of Planning Applications. The contractor should check all dimensions on site. It is the contractors responsibility to ensure compliance with Building Regulations.

FOR MATERIALS PLEASE SEE 6345 DO.2 SCHEDULE

P3	07.08.18	Key Revised	EM	MN
P2	19.03.18	minor amendment	MN	PF
P1	16.03.18	Planning Issue	JR	PF
Rev	Date	Revision Details	Dr	Ch



London: 76 Great Suffolk Street
London, SE1 0BL
T 0207 928 2773 e.london@ecearchitecture.com
Sussex: Brooklyn Chambers, 11 Goring Road
Worthing, West Sussex, BN12 4AP
T 01903 248777 e.sussex@ecearchitecture.com
Bristol: Westworks, Colston Tower
Colston Street, Bristol, BS1 4XE
T 0117 214 1101 e.bristol@ecewestworks.com
ECE Architecture
www.ecearchitecture.com

Client's Name
Roffey Homes

Job Title
Manor Nursery

Drawing Title
House Type G1 (plot 16)

Scale
1:100 @ A1 / 1:200 @ A3

Drawn
MN

Checked
PF

Date
13.03.18

Job No
6345

Drawing No
110

Rev
P3

Status
APPROVAL

CAD Plot date: 8/08/2018 - 11:28:05 6345 house type g.dwg