




House Type G2 (plot 13)
5B PRV

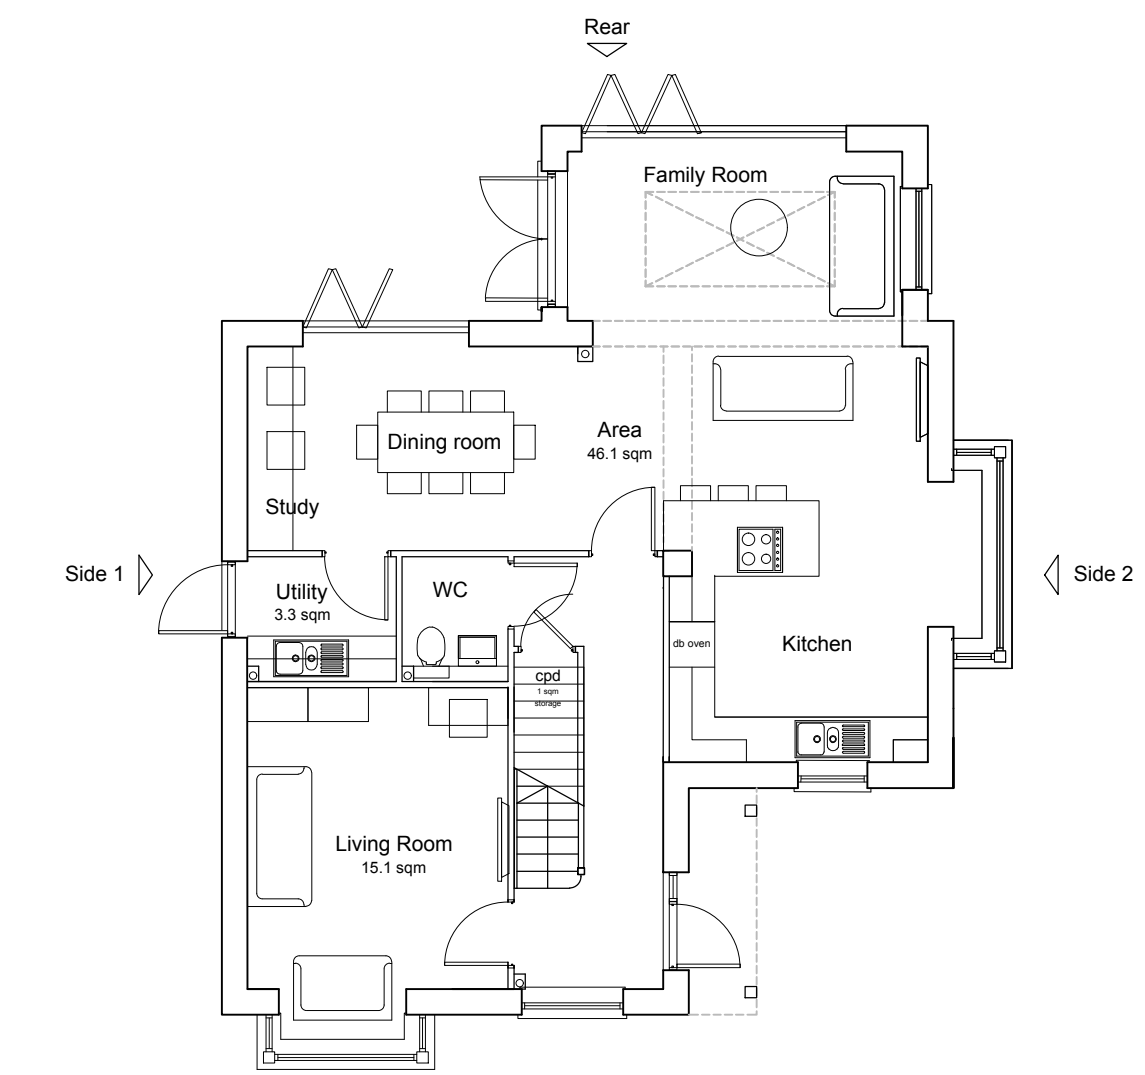


Ground Floor Plan

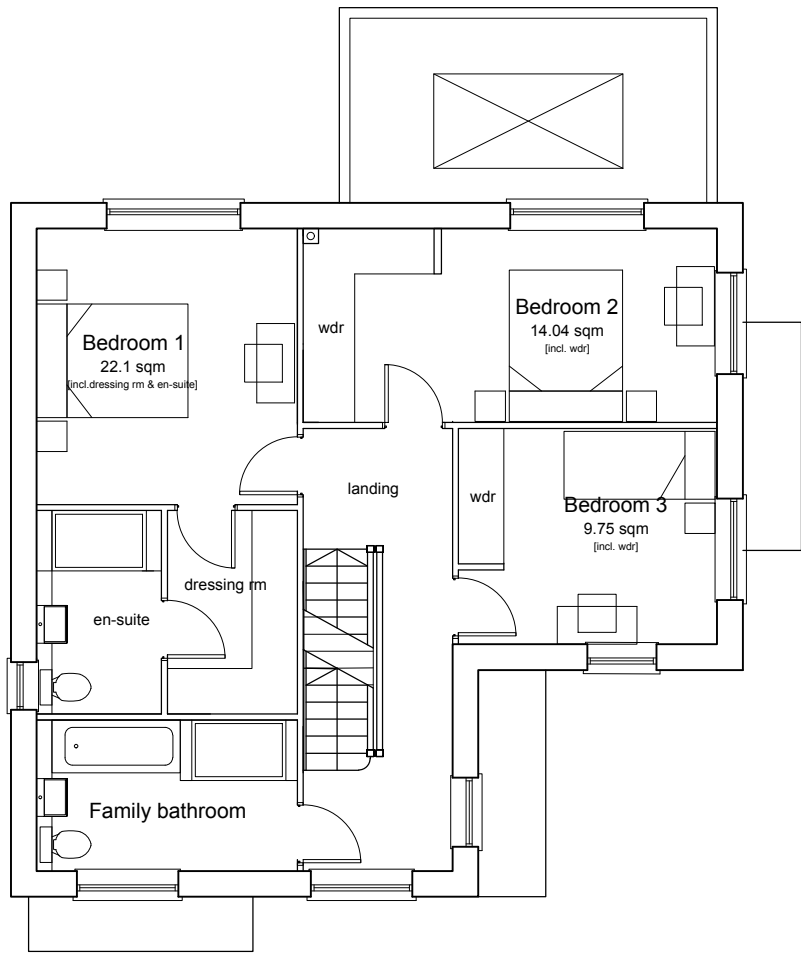

First Floor Plan

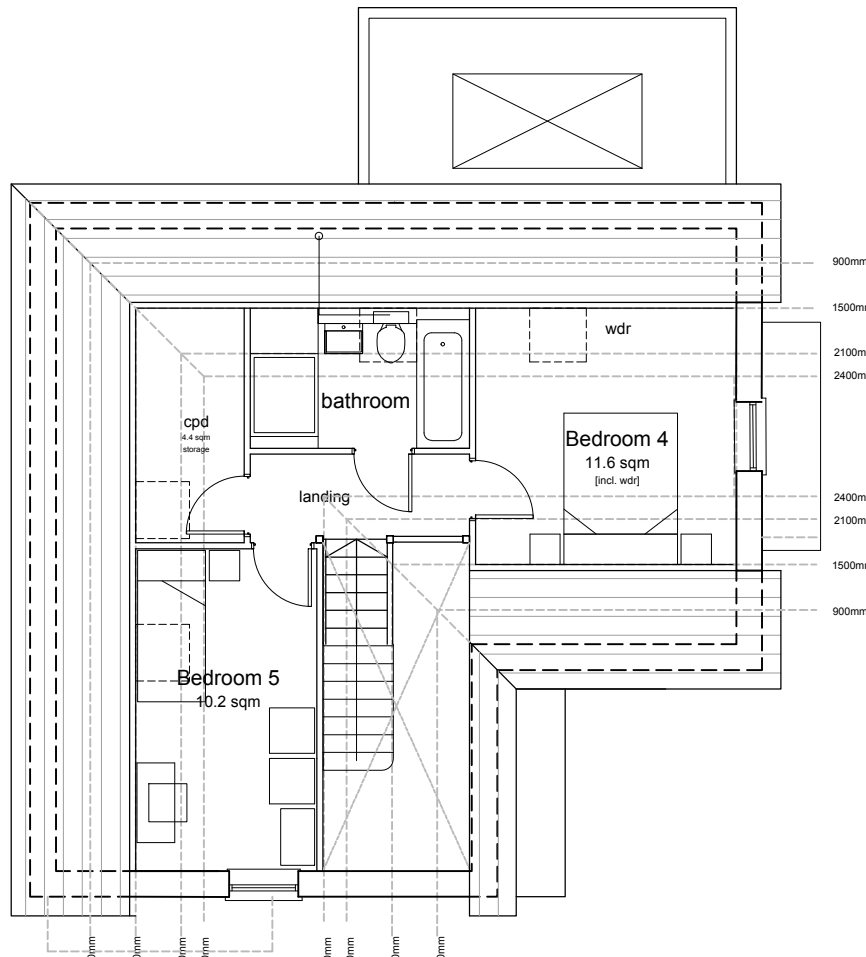

Second Floor Plan

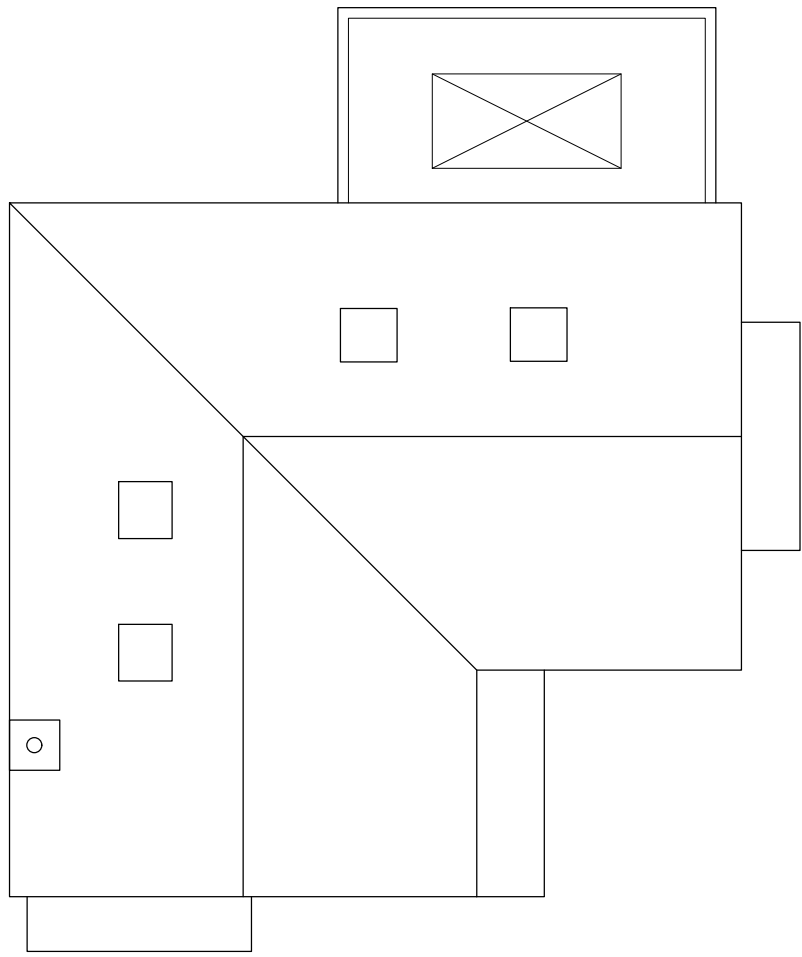

Roof Plan

5-Bedroom 8-Person House
181.0 sqm / 1948 sqft GIA [to finishes]



Front Elevation



Side Elevation 1



Rear Elevation



Side Elevation 2



LOCATION KEY

© ECE Architecture Limited. No dimensions to be scaled from drawing except for the purposes of Planning Applications. The contractor should check all dimensions on site. It is the contractors responsibility to ensure compliance with Building Regulations.

FOR MATERIALS PLEASE SEE 6345 DO.2 SCHEDULE

Rev	Date	Revision Details	Dr	Ch
P5	10.08.18	Minor amendments	EM	MN
P4	07.08.18	Minor amendments	EM	MN
P3	03.08.18	Minor amendments	EM	MN
P2	19.03.18	Minor amendment	MN	PF
P1	16.03.18	Planning issue	JR	PF



London: 76 Great Suffolk Street
London, SE1 0BL
T 0207 928 2773 E london@ecearchitecture.com

Sussex: Brooklyn Chambers, 11 Goring Road
Worthing, West Sussex, BN12 4AP
T 01903 248777 E sussex@ecearchitecture.com

Bristol: Westworks, Colston Tower
Colston Street, Bristol, BS1 4XE
T 0117 214 1101 E bristol@ecwestworks.com

ECE Architecture
www.ecearchitecture.com

Client's Name
Roffey Homes

Job Title
Manor Nursery

Drawing Title
House Type G2 (plot 13)

Scale
1:100 @ A1 / 1:200 @ A3

Drawn	Checked	Date
MN	PF	13.03.18

Job No	Drawing No	Rev
6345	111	P5

Status
APPROVAL

CAD Plot date: 13/08/2018 - 14:32:04 6345 house type g.dwg