




House Type E (plot 11,27,31)(28 handed)
4B PRV

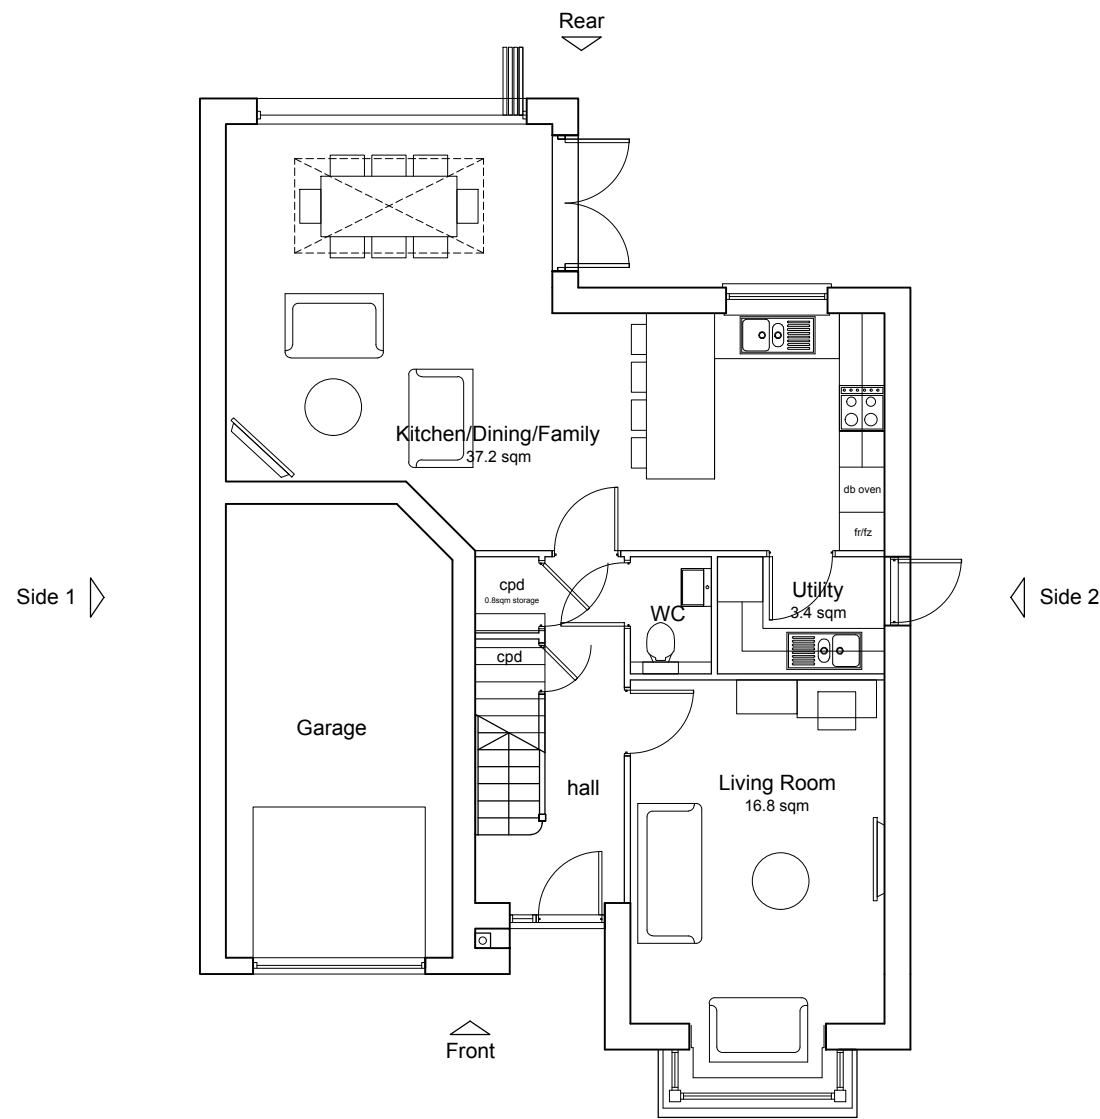

Ground Floor Plan
4-Bedroom 8-Person House
144 sqm / 1550 sqft GIA (to finishes)

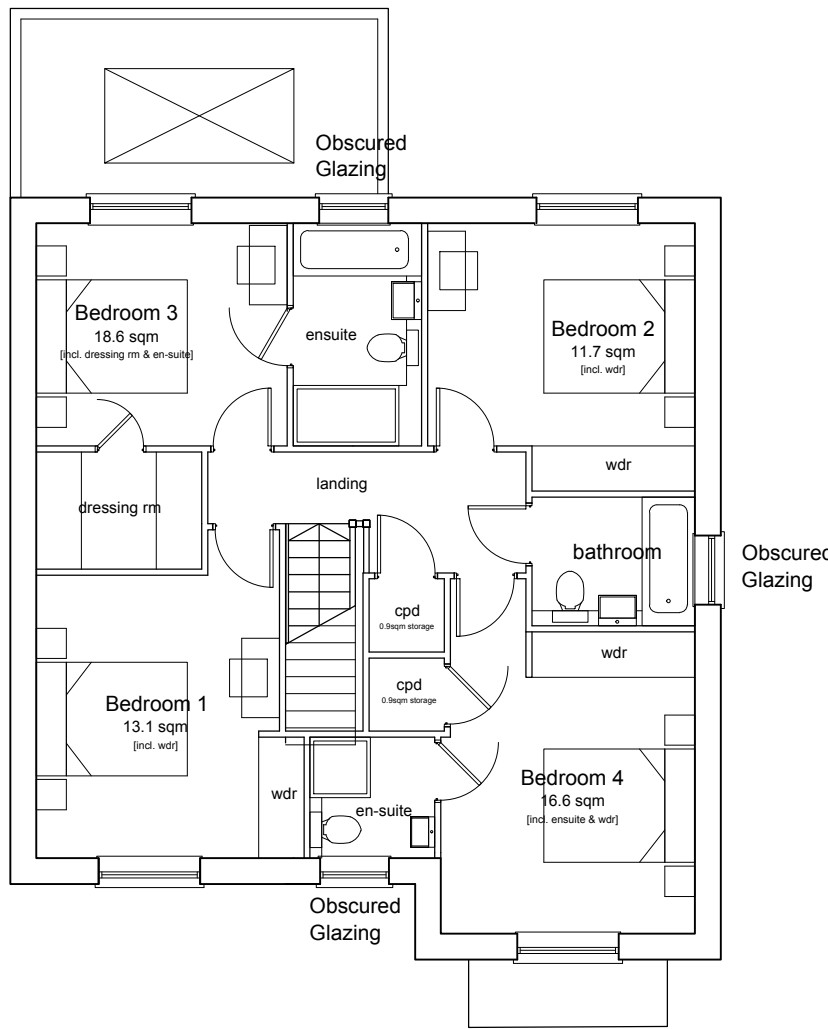


First Floor Plan

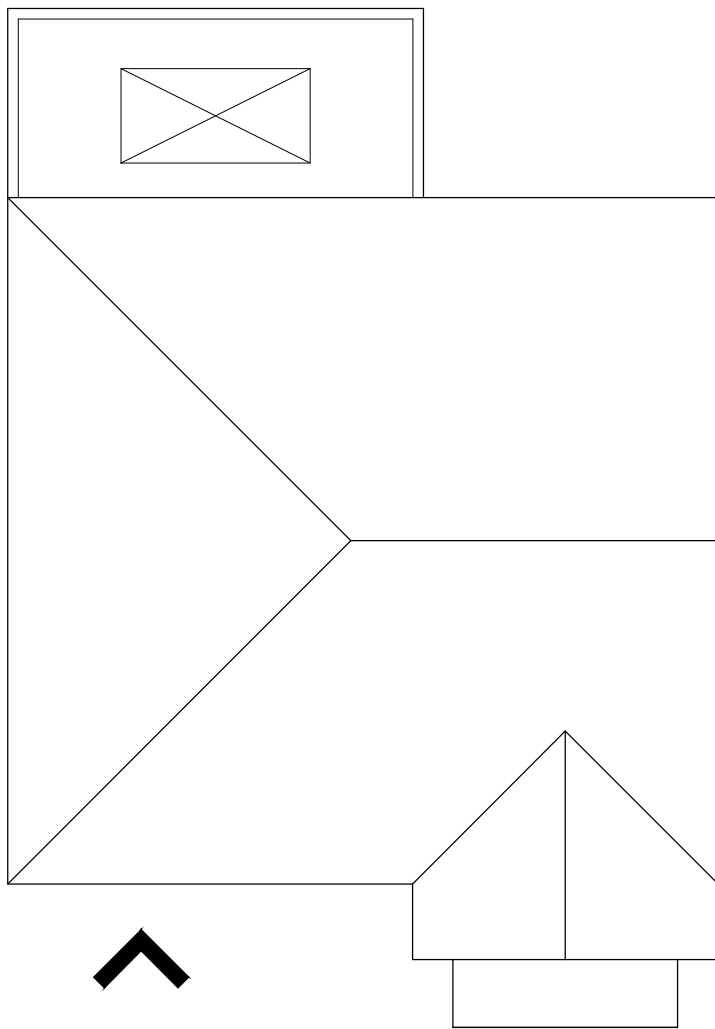

Roof Plan




Front Elevation

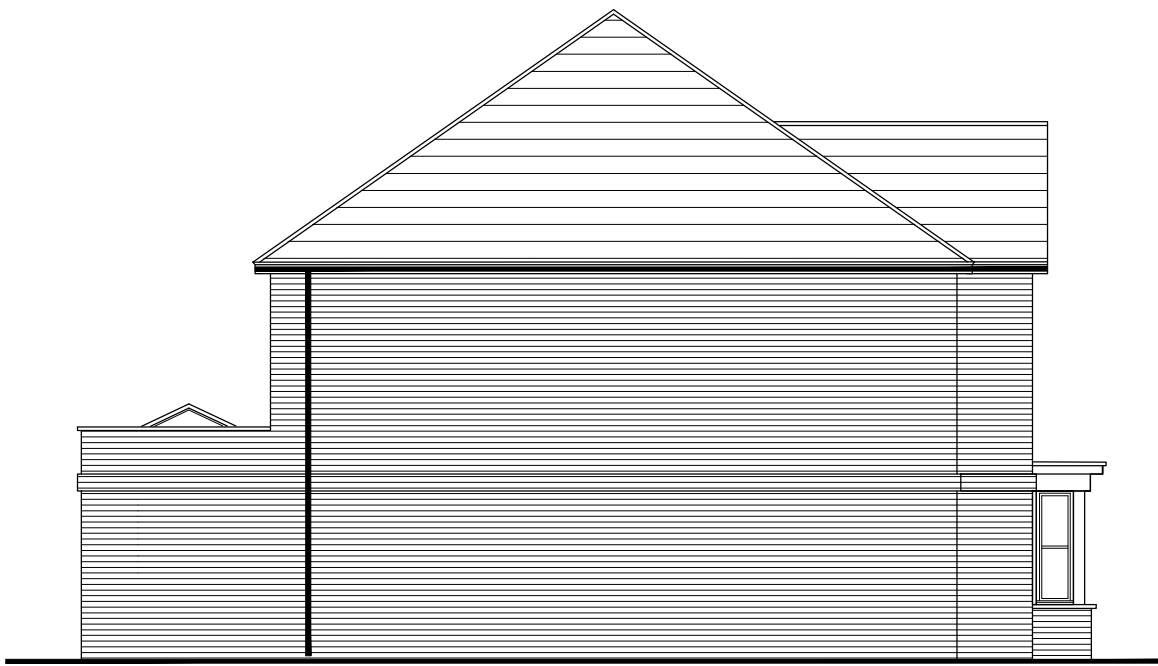


Side Elevation 1



Rear Elevation

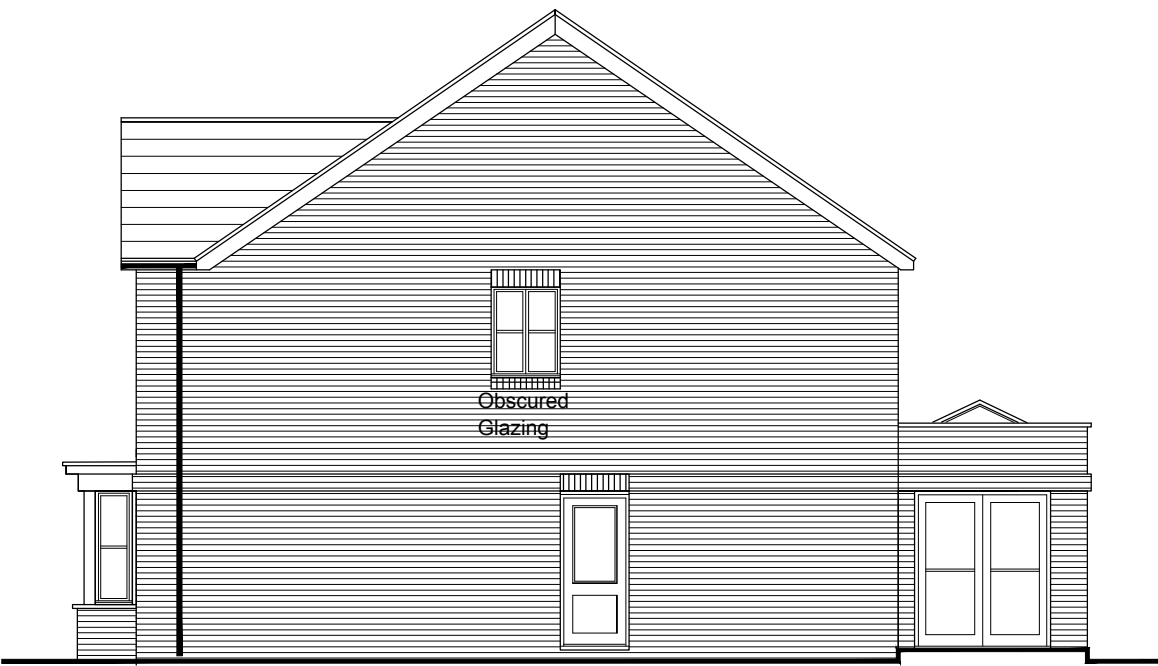

Side Elevation 2

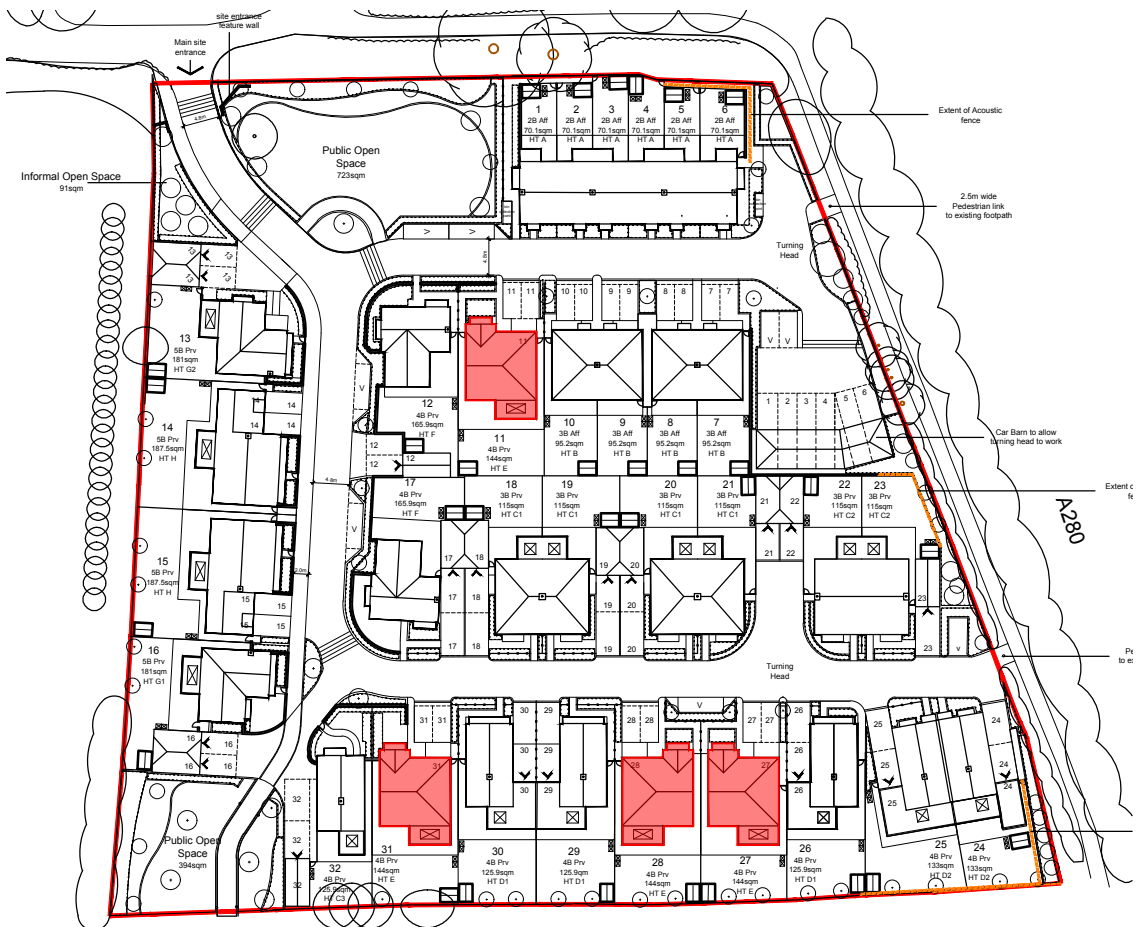

LOCATION KEY

FOR MATERIALS PLEASE SEE 6345 DO.2 SCHEDULE

P2	07.08.18	Key Revised	EM	MN
P1	16.03.18	Planning Issue	JR	PF
Rev	Date	Revision Details	Dr	Ch

ECE Architecture
www.ecearchitecture.com

London: 76 Great Suffolk Street, London, SE1 0BL
T 0207 928 2773 E london@ecearchitecture.com

Sussex: Brooklyn Chambers, 11 Goring Road, Worthing, West Sussex, BN12 4AP
T 01903 248777 E sussex@ecearchitecture.com

Bristol: Westworks, Colston Tower, Colston Street, Bristol, BS1 4XE
T 0117 214 1101 E bristol@ecwestworks.com

Client's Name
Roffey Homes

Job Title
Manor Nursery

Drawing Title
House Type E (plot 11,27,31)(28 handed)

Scale
1:100 @ A1 / 1:200 @ A3

Drawn
MN

Checked
PF

Date
13.03.18

Job No
6345

Drawing No
108

Rev
P2

Status
APPROVAL