




House Type C3 (plot 32) 3B PRV

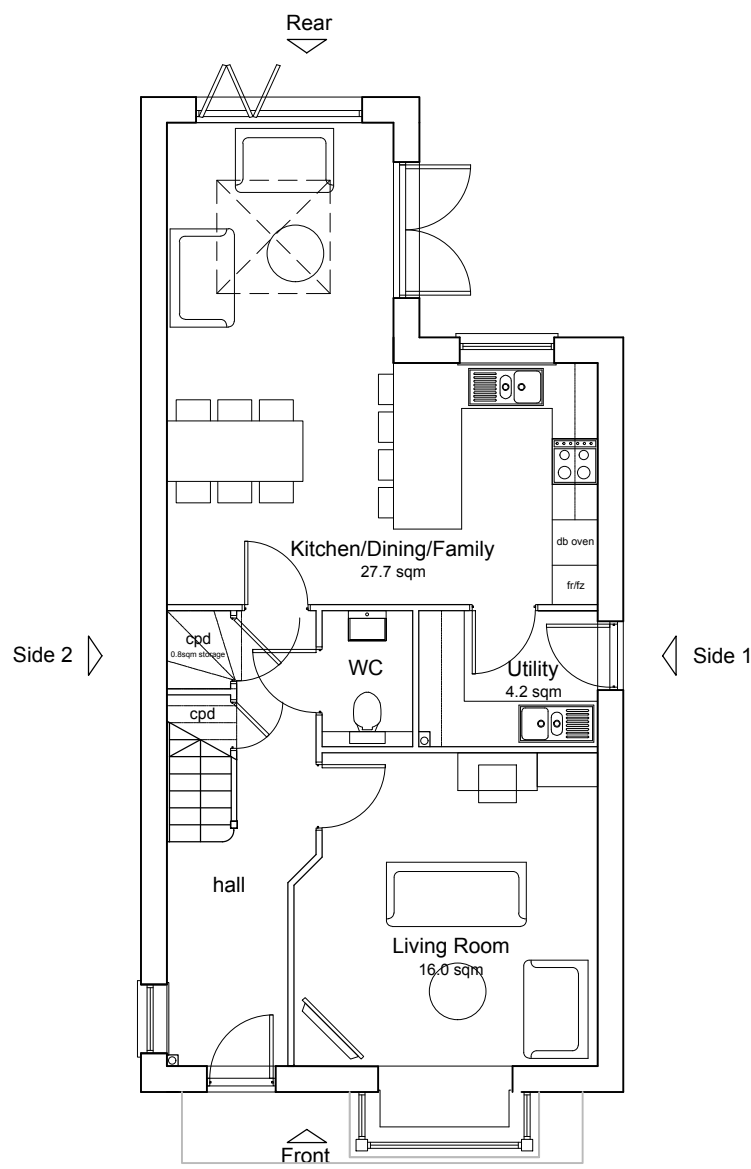

Ground Floor Plan
3-Bedroom 5-Person House
115.5 sqm / 1243 sqft GIA (to finishes)
2.5sqm storage required

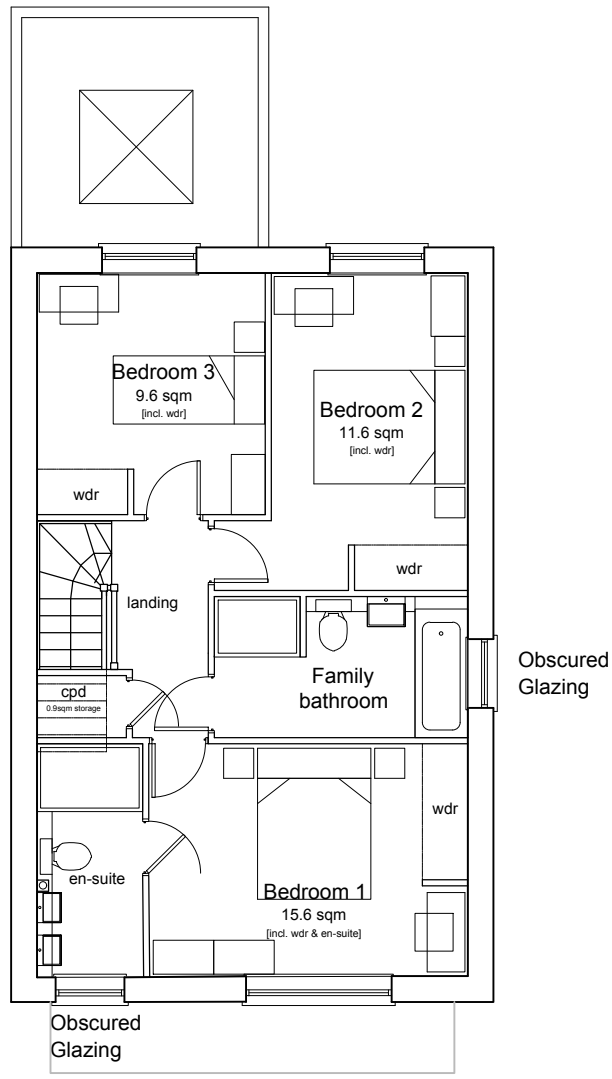


First Floor Plan

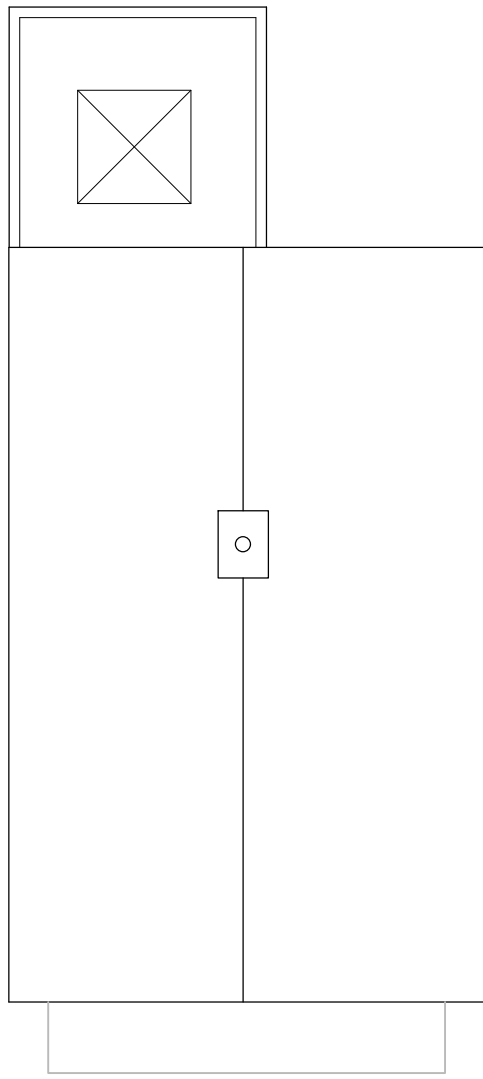

Roof Plan



Front Elevation

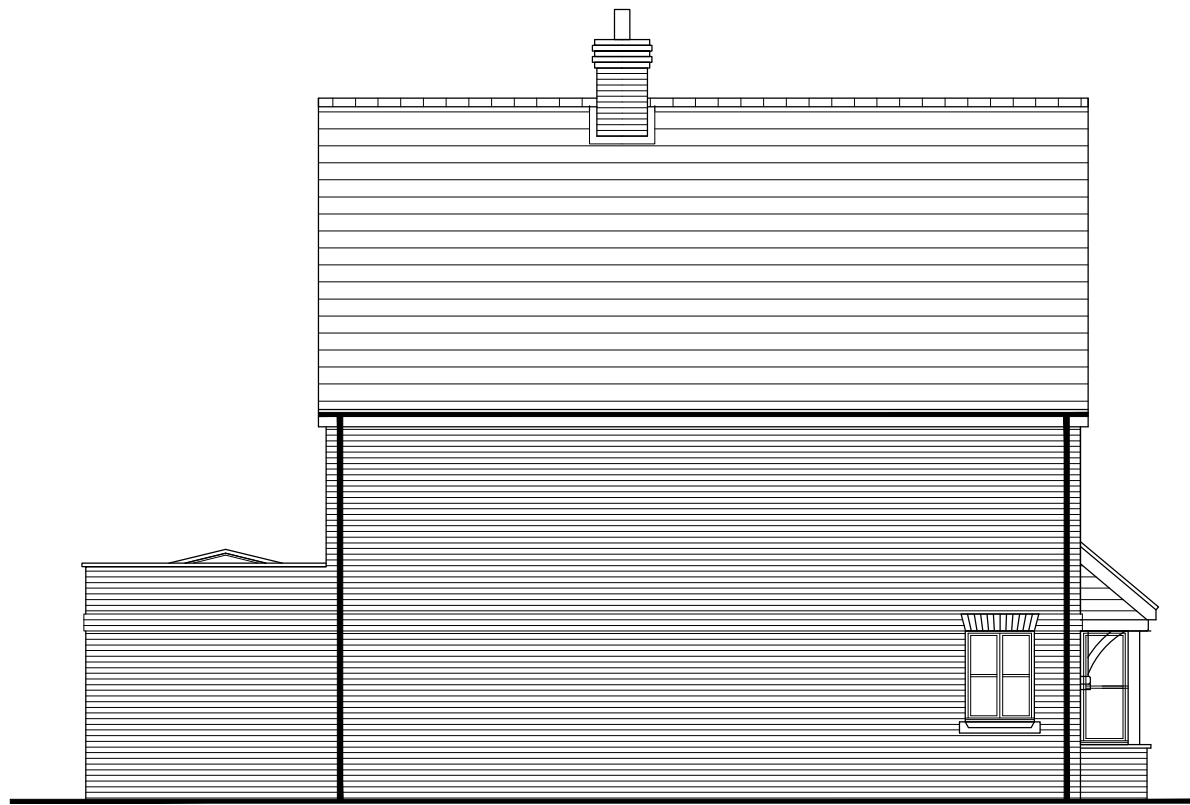


Side Elevation 2



Rear Elevation



Side Elevation 1

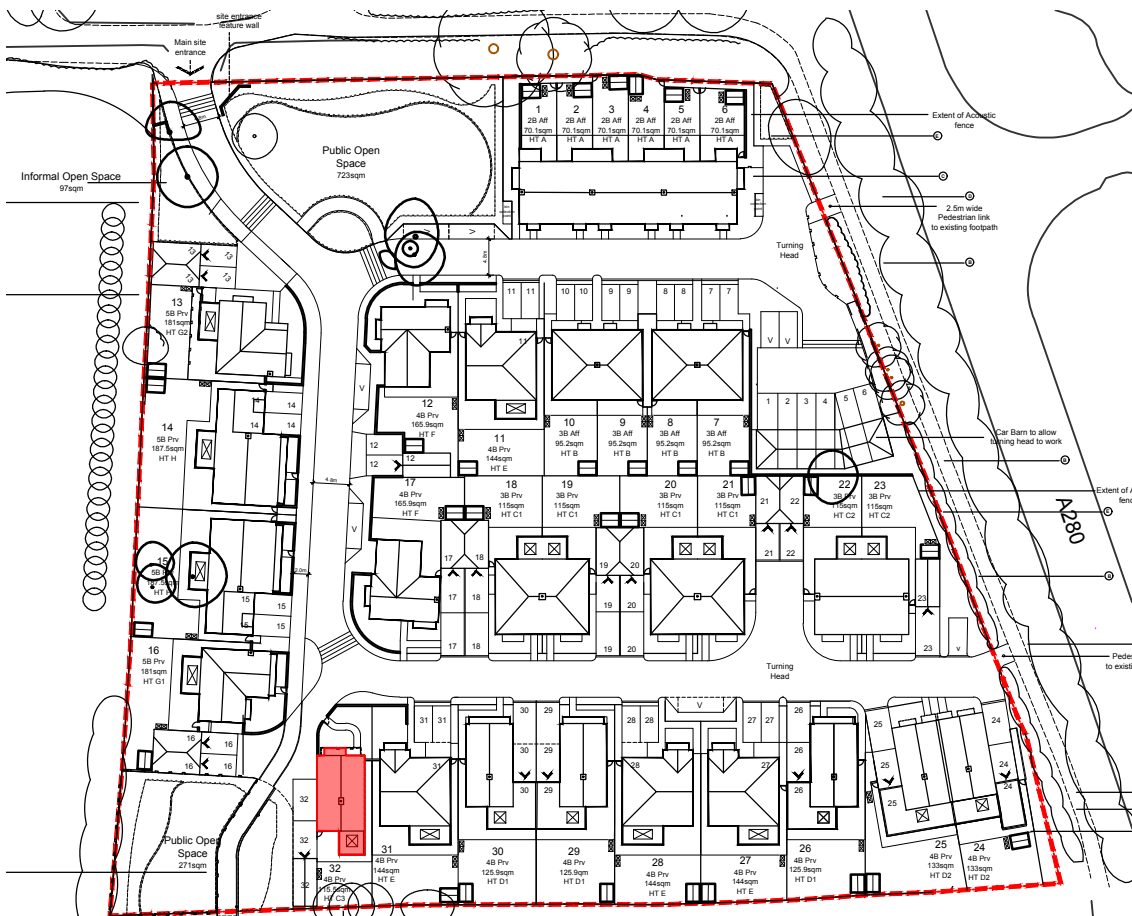

LOCATION KEY

FOR MATERIALS PLEASE SEE 6345 DO.2 SCHEDULE

P1	07.08.18	Key Revised	EM	MN
Rev	Date	Revision Details	Dr	Ch



London: 76 Great Suffolk Street
London, SE1 0BL
T 0207 928 2773 E london@ecearchitecture.com

Sussex: Brooklyn Chambers, 11 Goring Road
Worthing, West Sussex, BN12 4AP
T 01903 248777 E sussex@ecearchitecture.com

Bristol: Westworks, Colston Tower
Colston Street, Bristol, BS1 4XE
T 0117 214 1101 E bristol@ecwestworks.com

ECE Architecture
www.ecearchitecture.com

Client's Name
Roffey Homes

Job Title
Manor Nursery

Drawing Title
**House Type C3, Plots 32
Plans & Elevations**

Scale
1:100 @ A1 / 1:200 @ A3

Drawn	Checked	Date
EM	MN	03.08.18

Job No	Drawing No	Rev
6345	113	P1

Status
APPROVAL