


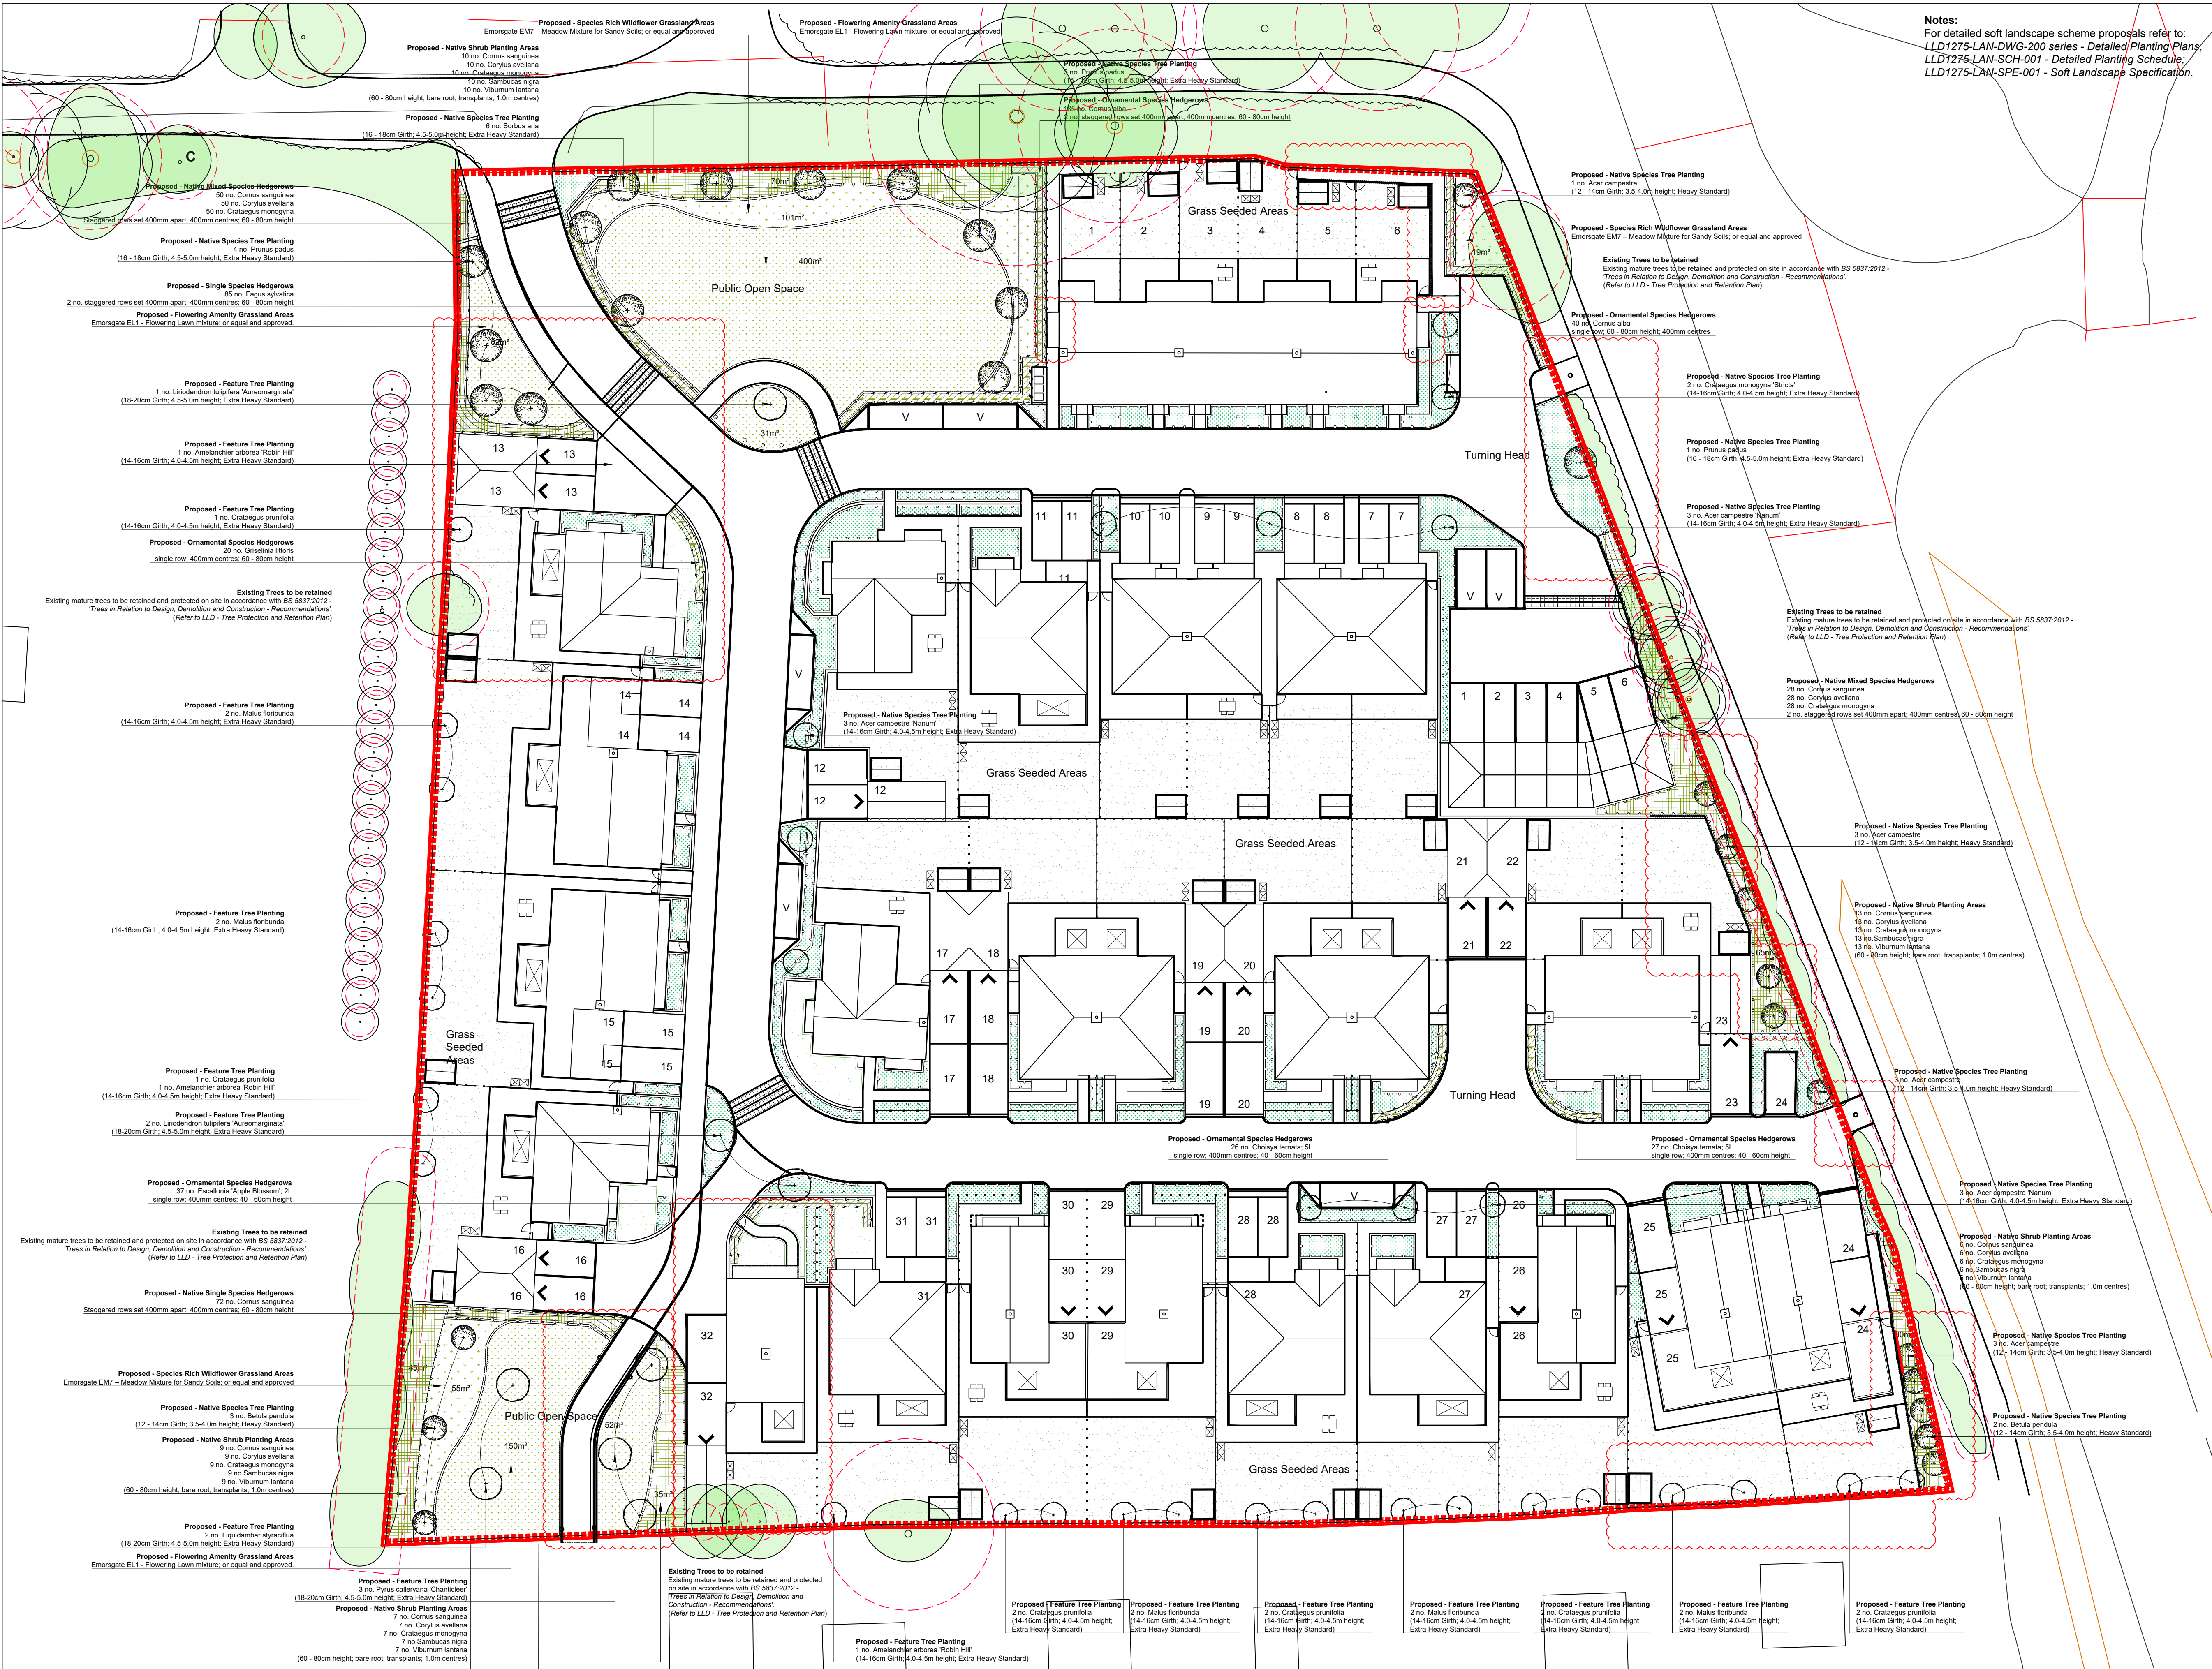

Notes:
For detailed soft landscape scheme proposals refer to:
LLD1275-LAN-DWG-200 series - Detailed Planting Plans;
LLD1275-LAN-SCH-001 - Detailed Planting Schedule;
LLD1275-LAN-SPE-001 - Soft Landscape Specification.

- Legend**
- Site Boundary
 - Existing - Trees with RPAs
 - Existing - Trees to be retained and protected on site in accordance with BS 5837:2012 - 'Trees in Relation to Design, Demolition and Construction - Recommendations' (Refer to Tree Protection and Retention Plan)

- Hard Landscape Materials Specification**
- Proposed - Native Species Tree Planting (16 - 18cm Girth; 4.5-5.0m height; EHS)
 - Proposed - Native Species Tree Planting (12 - 14cm Girth; 3.5-4.0m height; HS)
 - Proposed - Ornamental Tree Planting (18 - 20cm Girth; 4.5-5.0m height; EHS)
 - Proposed - Ornamental Tree Planting (14 - 16cm Girth; 4.0-4.5m height; EHS)
 - Proposed - Native Species Hedgerows
 - Proposed - Ornamental Hedgerows
 - Proposed - Native Shrub Planting Areas
 - Proposed - Ornamental Planting Areas
 - Proposed - Flowering Grassland Areas
 - Proposed - Flowering Amenity Grassland
 - Proposed - Lawns

Notes:

Tree Staking
(16 - 18cm Girth; 4.5-5.0m height; Extra Heavy Standard) to be underground guyed (Platipus anchor system; or equal and approved);
(16 - 18cm Girth; 4.5-5.0m height; Extra Heavy Standard);
(14 - 16cm Girth; 4.0-4.5m height; Extra Heavy Standard);
(12 - 14cm Girth; 3.5-4.0m height; Heavy Standard) to be long double / crossbrace staking.
Refr to BS 8545 trees from nursery to independence in the landscape

Soil Specification

Proposed Tree Planting
All proposed tree planting areas to be minimum 600 mm depth subsoil overlain with a minimum of 300 mm depth of topsoil tested and certified to achieve BS 3882: 2015. Topsoil to be tested and certified by a Soil Scientist.

Proposed Shrub Planting / Hedge Planting
All proposed shrub planting areas to be minimum 300 mm depth subsoil overlain with a maximum of 300 mm depth of topsoil tested and certified to achieve BS 3882: 2015. Topsoil to be tested and certified by a Soil Scientist.

Proposed Amenity Grassland
Proposed grass seeded areas to be minimum 300 mm depth subsoil overlain with a minimum of 150 mm depth of topsoil.
All Imported Topsoil: to be Multi-Purpose Topsoil to BS 3882: 2015. Topsoil to be tested and certified by a Soil Scientist.
- Areas of existing topsoil utilised in-situ: to accord with BS 3882: 2015; tested and certified by a Soil Scientist.
- Existing stripped topsoil (stored and re used): to be screened / cultivated to accord with BS 3882: 2015; tested and certified by a Soil Scientist.

Mulching
All proposed planting areas to be overlain with 75mm depth Ornamental Bark Mulch. Planting areas to be mulched with fine graded ornamental bark mulch; 5 - 35mm nominal particle size; BS4970:1987.

For detailed soft landscape proposals refer to:
• LLD1275-LAN-DWG-200series- Detailed Planting Plans;
• LLD1275-LAN-SCH-001 - Detailed Planting Schedule and Specification;
• LLD1275-LAN-SPE-001 - Soft Landscape Specification

PLANNING ISSUE

Rev	Description	Date	Initials
02	Planning Issue	29.08.18	KM
01	Planning Issue	19.03.18	KM
00	Planning Issue	16.03.18	KM



The Old Bank, 34 South Street, Tarring, Worthing, West Sussex, BN14 7LH
T 01903 216033 E lizardlandscape@connect.com W lizardlandscapeecology.com

Client
Roffey Homes
Project Title and Location
Manor Nursery
Angmering

Drawing Title
Soft Landscape Layout
Infrastructure Planting

Scale
1:250 @ A1

Drawn
KM

Approved
JJ

Date
05.03.18

Drawing No
LLD1275-LAN-DWG-200

Revision
02

Soft Landscape Layout - Infrastructure Planting Manor Nursery, Angmering