


Key:-

- On day collection point
- Residents Bin Store
- Drag - Local Authority
- Pedestrian/Cycle Access
- Access for Refuse Vehicle
- Access for Vehicles
- Residential Cycle Stores

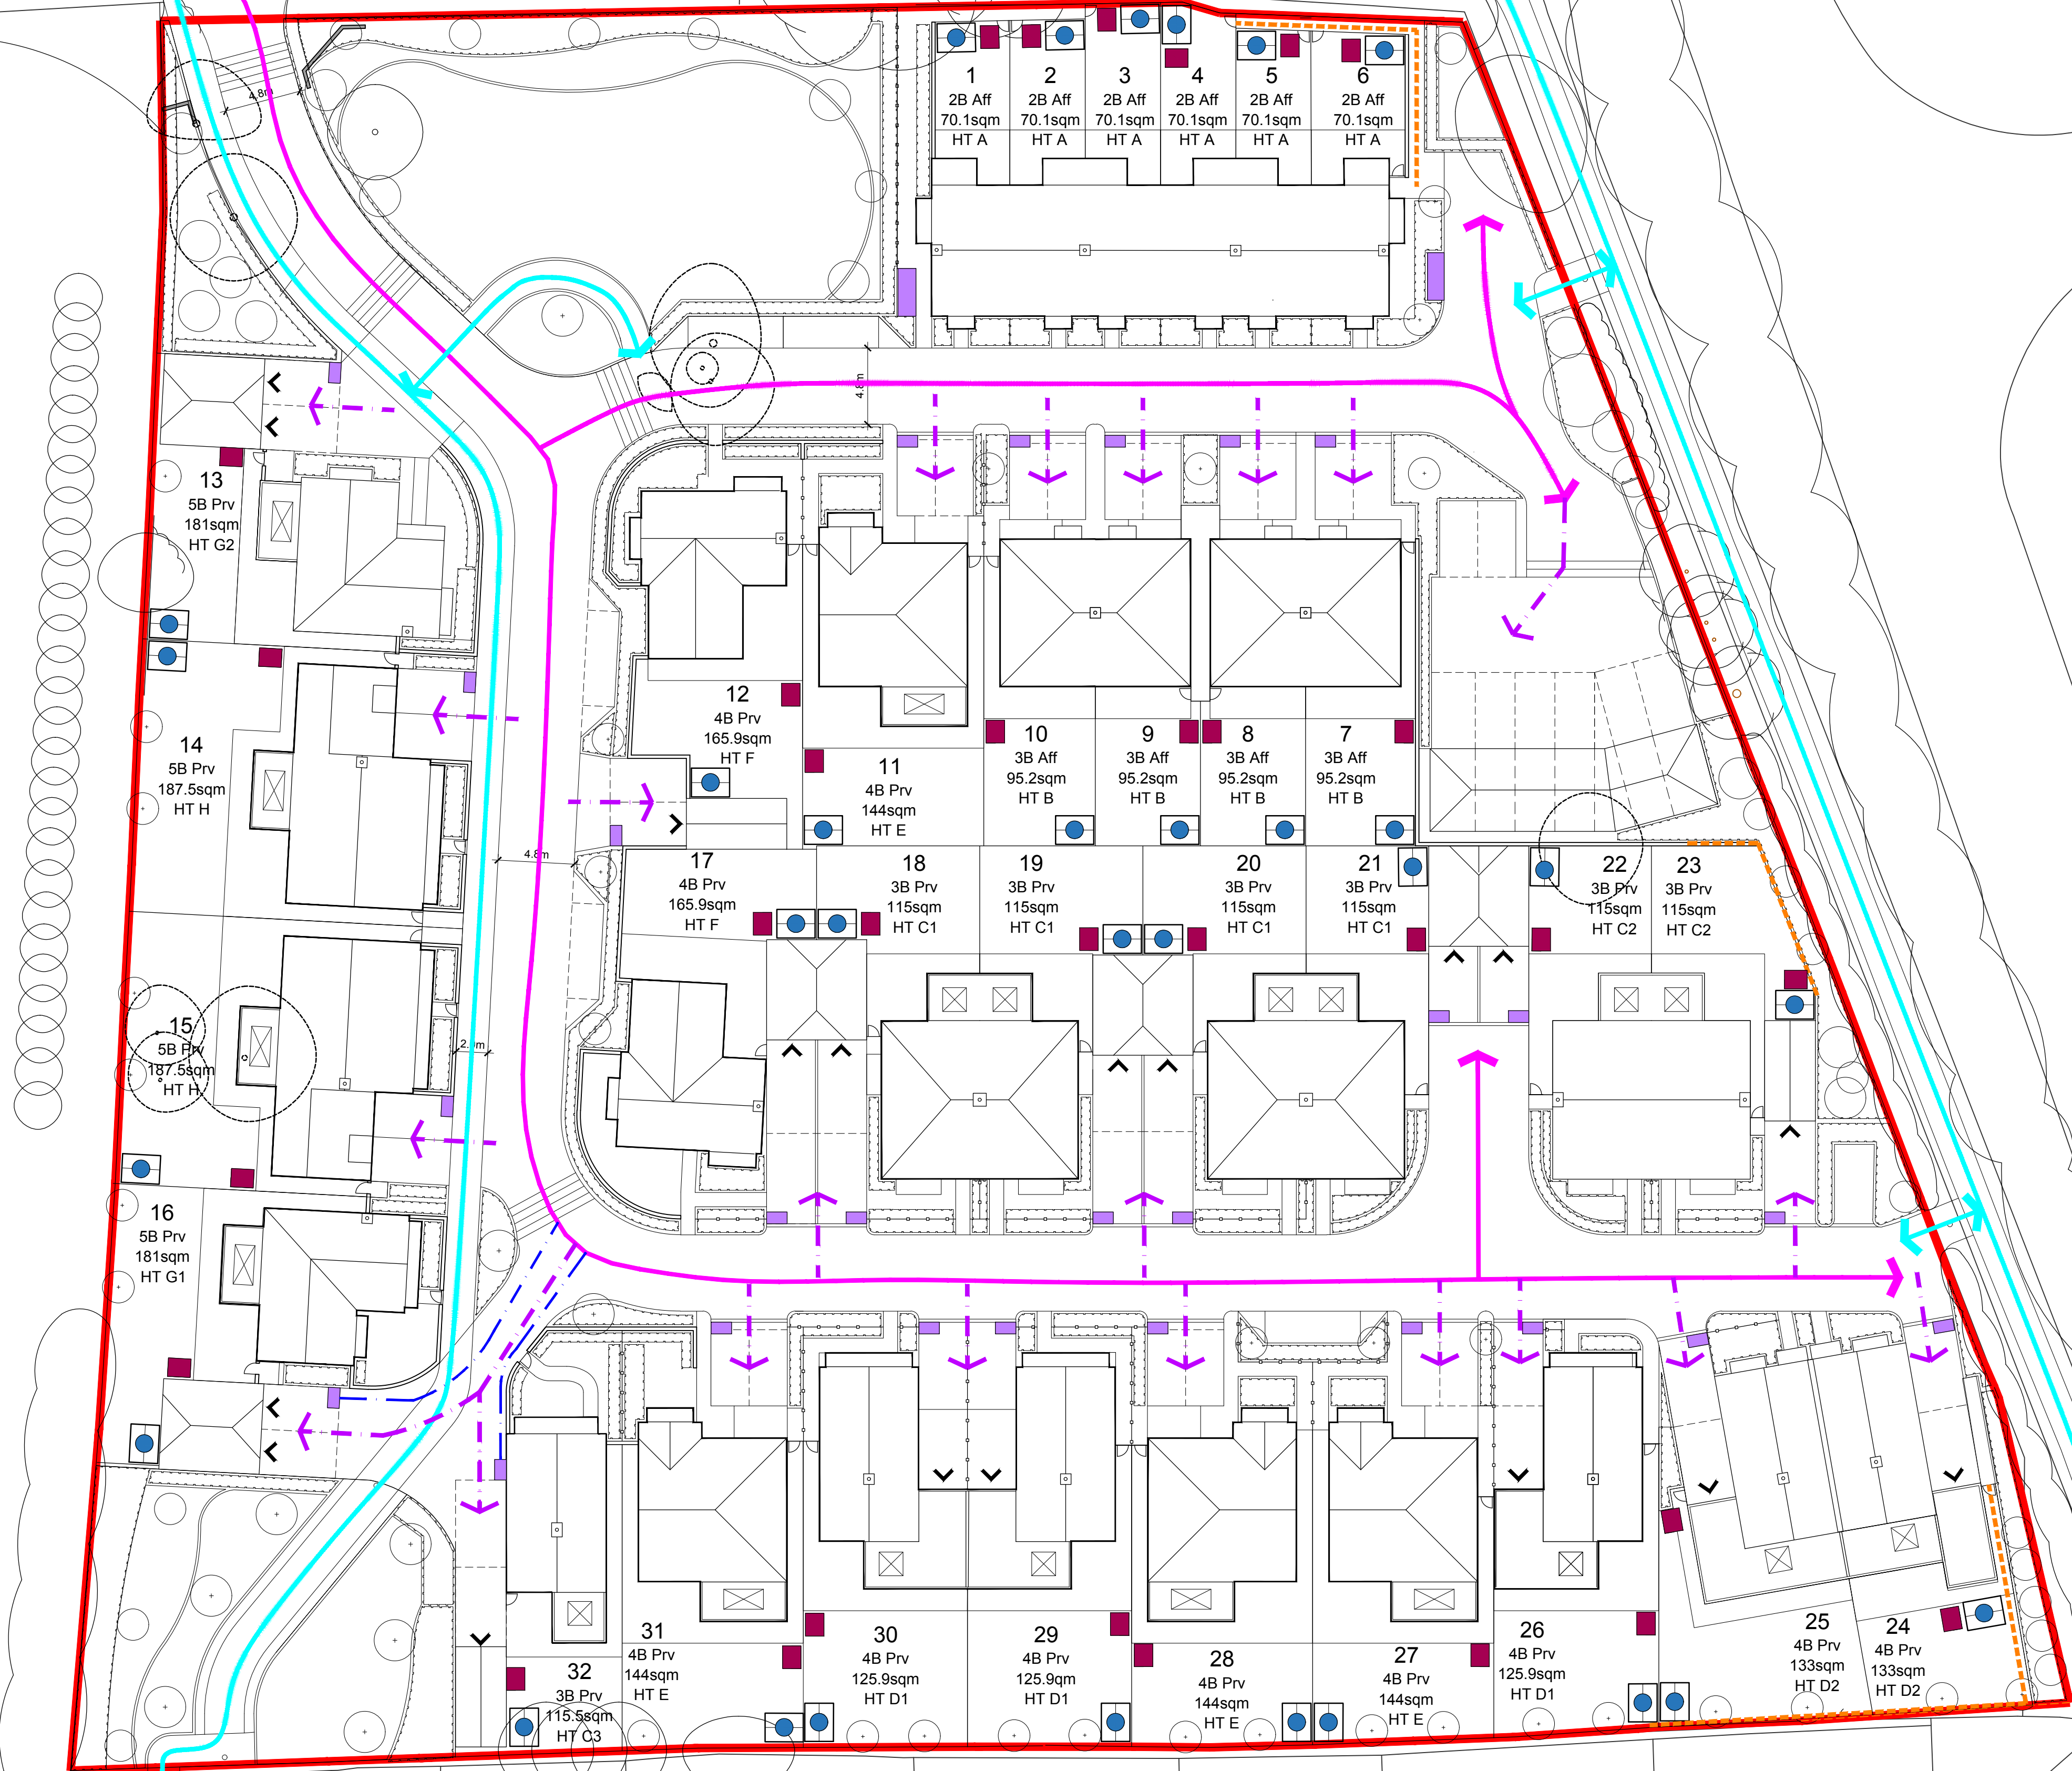

Client's Name
Roffey Homes

Job Title
Manor Nursery, Angmering

Drawing Title
Proposed Site Layout -
Accessibility

Scale
1:250 @ A1 / 1:500 @ A3

Drawn
CA
Job No
6345
Checked
MG
Drawing No
140
Date
01.03.18
Rev
P1

APPROVAL

P1 01.10.18 ISSUED FOR PLANNING CA MN
Rev Date Revision Details Dr Ch

London: 76 Great Suffolk Street
London, SE1 0BL
Sussex: Brooklyn Chambers, 11 Goring Road
Worthing, West Sussex, BN12 4AP
Bristol: Westworks, Colston Tower
Colston Street, Bristol, BS1 4XE
T 0207 928 2773 E london@ecearchitecture.com
T 01903 248777 E sussex@ecearchitecture.com
T 0117 214 1101 E bristol@ecewestworks.com
www.ecearchitecture.com

CAD Plot date: 1/10/2018 - 12:11:48 6345 site layout.dwg