


House Type A (plot 1-6)  
2BA




Front Elevation

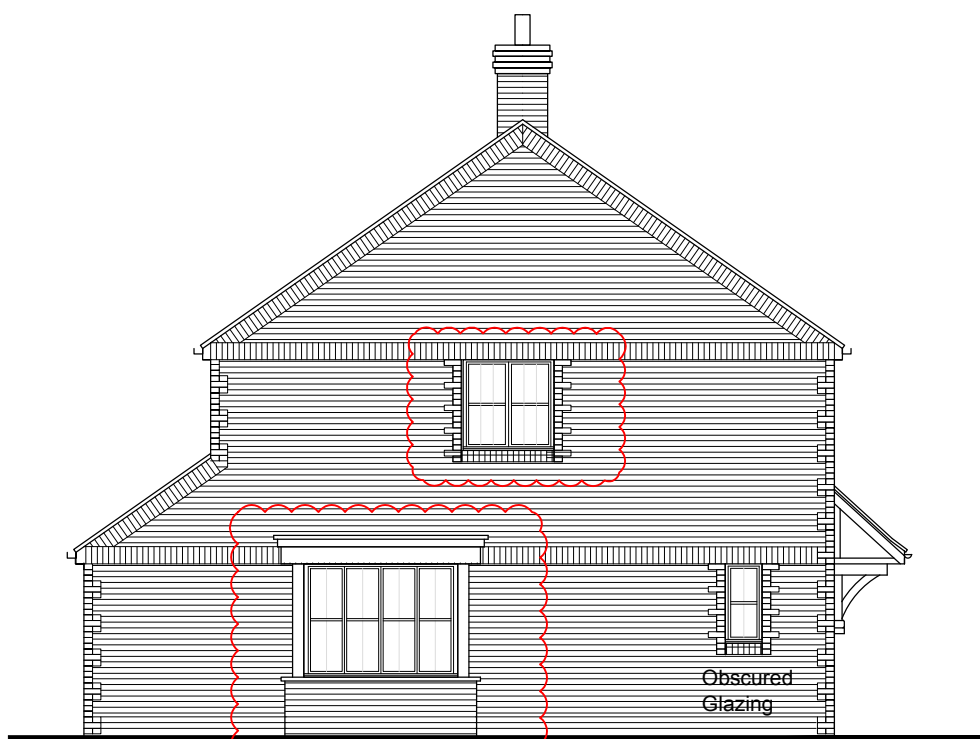



Side Elevation 1



Rear Elevation

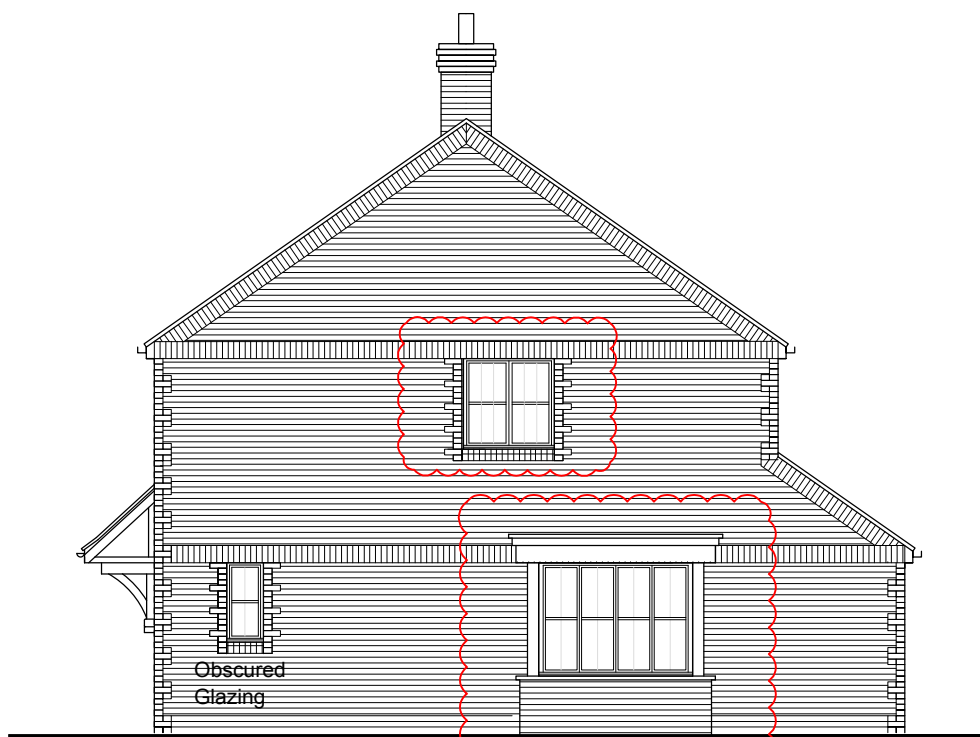

Side Elevation 2

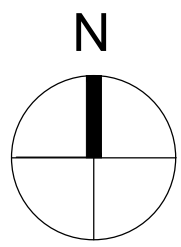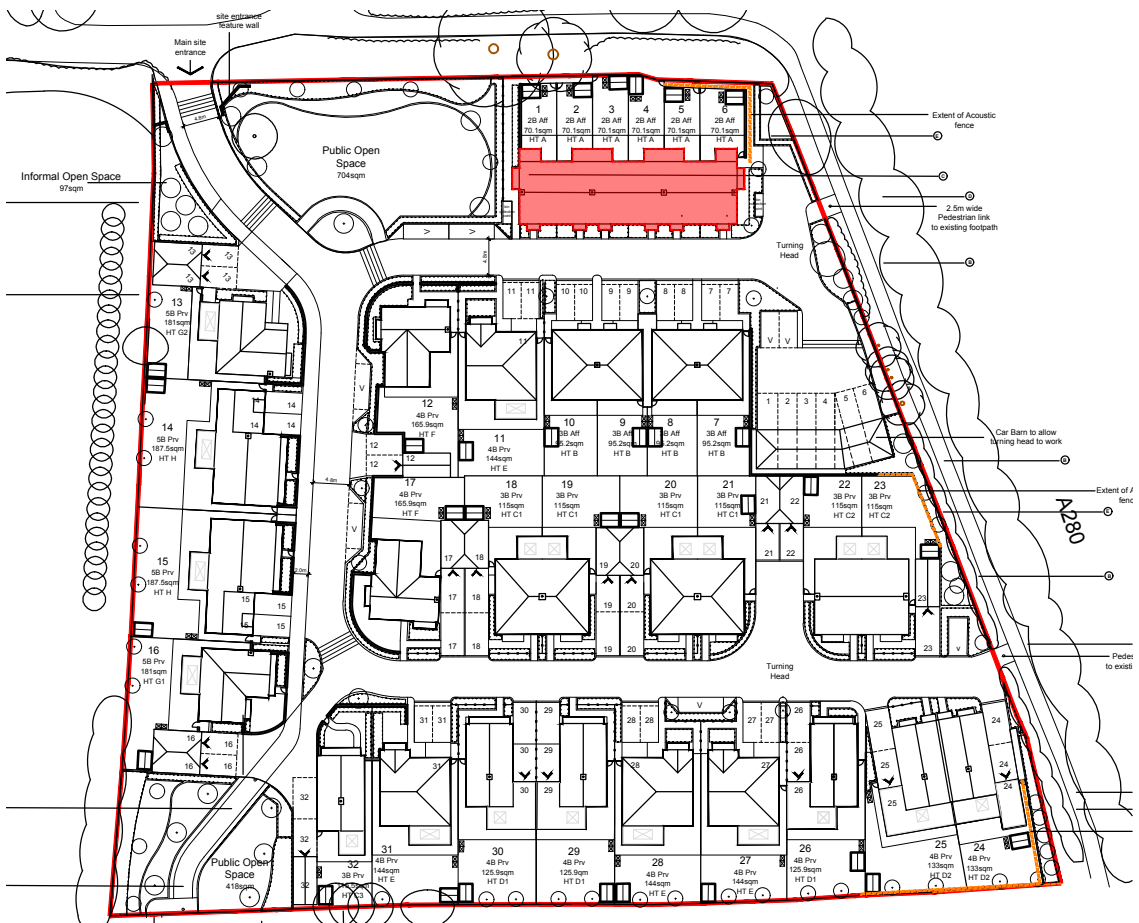

LOCATION KEY

© ECE Architecture Limited. No dimensions to be scaled from drawing except for the purposes of Planning Applications. The contractor should check all dimensions on site. It is the contractors responsibility to ensure compliance with Building Regulations.

FOR MATERIALS PLEASE SEE 6345 DO.2 SCHEDULE

|     |          |                  |    |    |
|-----|----------|------------------|----|----|
| P4  | 29.10.18 | Key Revised      | JR | MN |
| P3  | 07.08.18 | Key Revised      | EM | MN |
| P2  | 08.03.18 | Minor Amendments | EM | MN |
| Rev | Date     | Revision Details | Dr | Ch |



**London:** 76 Great Suffolk Street  
London, SE1 0BL  
T 0207 928 2773 E london@ecearchitecture.com

**Sussex:** Brooklyn Chambers, 11 Goring Road  
Worthing, West Sussex, BN12 4AP  
T 01903 248777 E sussex@ecearchitecture.com

**Bristol:** Westworks, Colston Tower  
Colston Street, Bristol, BS1 4XE  
T 0117 214 1101 E bristol@ecwestworks.com

**ECE Architecture**  
www.ecearchitecture.com

Client's Name  
**Roffey Homes**

Job Title  
**Manor Nursery**

Drawing Title  
**House Type A (plot 1- 6)  
Elevations**

Scale  
**1:100 @ A1 / 1:200 @ A3**

|       |         |          |
|-------|---------|----------|
| Drawn | Checked | Date     |
| JR    | PF      | 13.03.18 |

|        |            |     |
|--------|------------|-----|
| Job No | Drawing No | Rev |
| 6345   | 102        | P4  |

Status  
**APPROVAL**

CAD Plot date: 29/10/2018 - 14:48:44 6345 house type a.dwg