


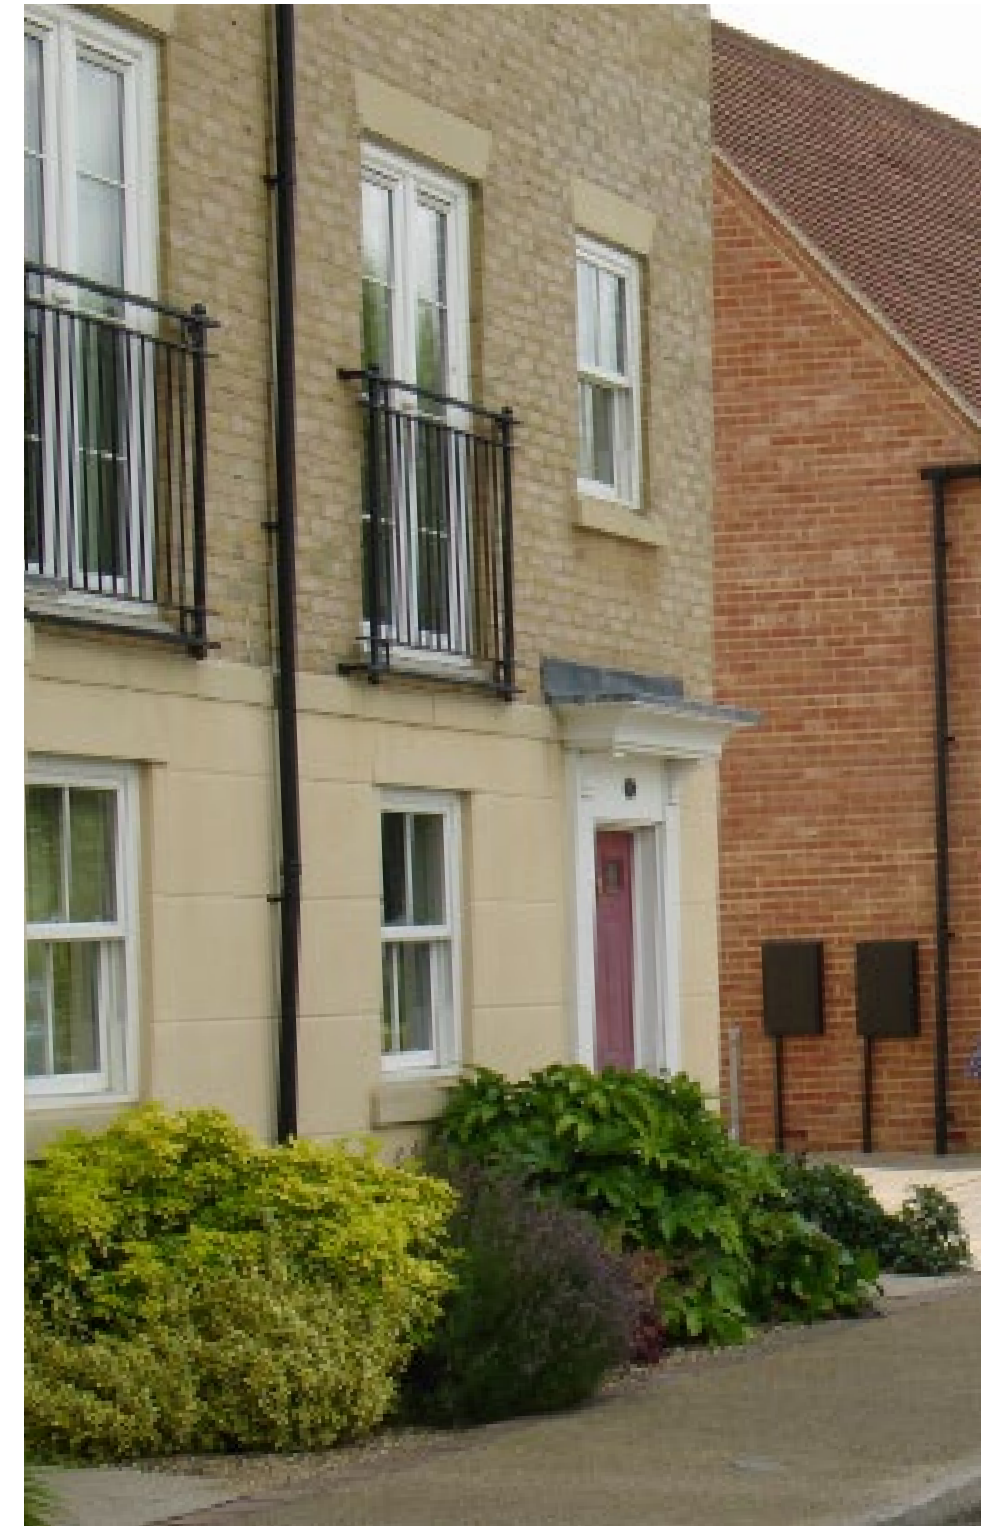



ILLUSTRATIVE SECTIONS

ANGMERING - EASTERN BUFFER, ACOUSTIC FENCE


April 2021

JAMES BLAKE
ASSOCIATES

Section A-AA - After planting

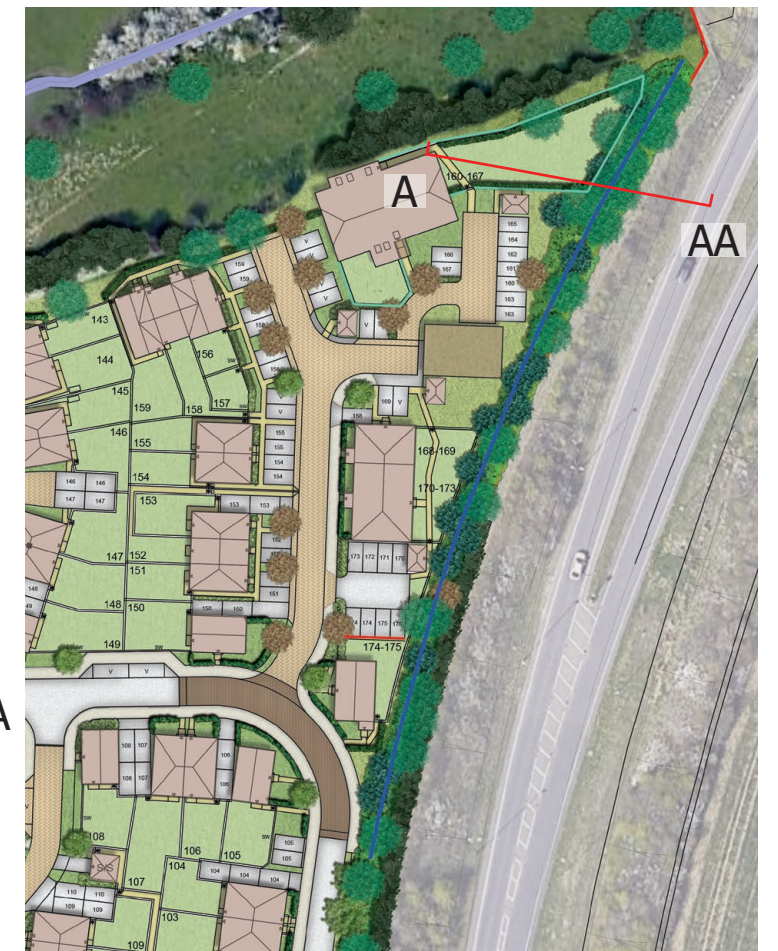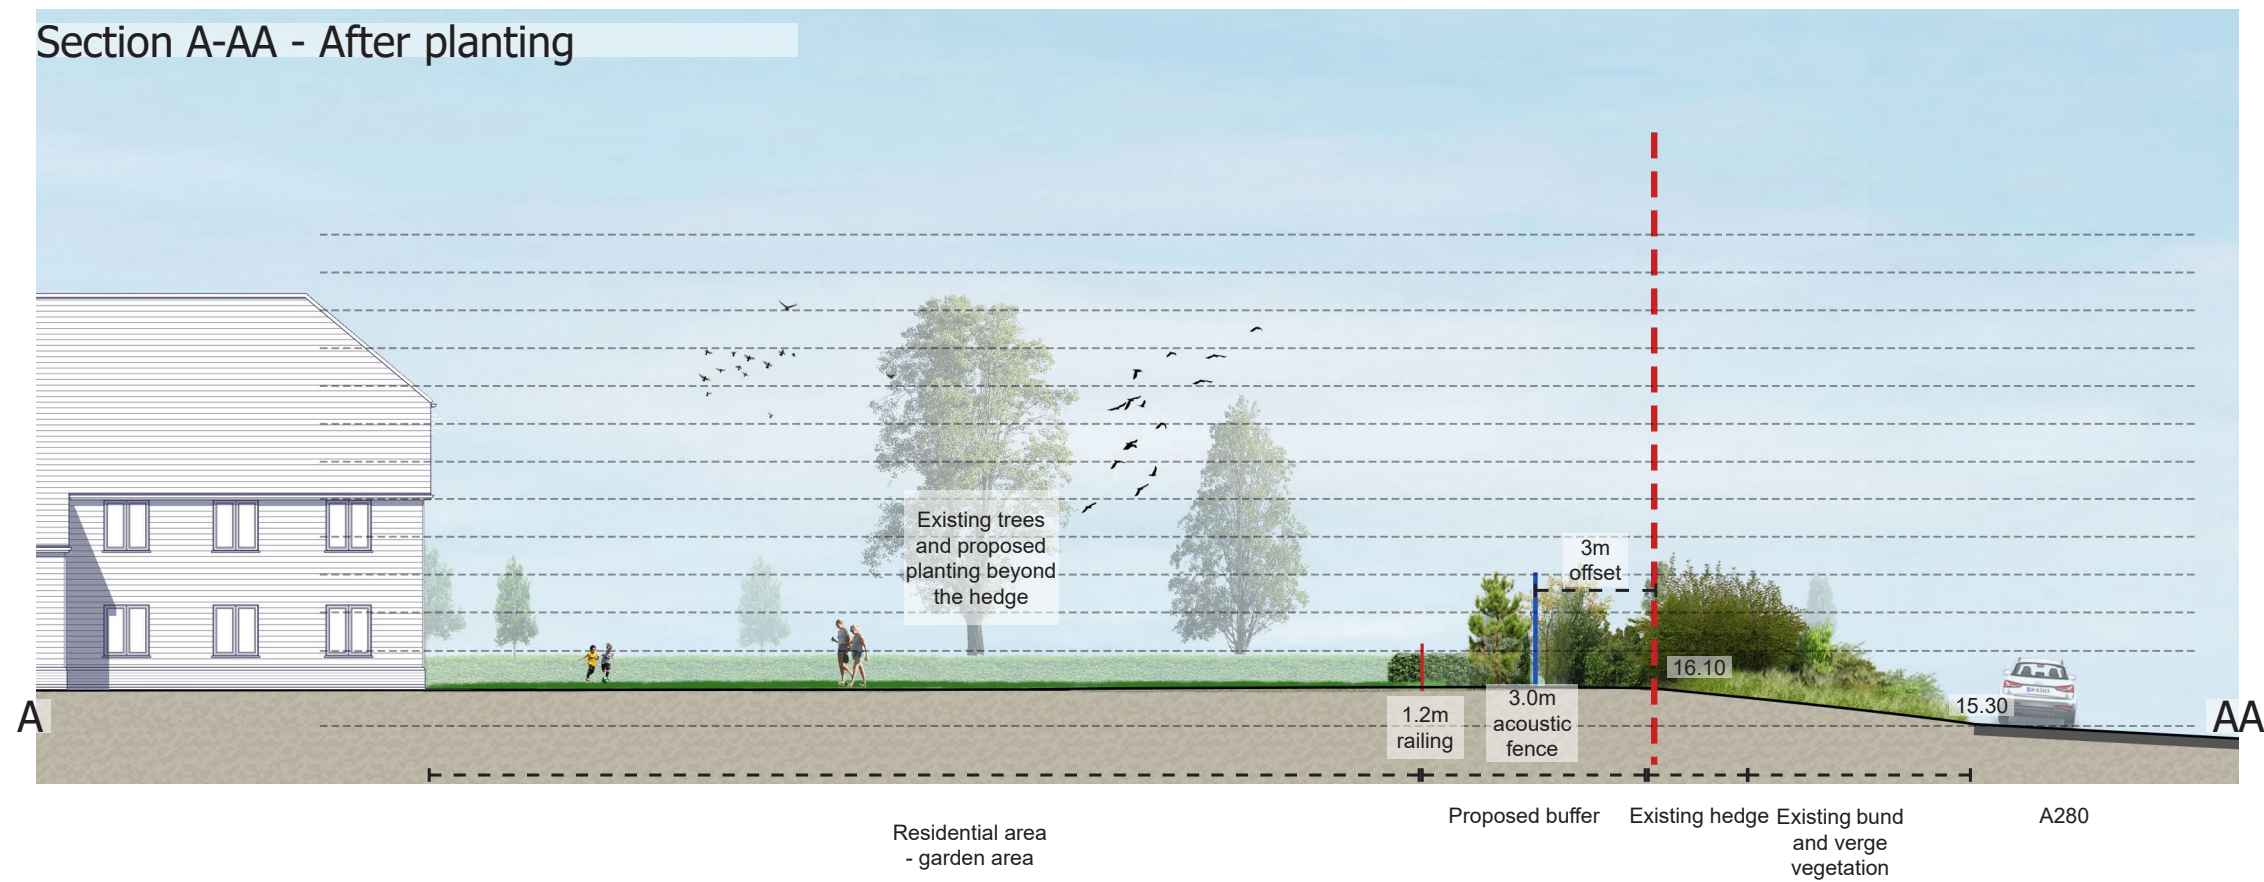


Section A-AA - Planting after 20 years

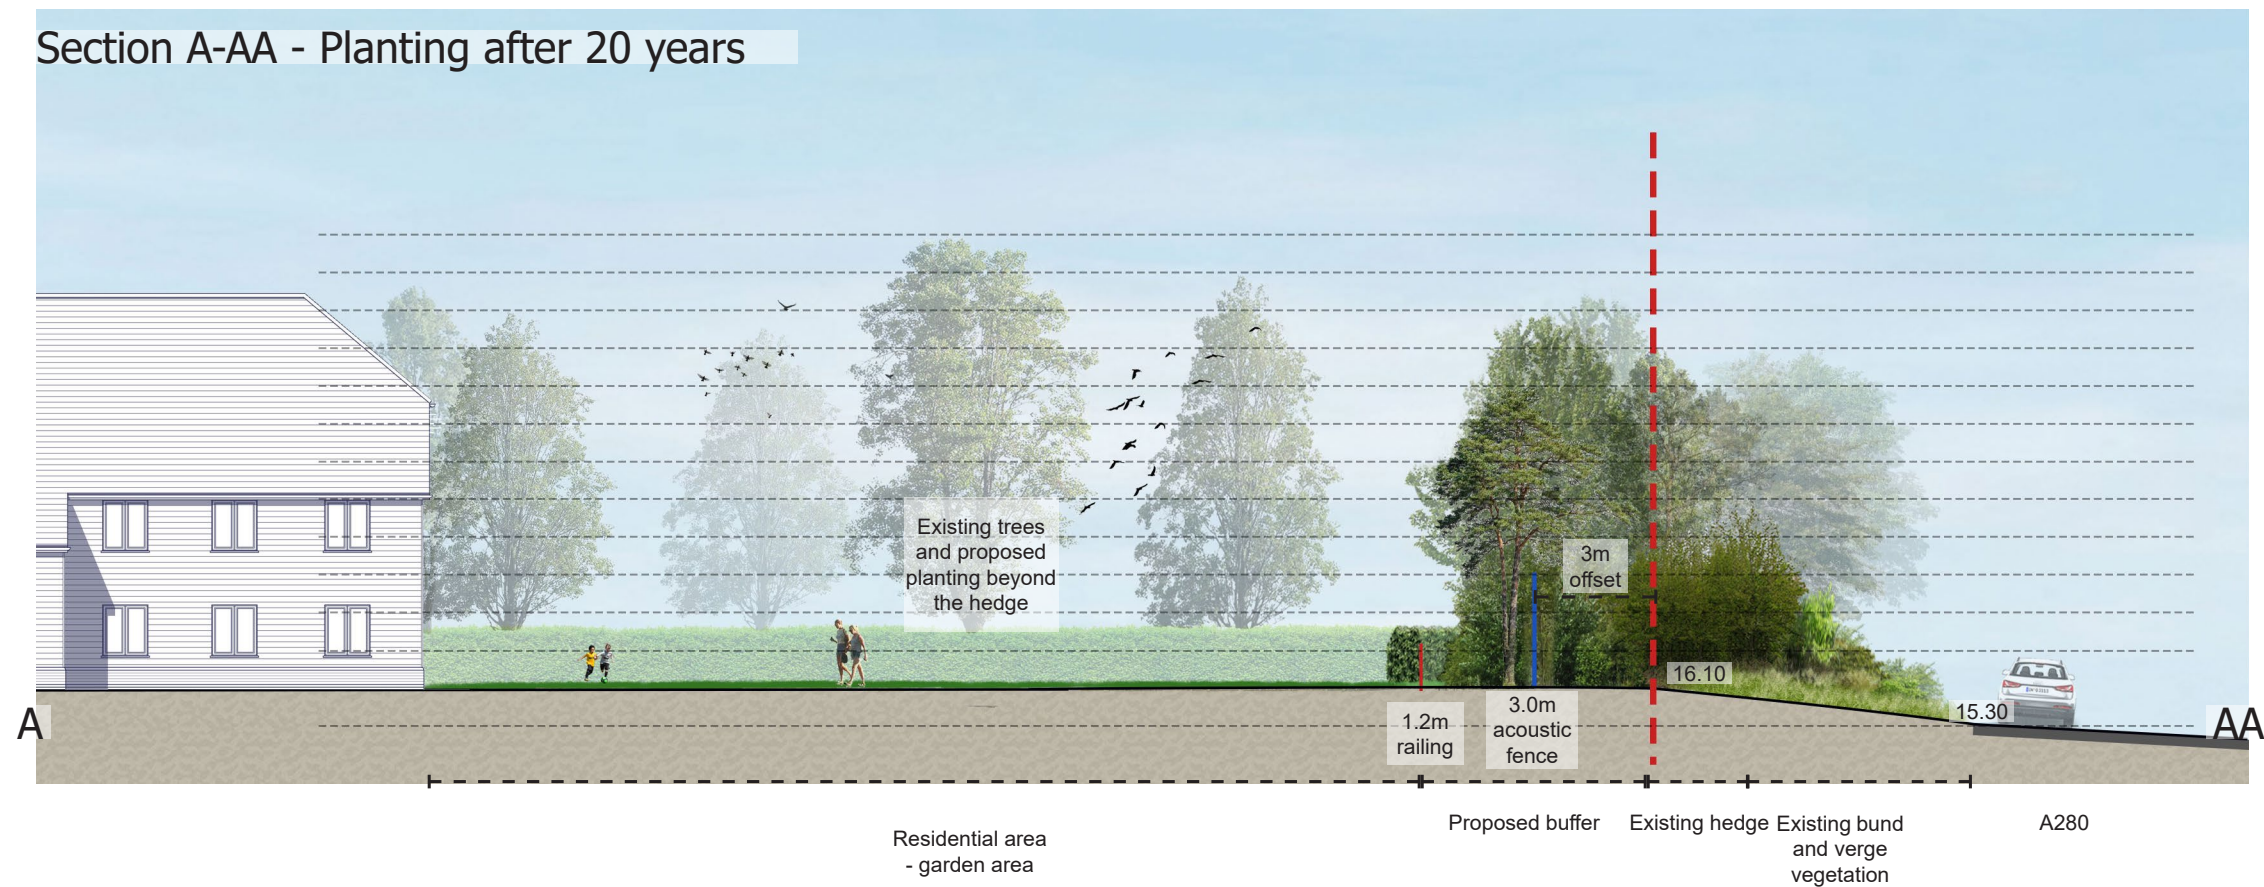


ANGMERING ILLUSTRATIVE SECTIONS

JAMES BLAKE
ASSOCIATES

Section B-BB - After planting

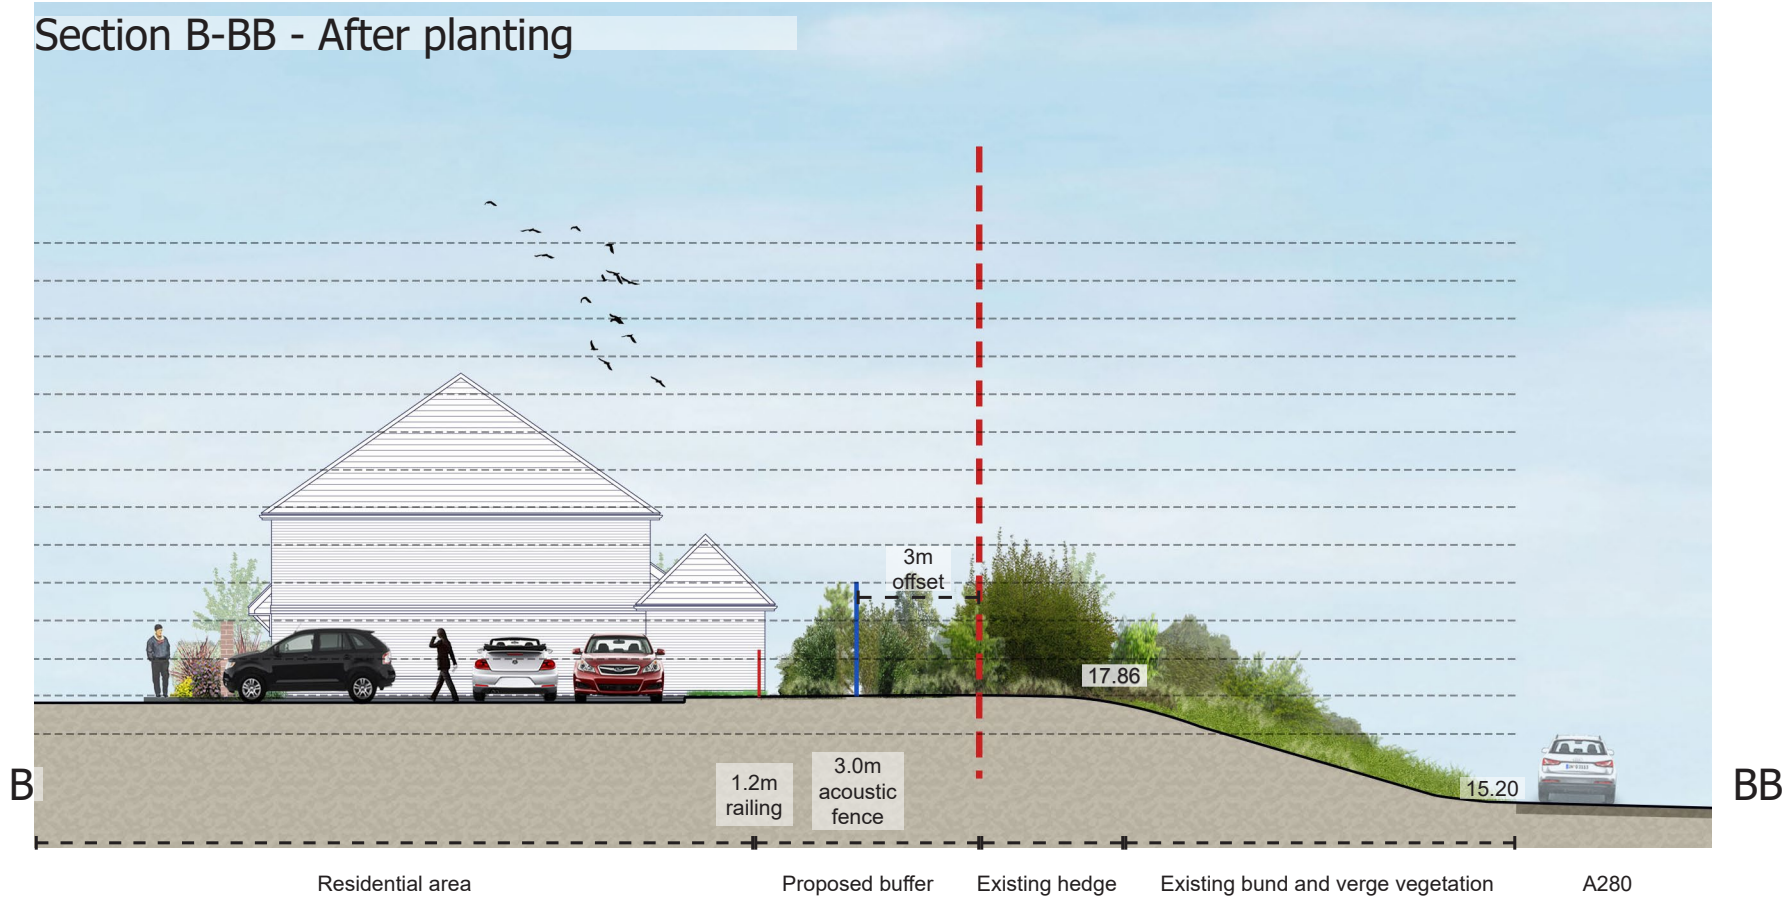

Section B-BB - Planting after 20 years

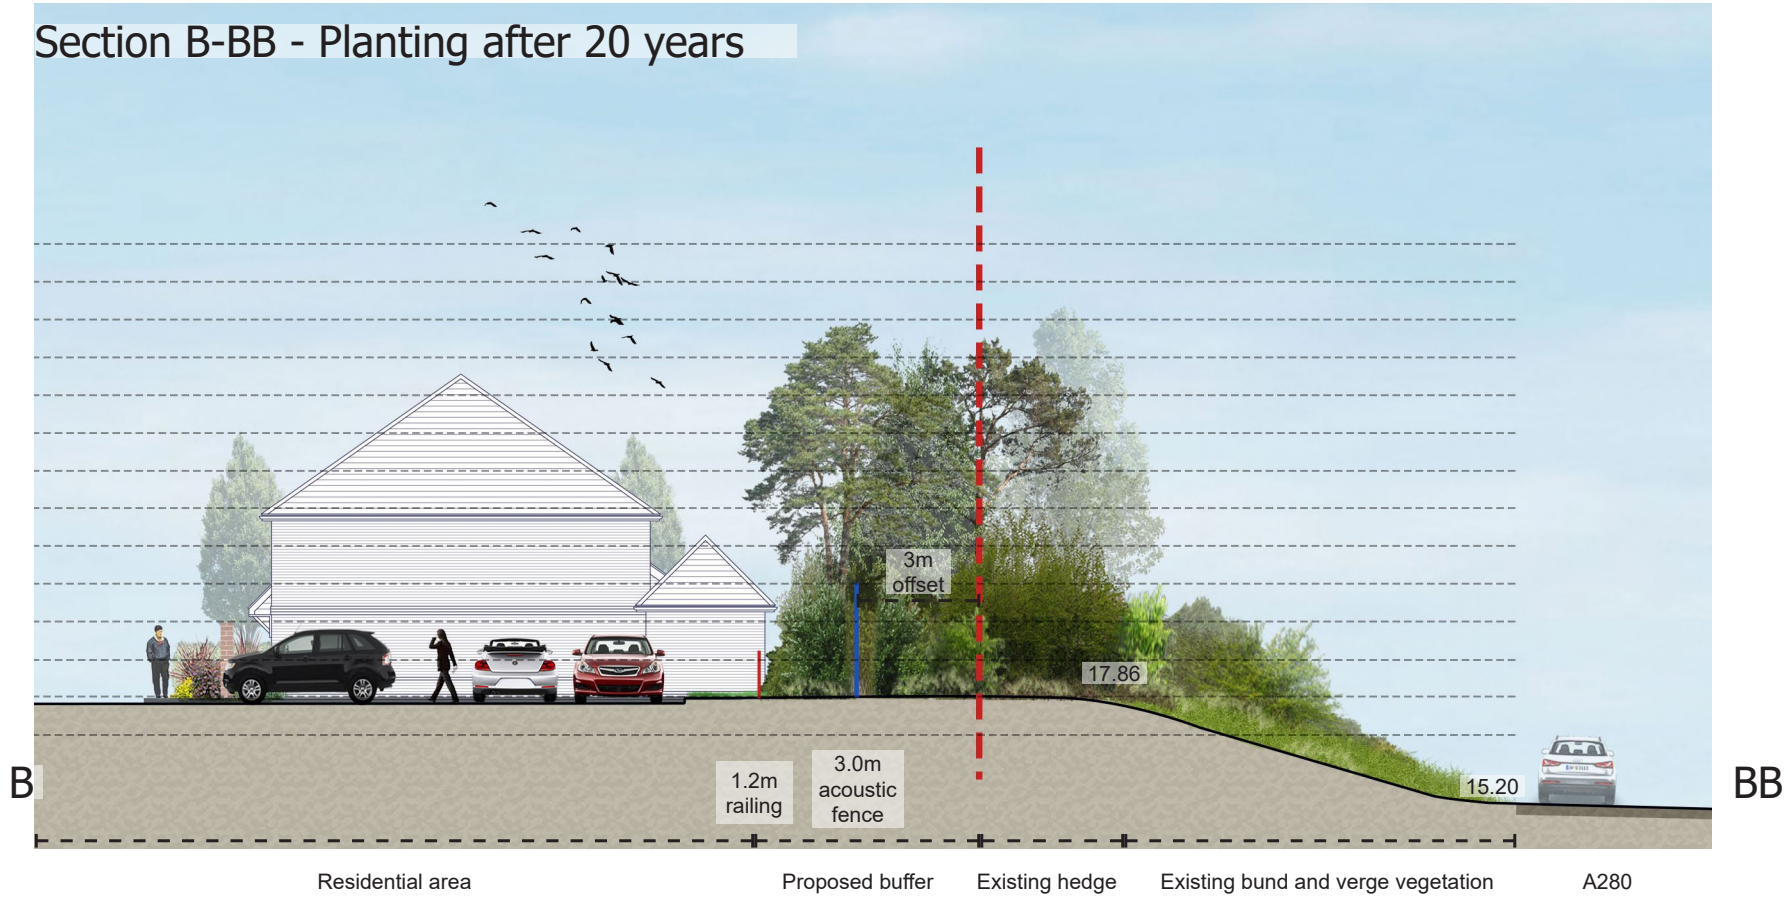

ANGMERING ILLUSTRATIVE SECTIONS

JAMES BLAKE
ASSOCIATES

