


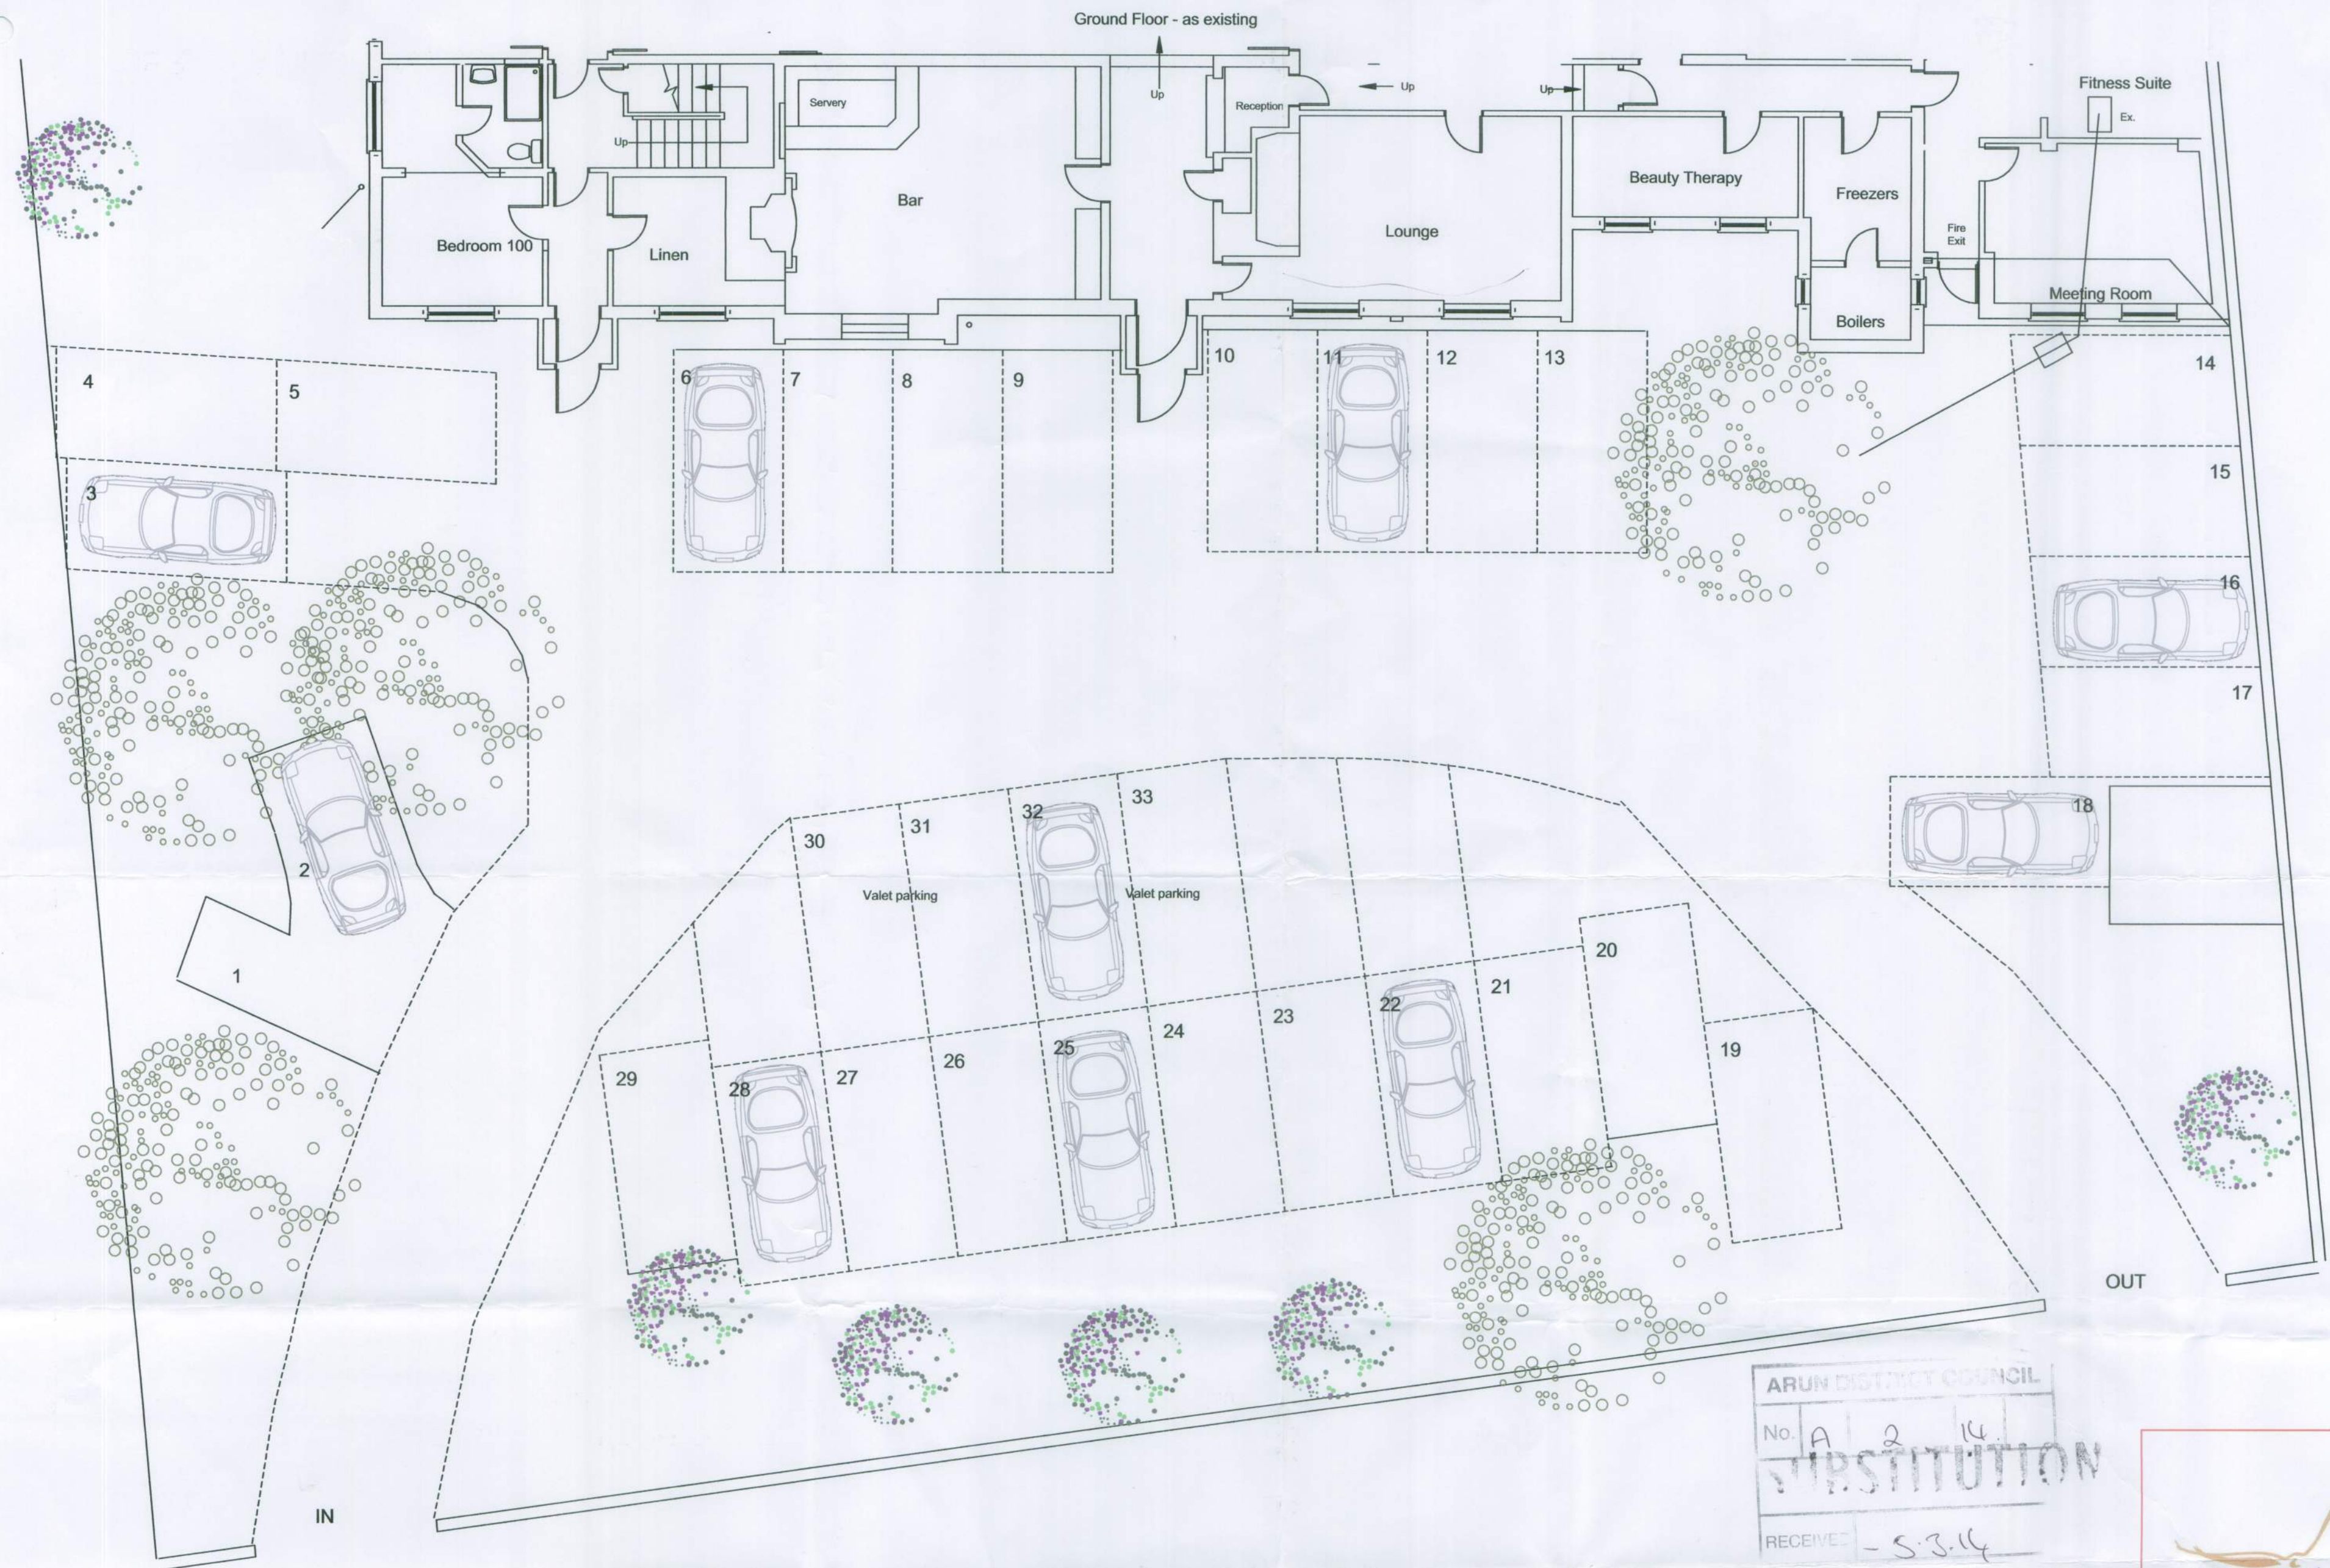

ARUN DISTRICT COUNCIL
 No. A 2 14
 SUBSTITUTION
 RECEIVED - 5.3.14



ANGMERING MANOR, ANGMERING

PROPOSED CAR PARK LAYOUT

Date Dec. 2013
 Scale 1:100
 Drg. No. 1001/13

32 LOXWOOD AVENUE, WORTHING, WEST SUSSEX, BN14 7RA
 Tel. 01903 212680 Fax 01903 239001